
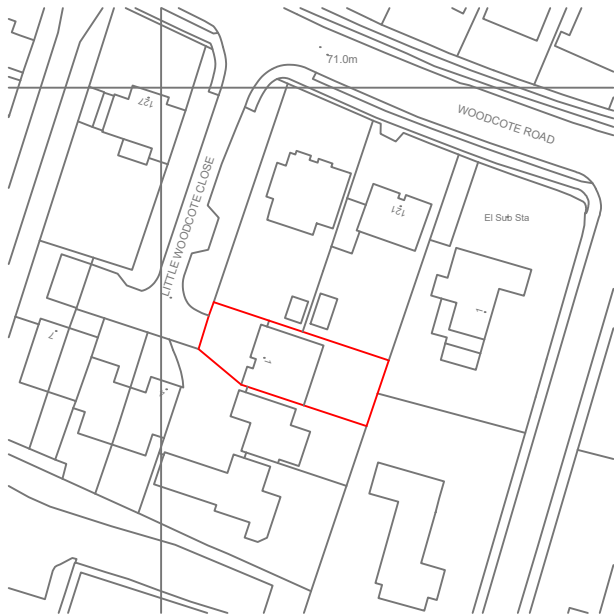




 56 SHEPHERDS LANE – READING info@hac-designs.co.uk mob: 07985296627	DRAWN BY: HAYDEN COOPER		SCALE: 1:500	
	DATE: APRIL 2019	BLANK: A3	REV:	
PROJECT: PROPOSED DEVELOPMENT AT; 1 LITTLE WOODCOTE CLOSE READING RG4 7BX	DRAWING NUMBER: 19050PP-03			

©Crown Copyright and database rights 2018 OS 100019980

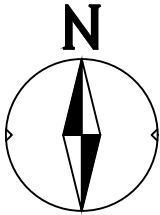

LOCATION PLAN

SCALE 1:500

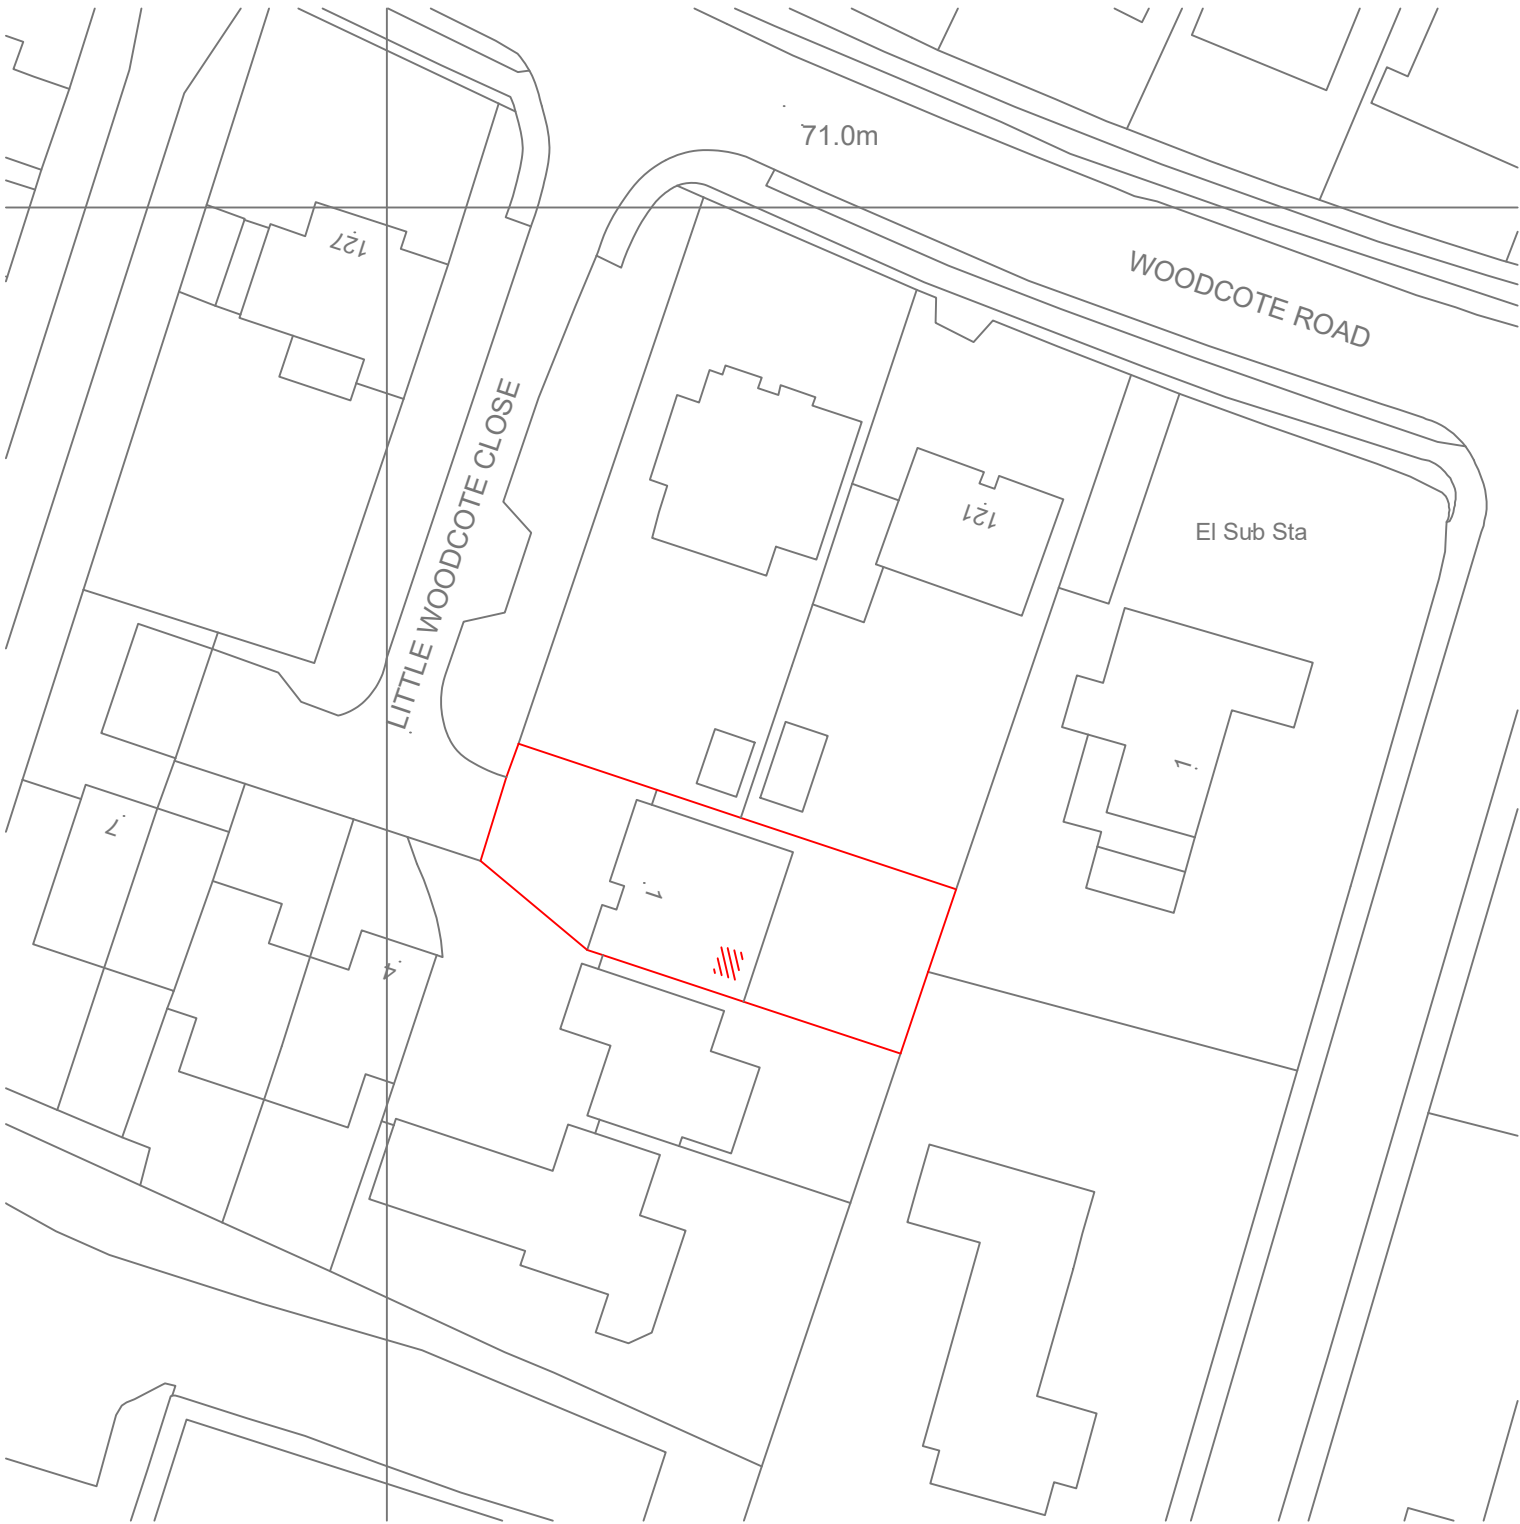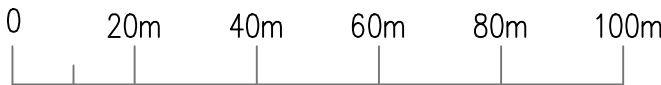

LOCATION PLAN

SCALE 1:500

