


25, Boulton Road Reading RG20NH 1/1250 plan - Location Plan

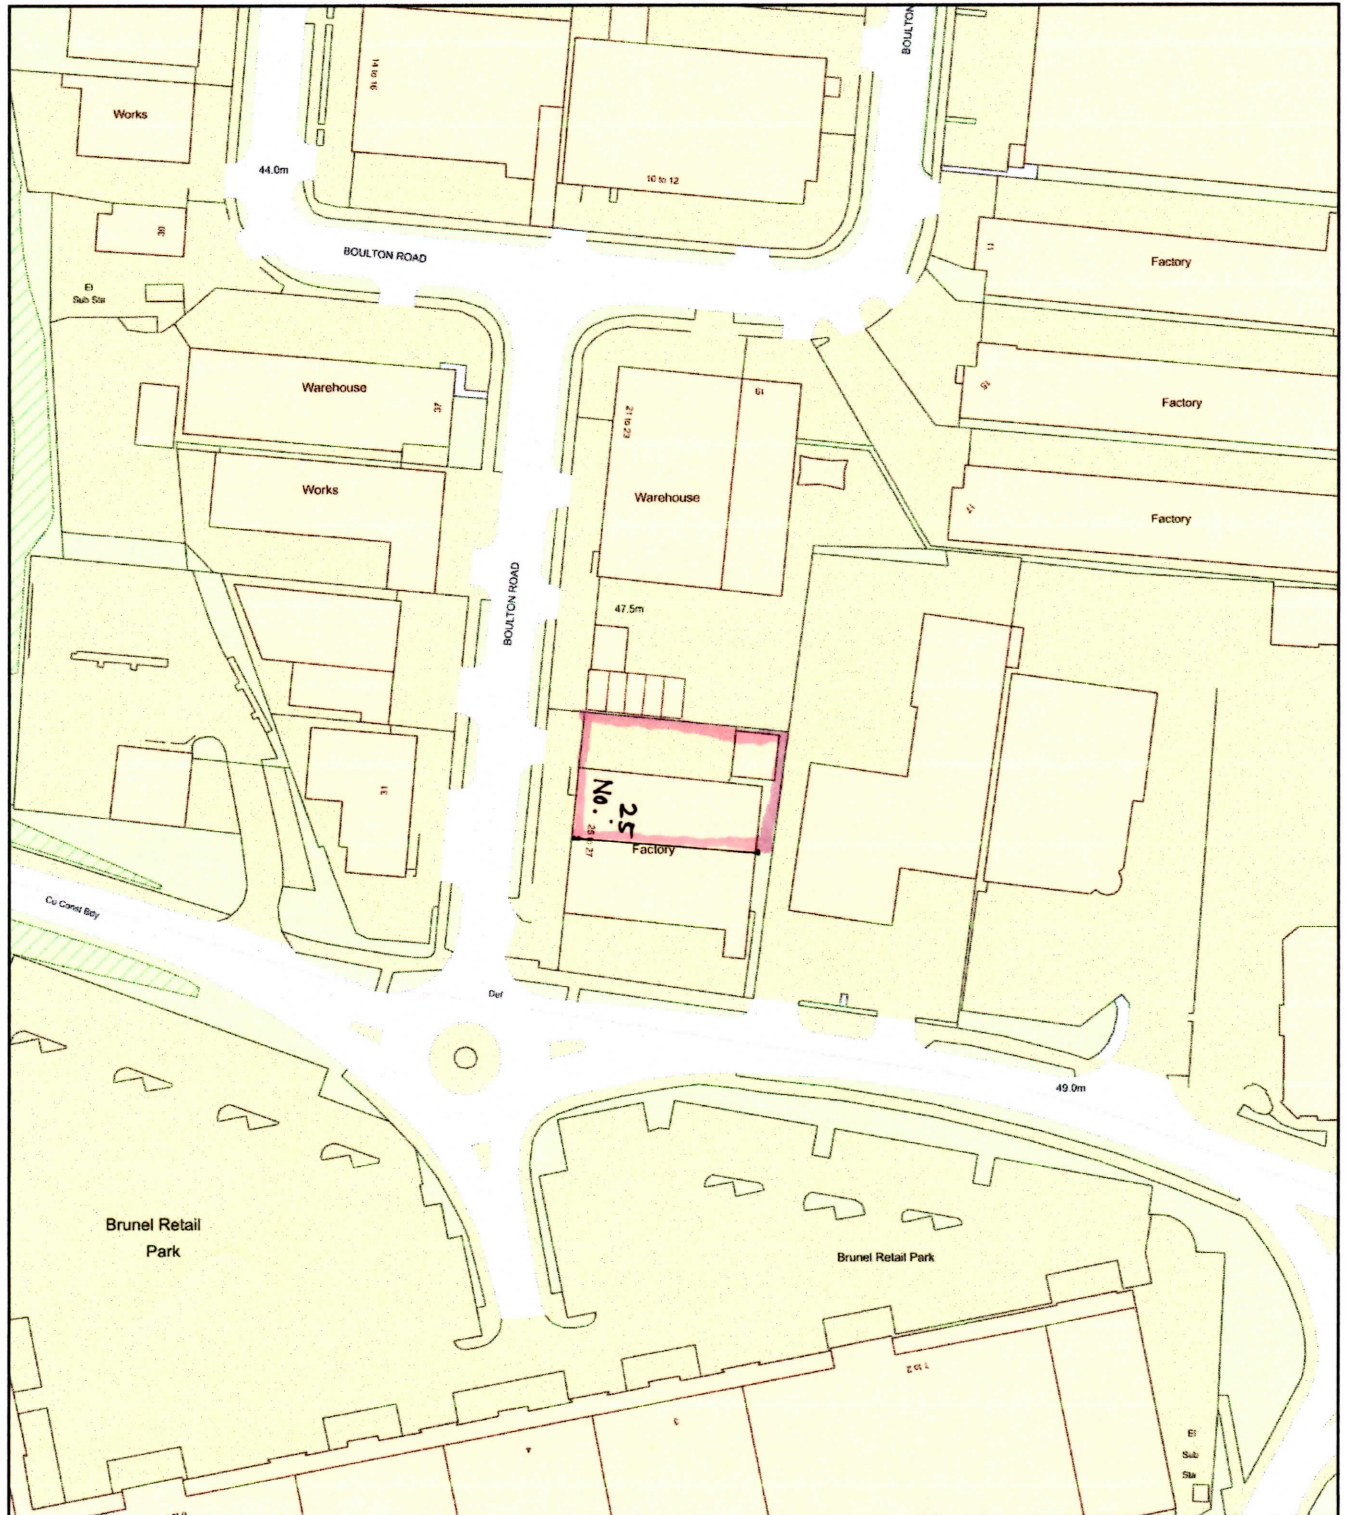

0 50
Metres



Plan Produced for: David Hetherington
Date Produced: 15 Feb 2019
Plan Number/Project ID: TQRQM19046151320007
Scale: 1:1250 @ A4