


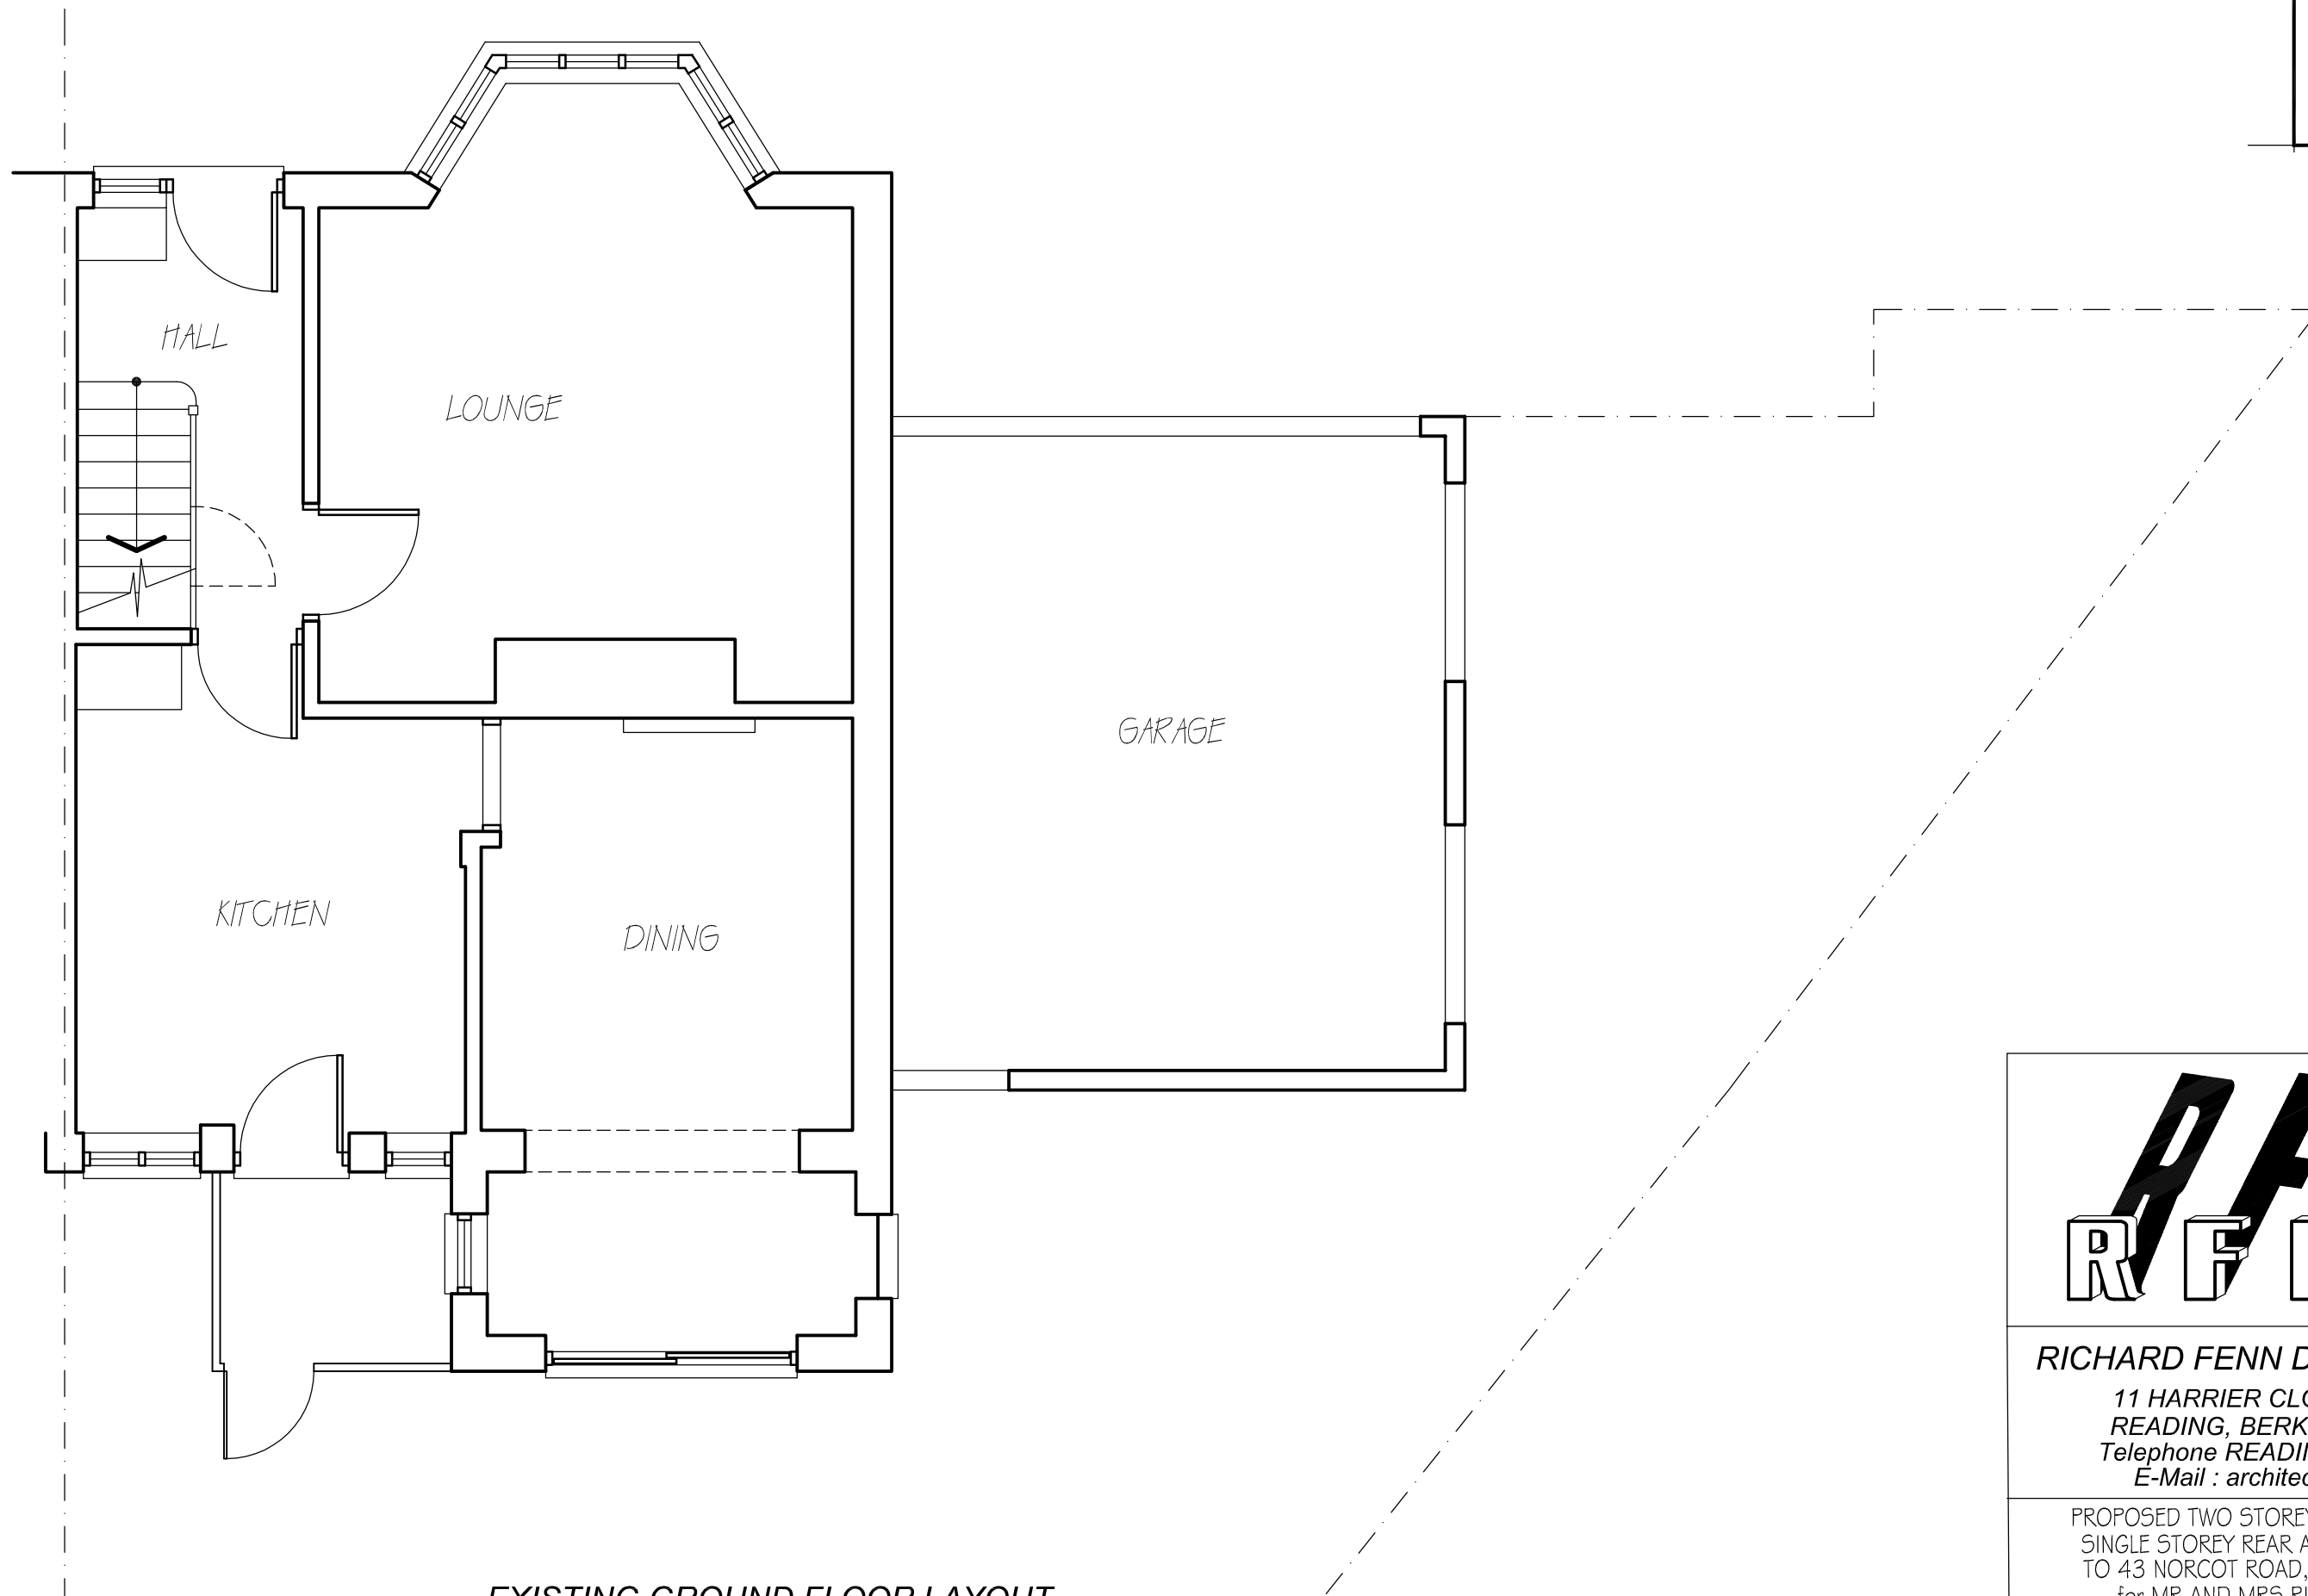

NOTE
ALL MATERIALS INTENDED TO BE USED ON
NEW EXTENSION ARE TO MATCH EXISTING.
THIS DRAWING HAS BEEN PREPARED WITHOUT
THE BENEFIT OF AN ACCURATE SITE SURVEY
KITCHEN AND BATHROOM LAYOUT AND
FITTINGS ARE INDICATIVE ONLY



RICHARD FENN DESIGNS LIMITED
11 HARRIER CLOSE, WOODLEY,
READING, BERKSHIRE. RG5 4PE.
Telephone READING (0118) 9691684
E-Mail : architect@ntlworld.com

PROPOSED TWO STOREY SIDE EXTENSION AND
SINGLE STOREY REAR AND SIDE EXTENSIONS
TO 43 NORCOT ROAD, TILEHURST, READING
for MR AND MRS RUSSELL DOWNTON

EXISTING GROUND FLOOR LAYOUT

DATE	SCALE
JUNE 10th 2018	1 : 50

DRAWING No. **RD11** REVISION

