


No.	Revision	Date
-----	----------	------

D Rear of roof shown as proposed
E gutter details amended adjacent boundaries

09/18
10/18

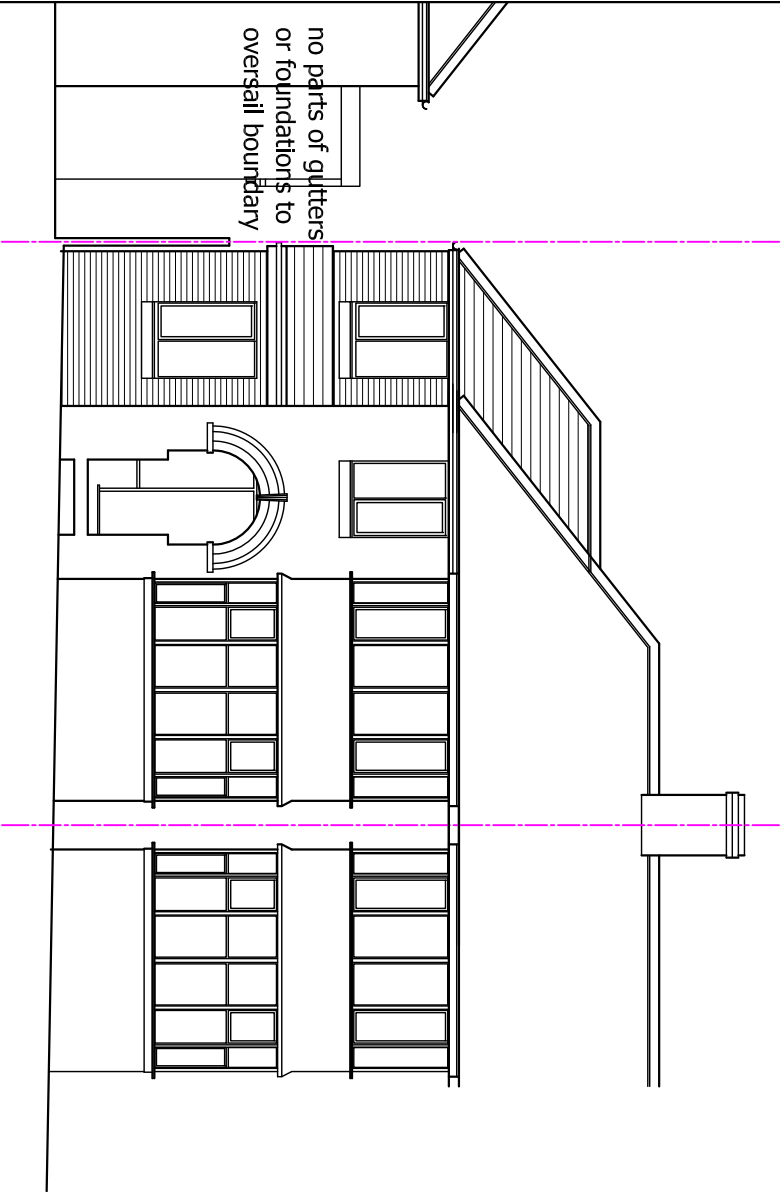


No 29


No 31

No 33

front

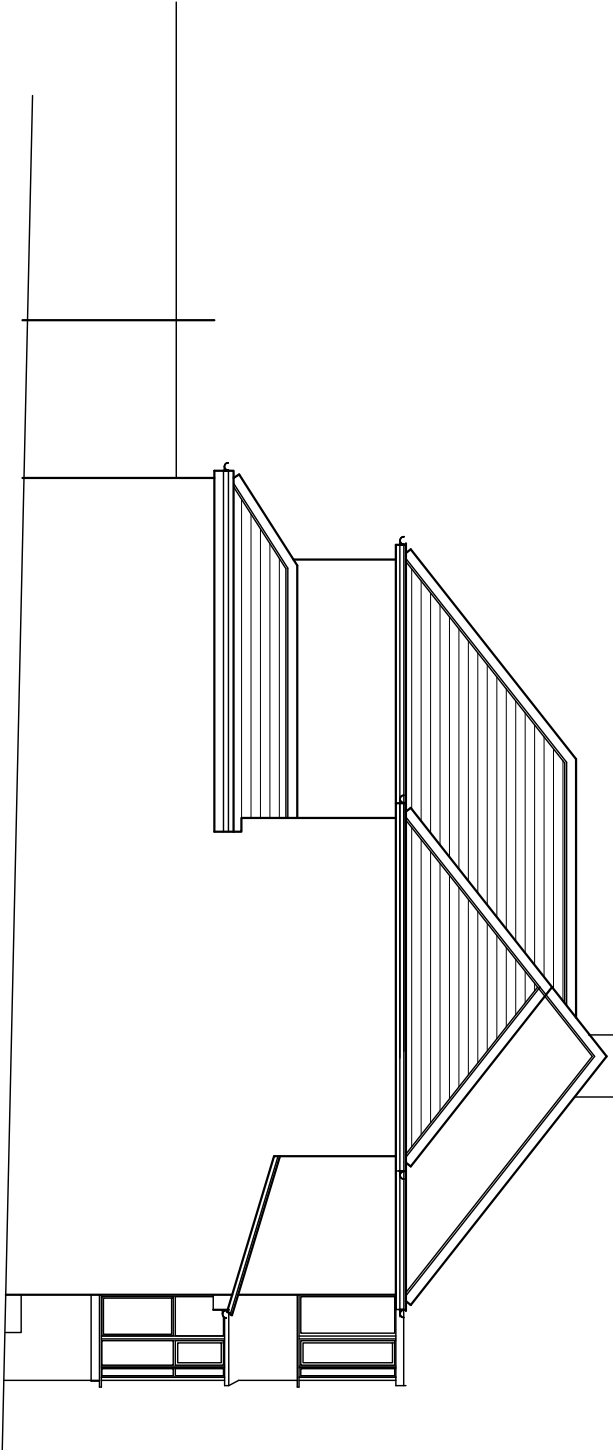

side

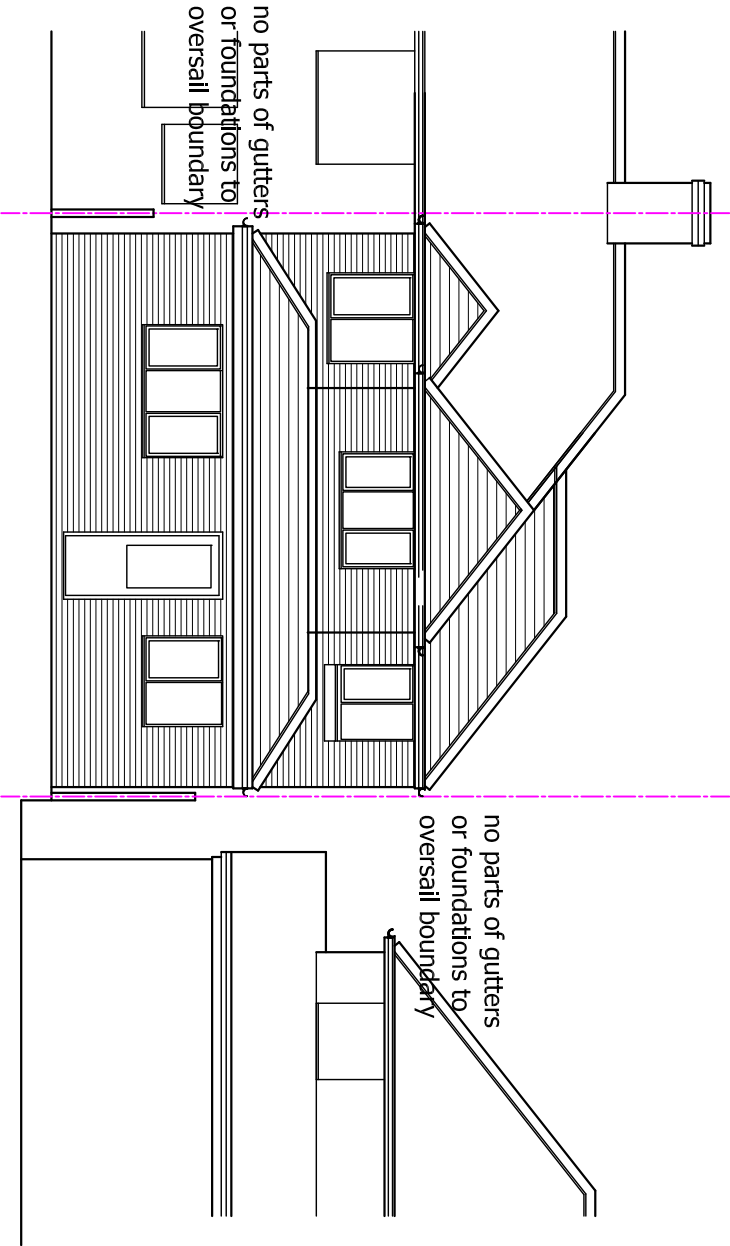


No 33

No 31


No 29

rear

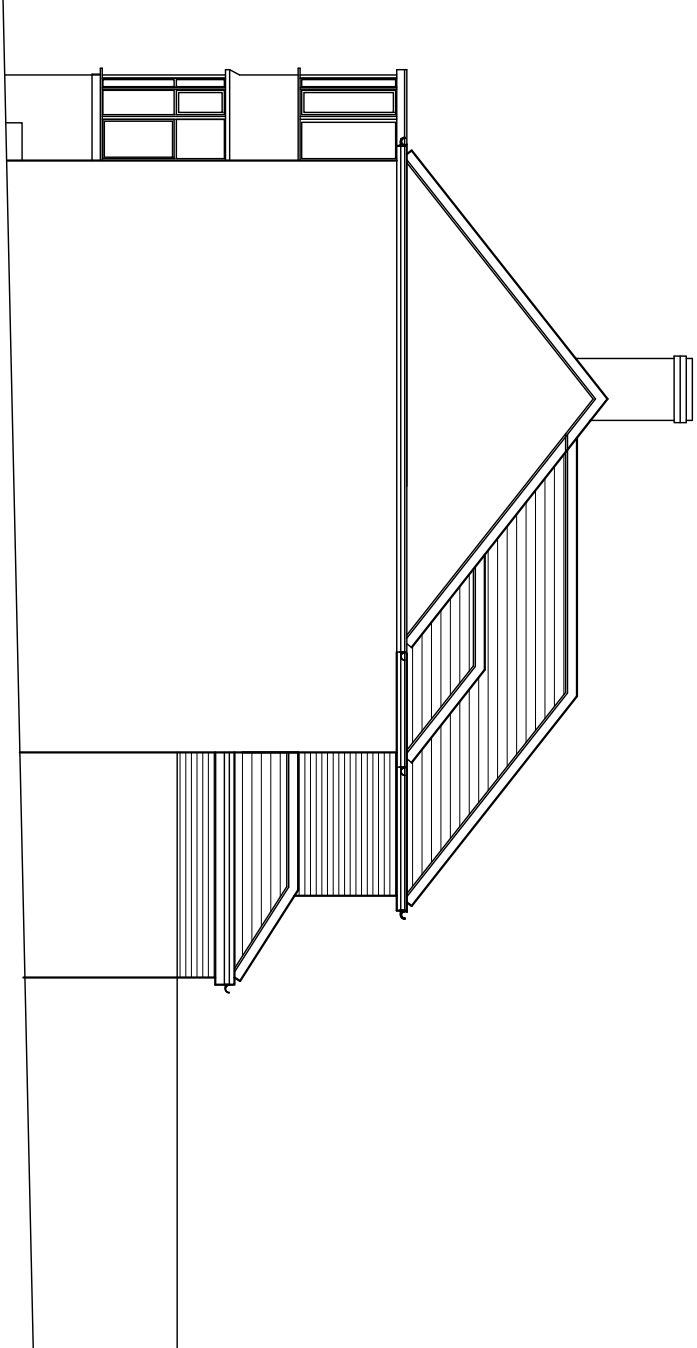

sectional side from No 33

PROPOSED ELEVATIONS 1:100

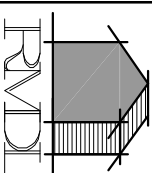

RAMMURTI DESIGN LTD
ARCHITECTURAL & PLANNING SERVICES
268 TILFHURST ROAD, READING RG30 2NE
TEL/FAX: 01189510628 MOB: 07799883574



Proposed part single and part double storey side and rear extensions to existing dwelling
at No. 31 Windermere Road, Reading RG2 7HU

PROPOSED ELEVATIONS
Scale: as shown
Date: Jan 2017
KHWind31:006 Rev E