

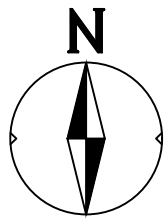


	56 SHEPHERDS LANE – READING info@hac-designs.co.uk mob: 07985296627	DRAWN BY: HAYDEN COOPER		SCALE: 1:1250 & 1:500	
		DATE: SEP 2019	BLANK: A3	REV:	
		DRAWING NUMBER: 19097PP-06			
PROJECT: PROPOSED DEVELOPMENT AT; 22 CAMBRIDGE STREET READING RG1 7PA					

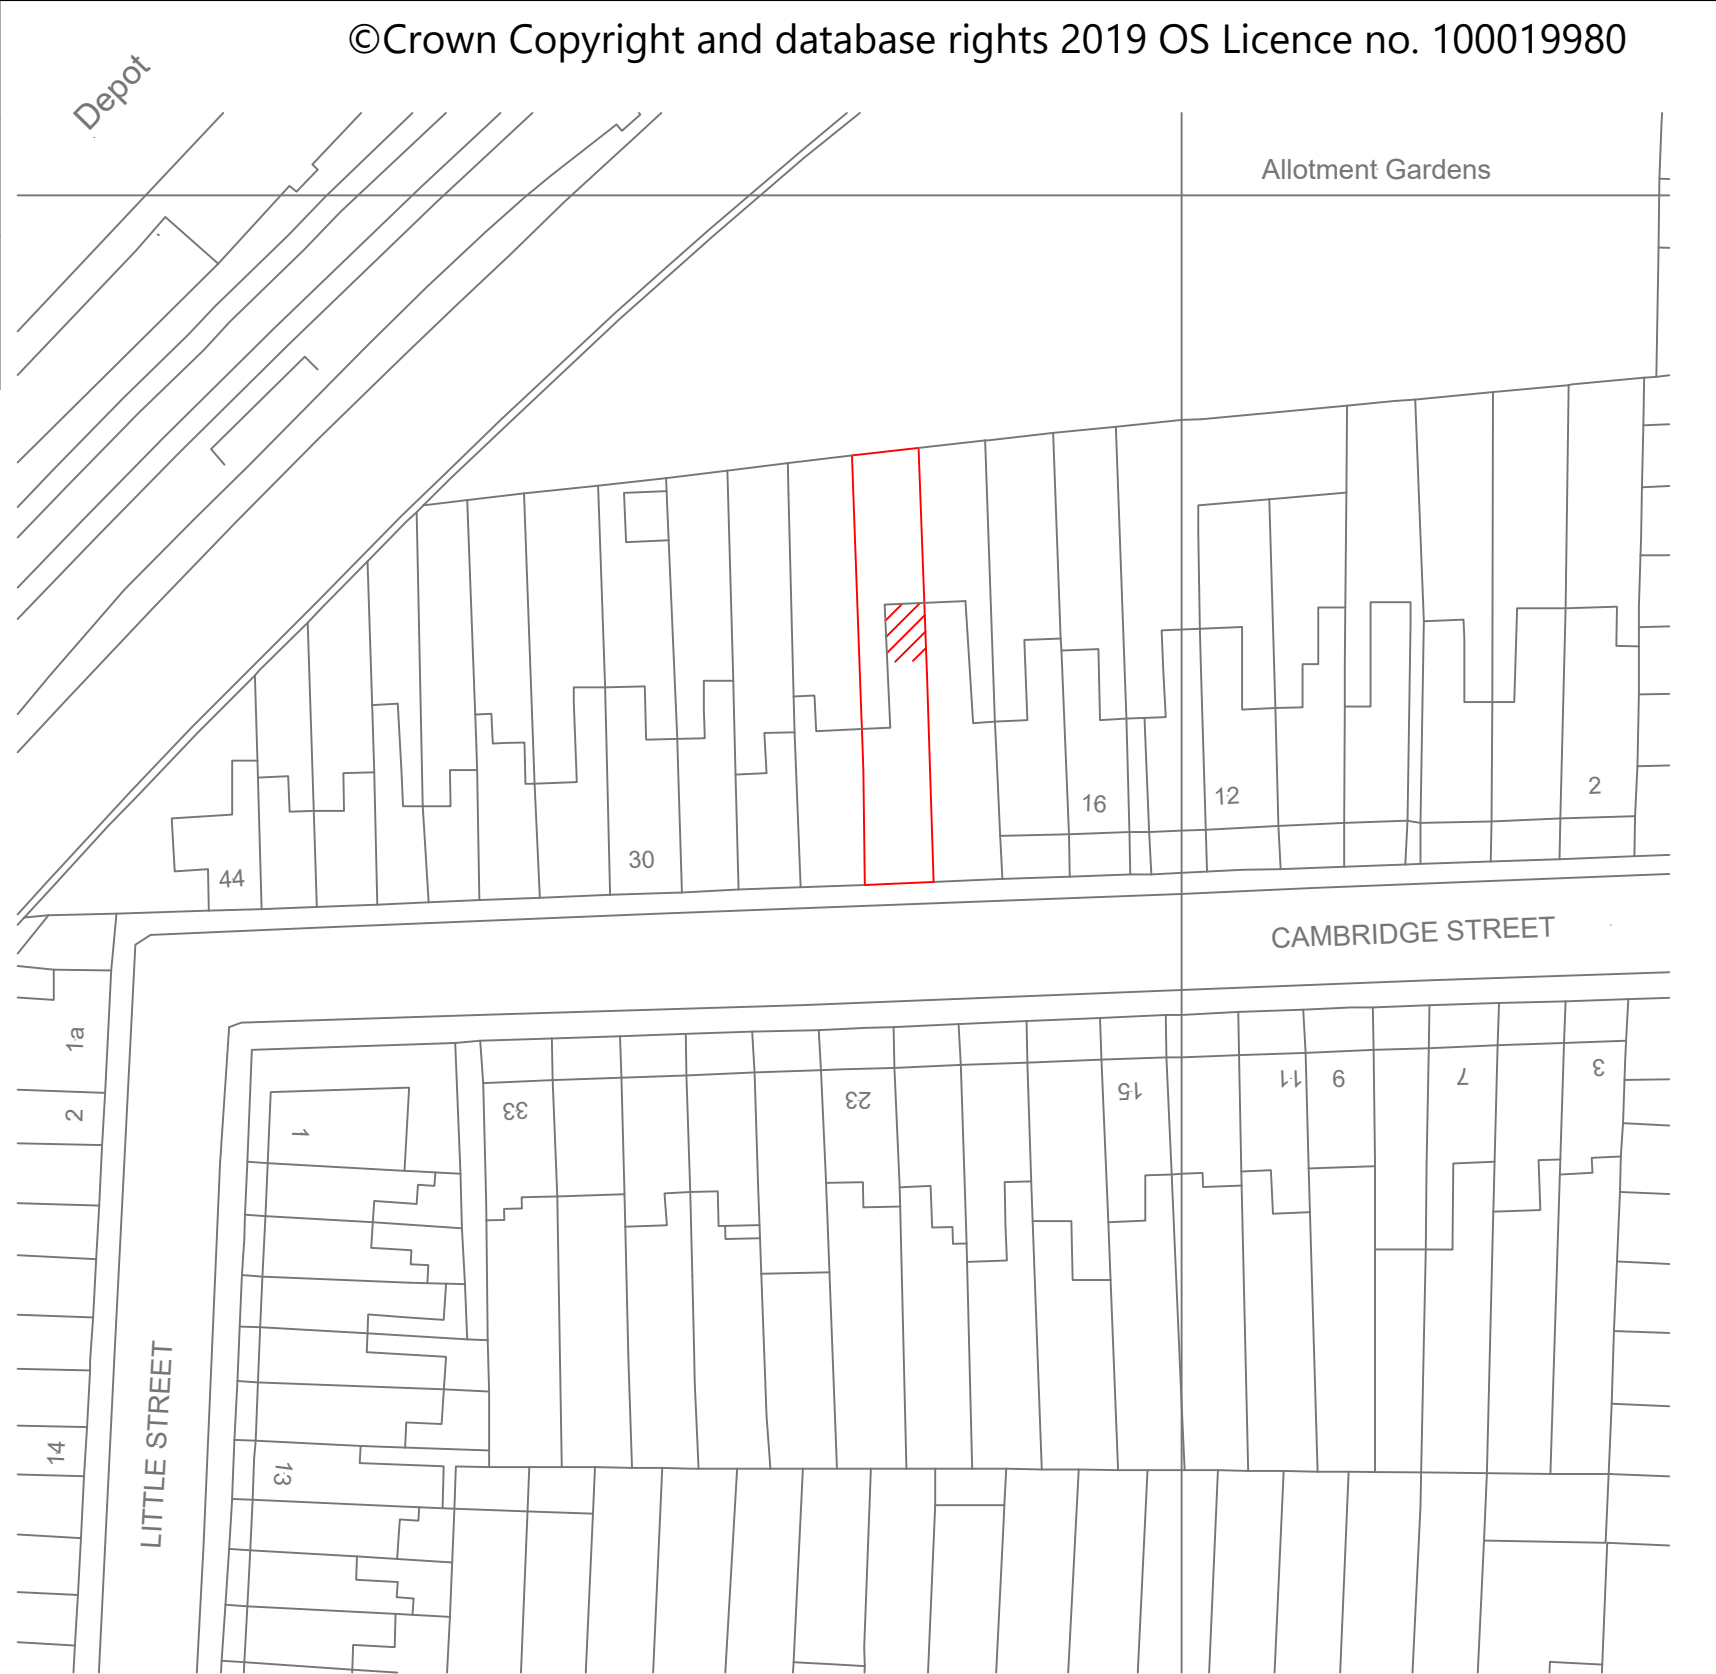

BLOCK PLAN

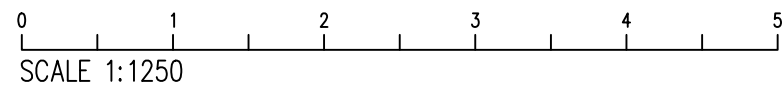

LOCATION PLAN

