
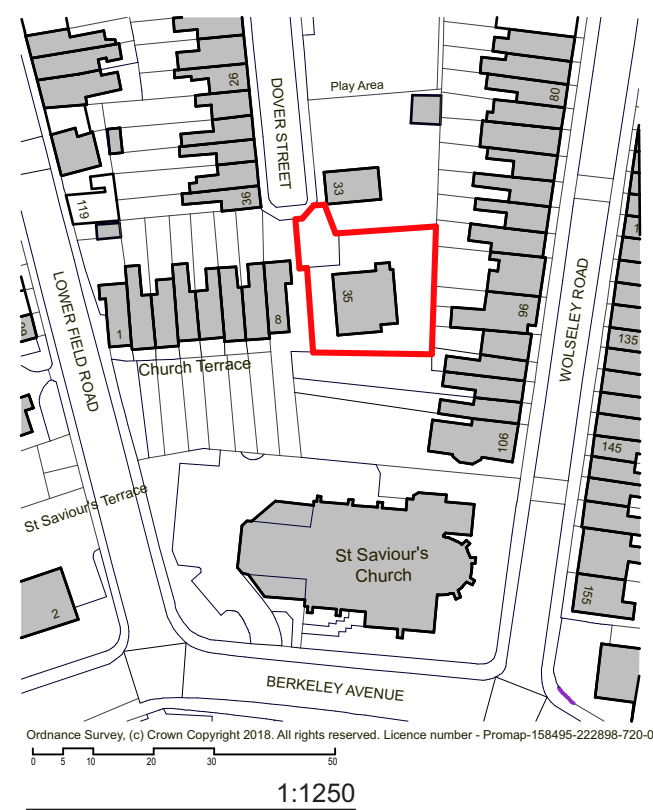


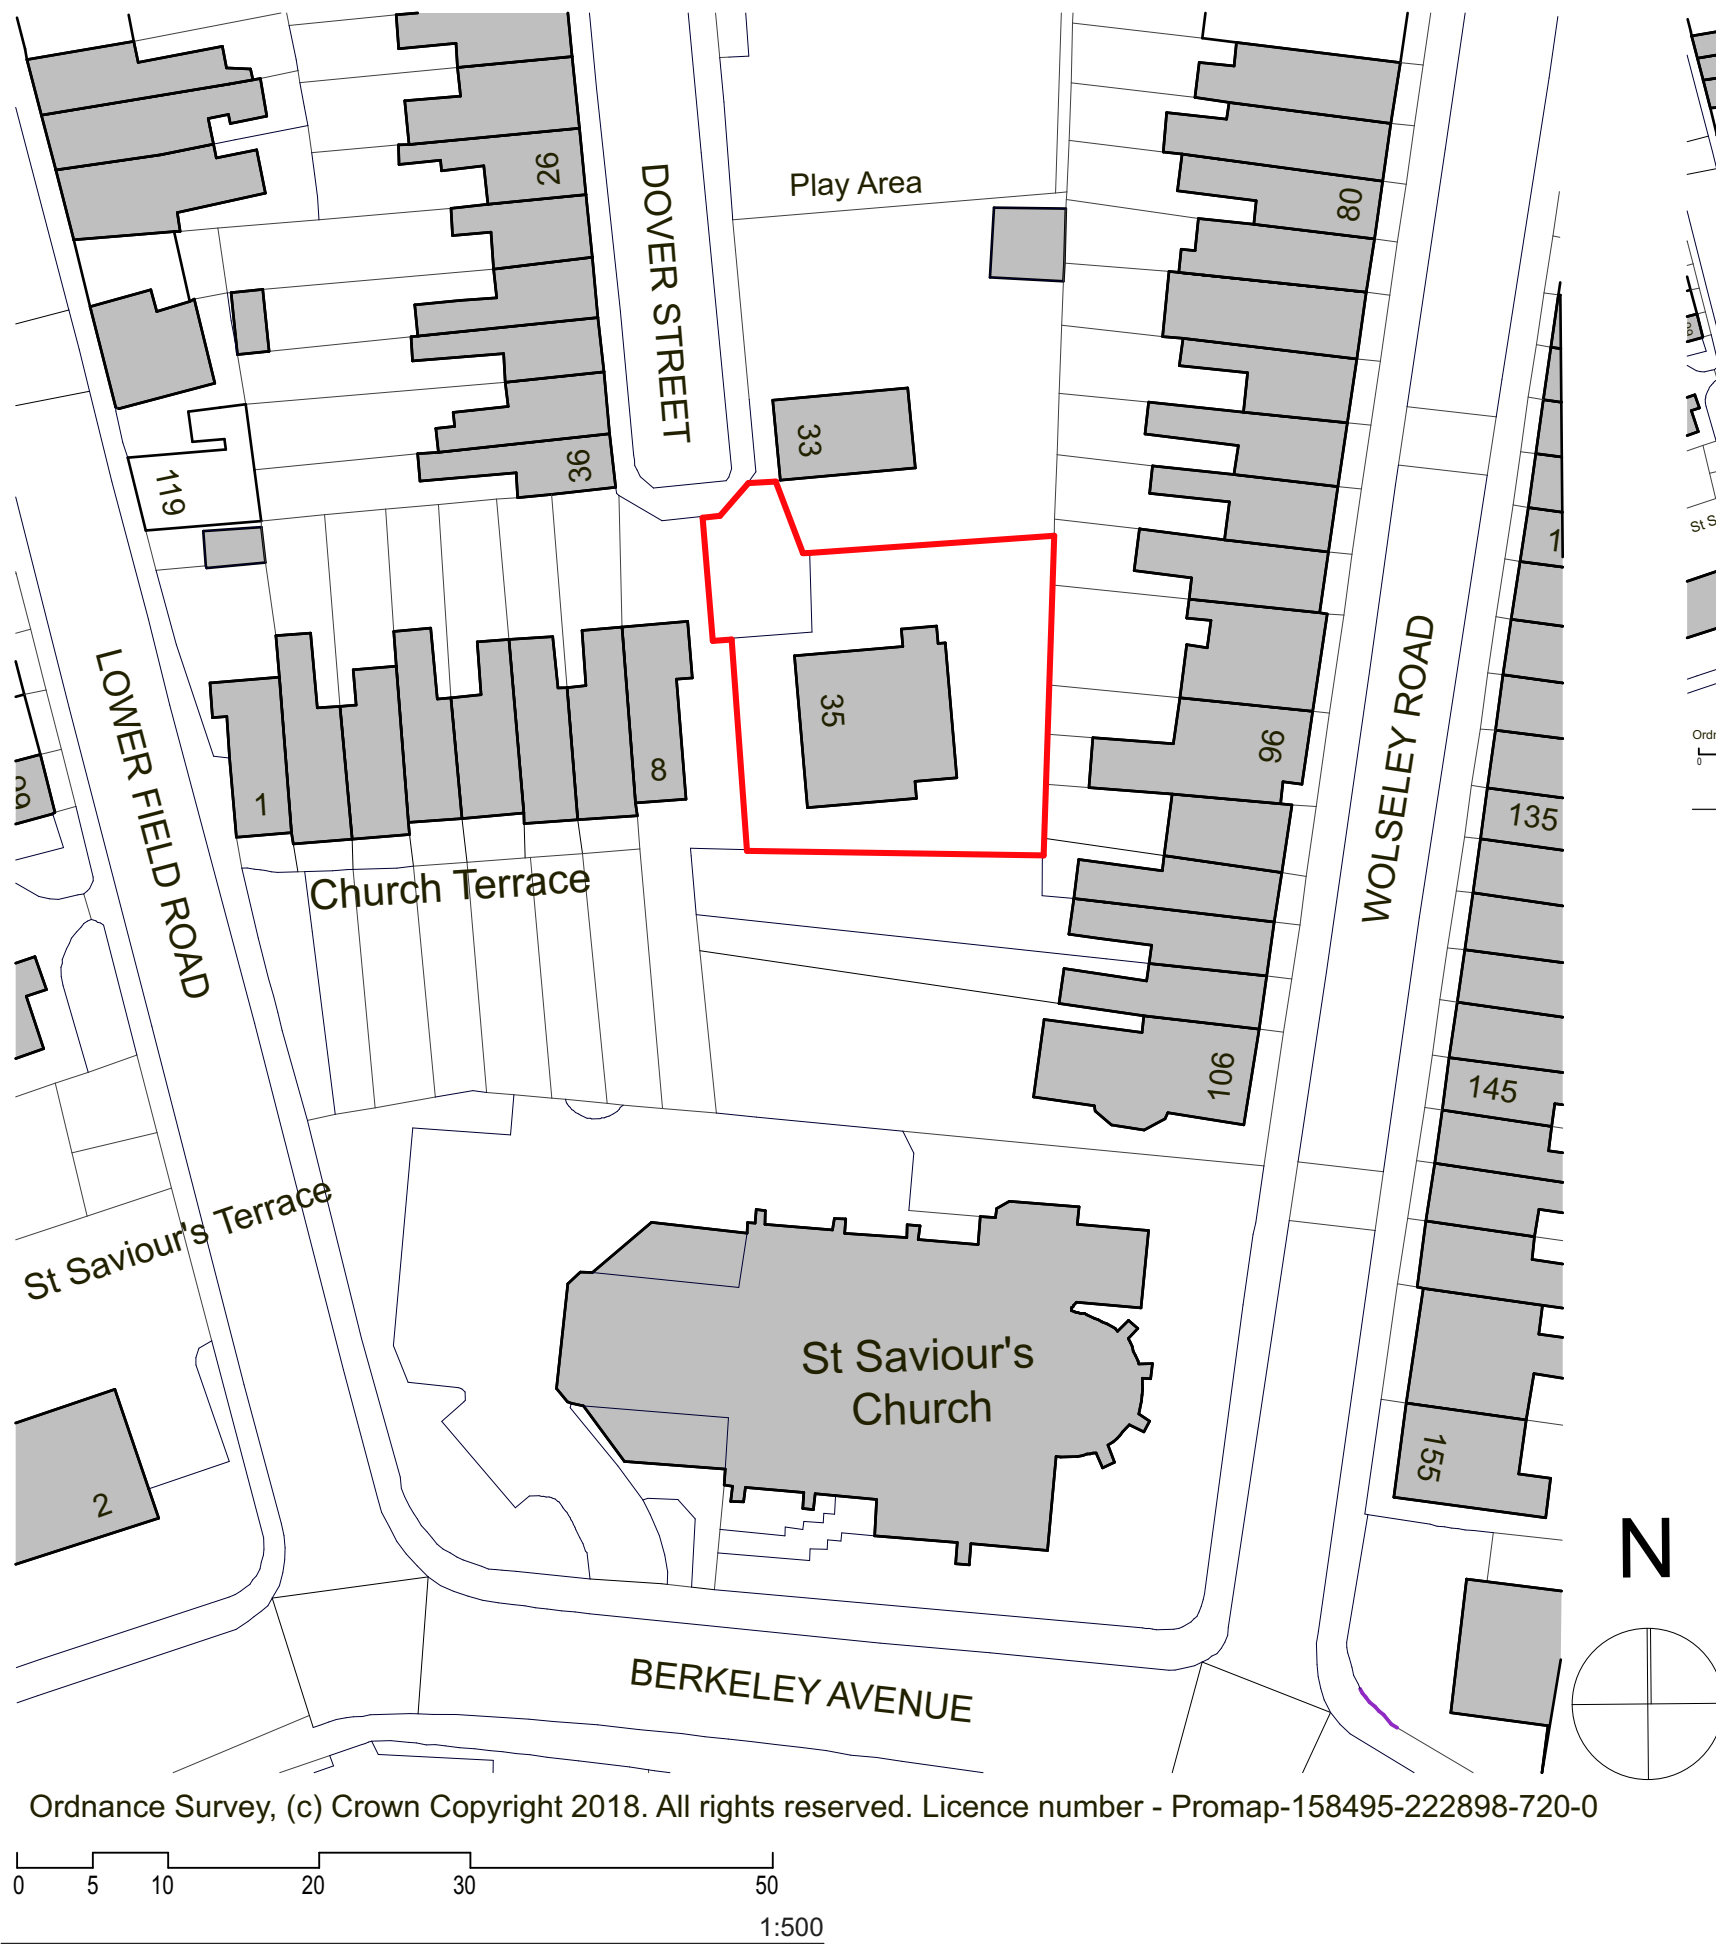

NOTES ORIGINAL A3

NOT FOR CONSTRUCTION
THIS DRAWING IS SUBJECT TO PLANNING, BUILDING CONTROL,
DETAILED DESIGN, ETC.
AREAS SHOWN ARE APPROXIMATE AND SUBJECT TO
DETAILED DESIGN
SITE AND BUILDINGS ARE BASED ON SURVEY BY CLIENT
©COPYRIGHT HIVES ARCHITECTS

REV P2: 1210'18 ISSUE FOR PLANNING
- OS licence updated
Revision History P- Preliminary C- Construction R- Record
Client


MR CHRIS BELL

Job title
35 DOVER STREET

Drawing title
LOCATION PLAN

Scale @ Drawing Size	Date	Drawn	Checked
1:500, 1:1250 @ A3	09'18	MB	HW

Status
PLANNING

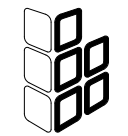 Hives Architects LLP
John Adams House, 29 Castle Street
Reading RG1 7SB
0118 958 7331
admin@hivesarchitects.co.uk

hives architects

Project	Drawing	Revision
2661	010	P2