
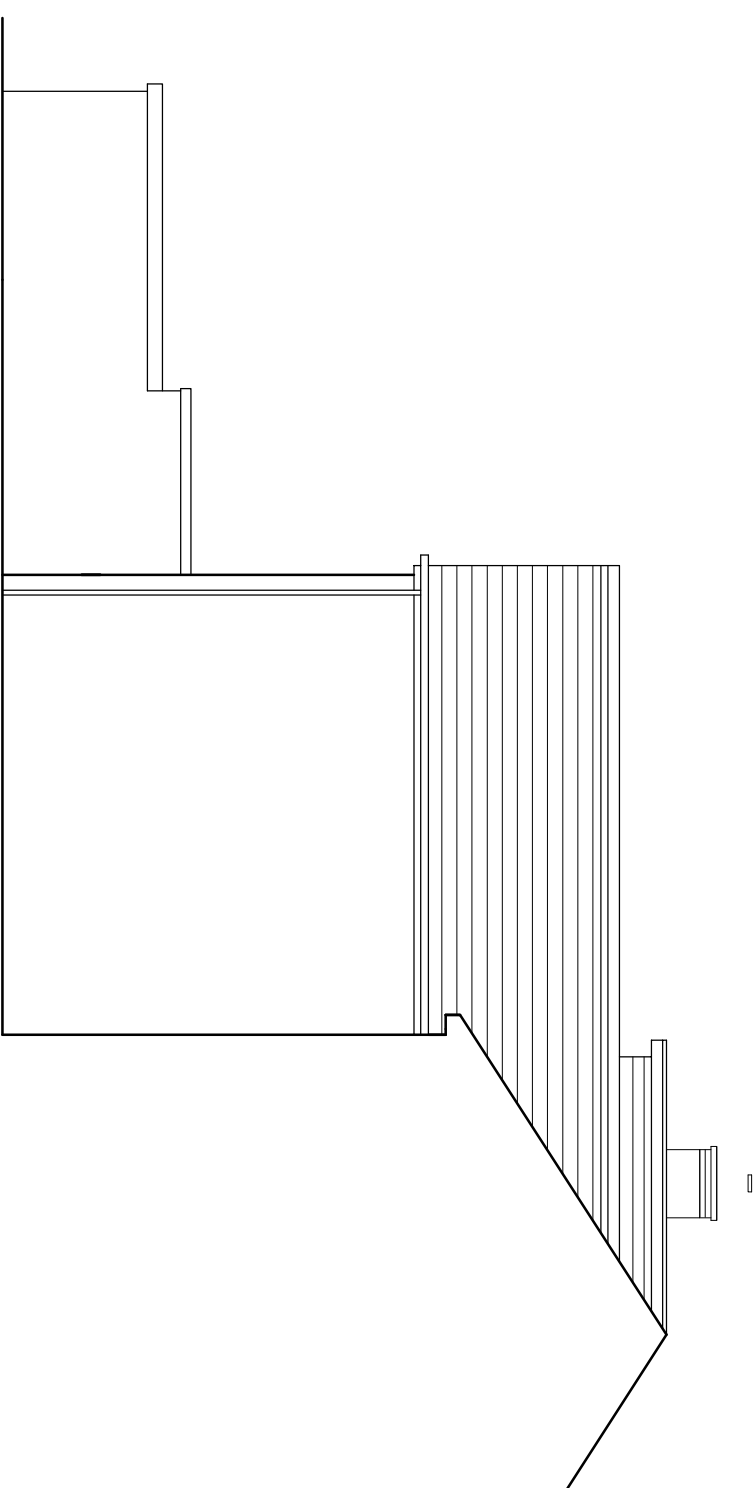
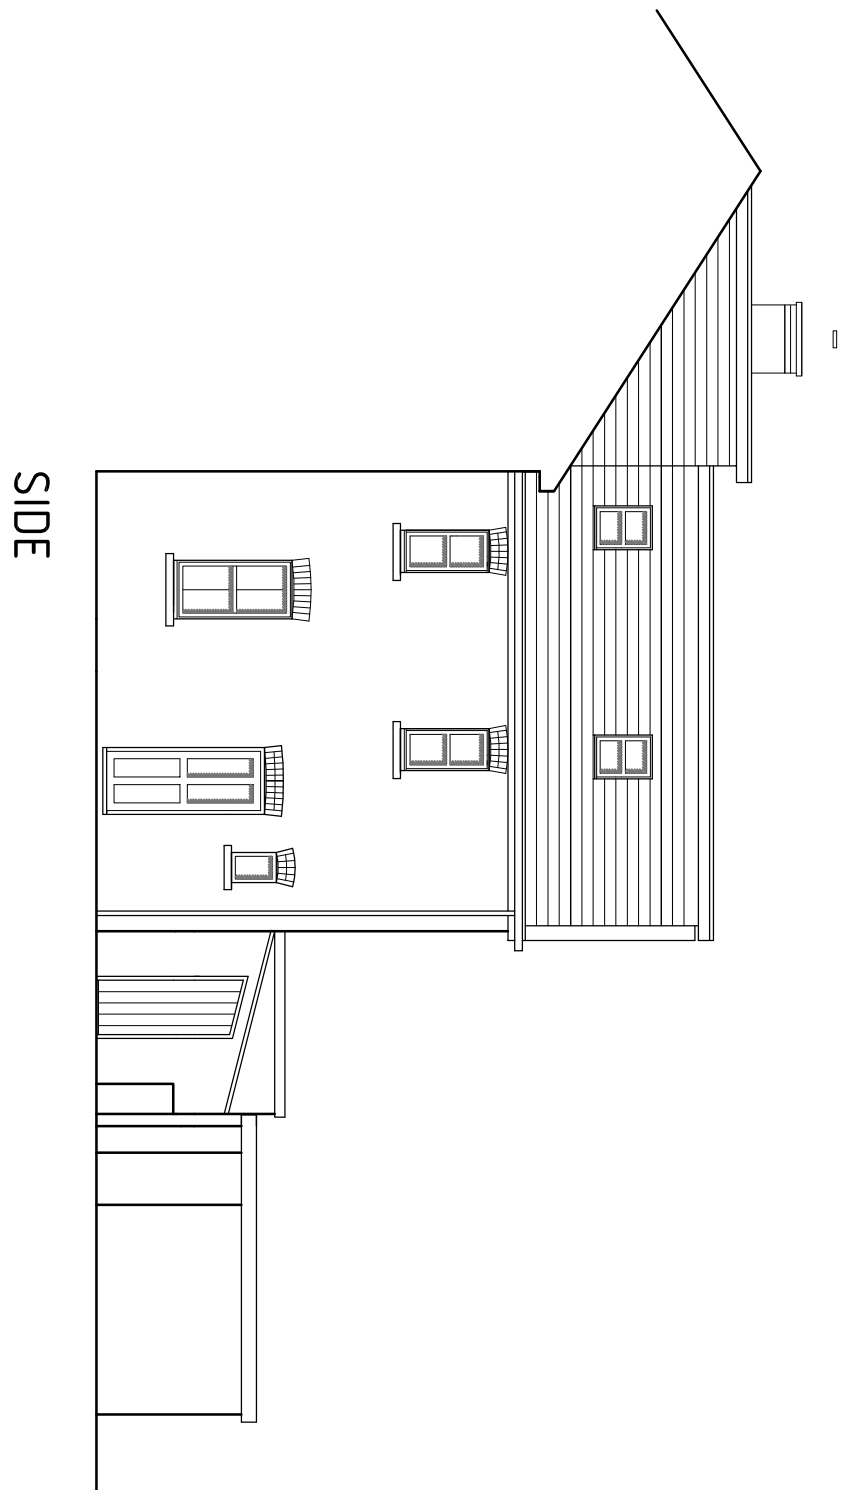
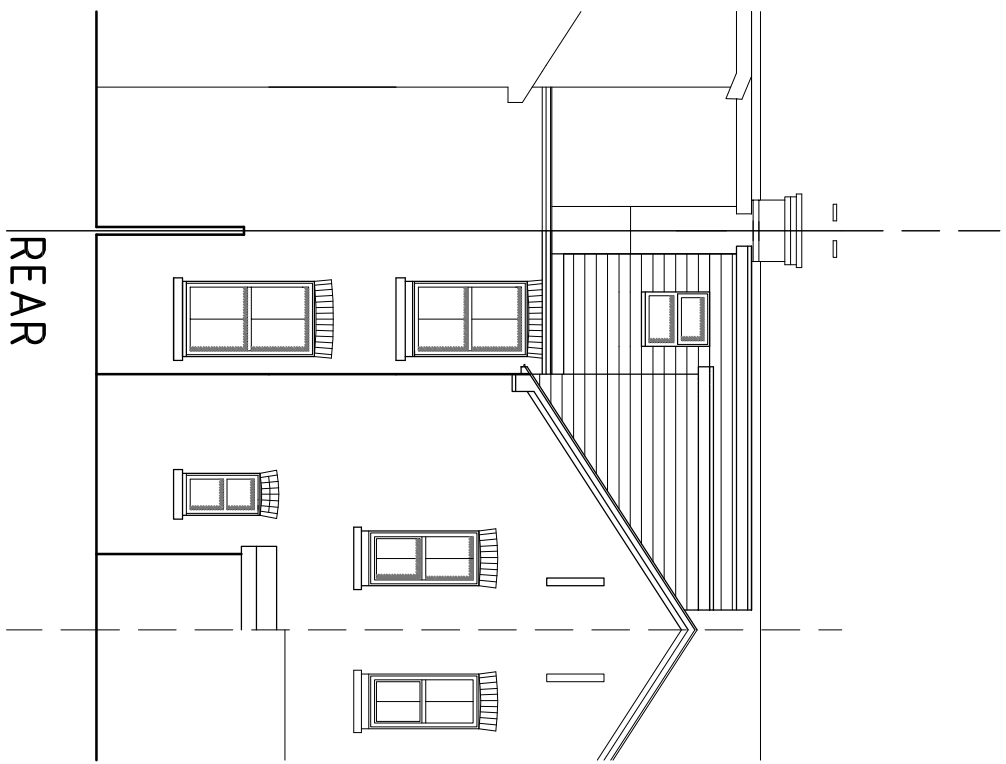
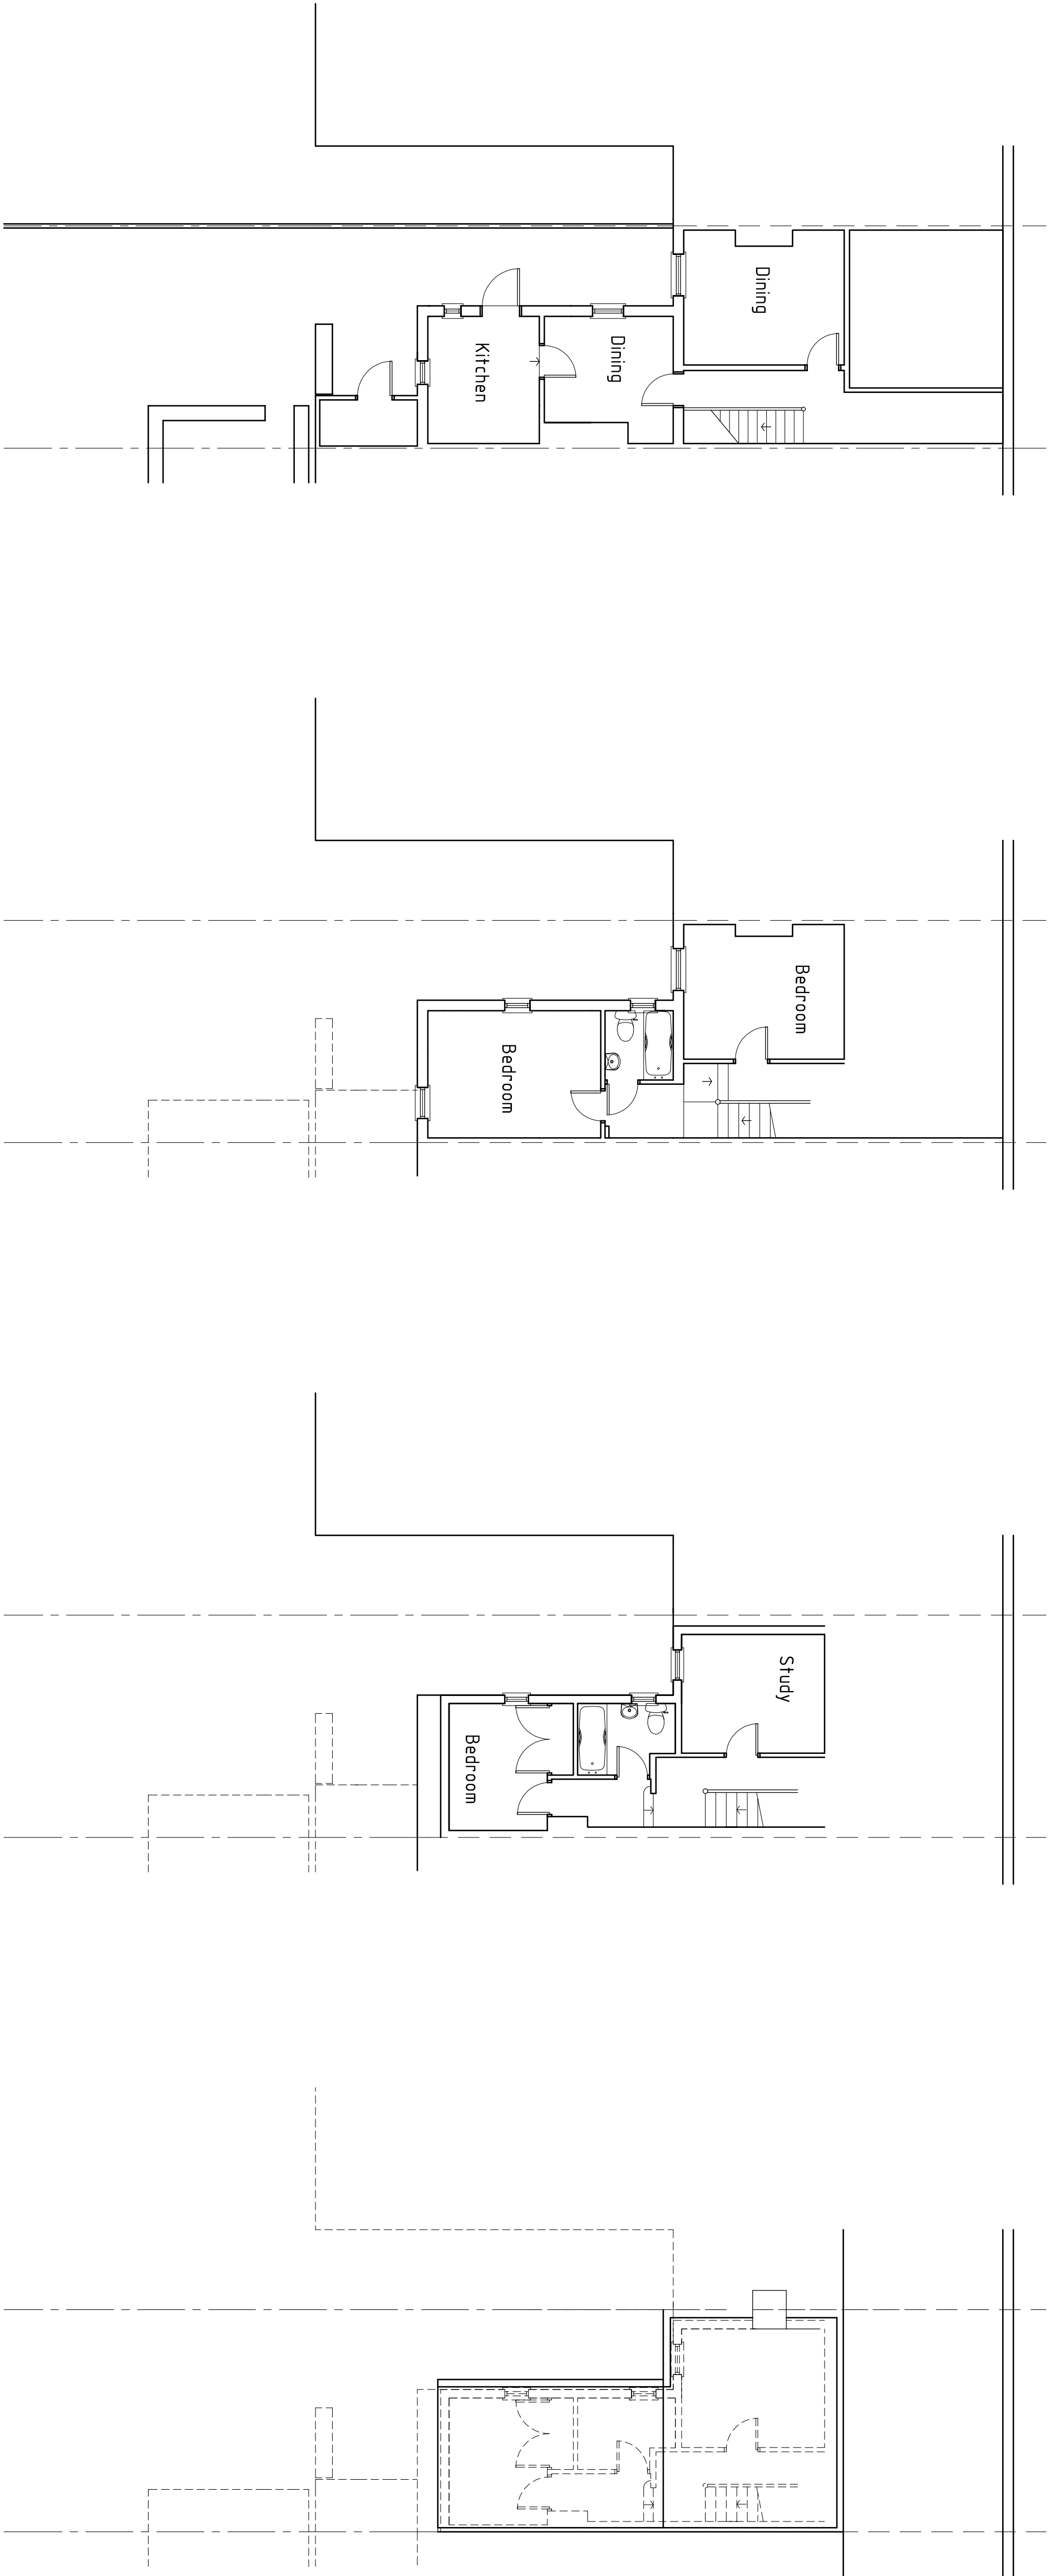


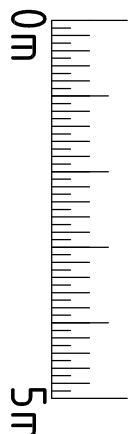

W.M. GRAHAM ASSOCIATES
RIBA CHARTERED ARCHITECTS
1 Peach Street
Wokingham
Berkshire
RG40 1XJ
Tel: 0118 9770464
Email: wmg.architects@btconnect.com
Website: www.wmgramham-architects.co.uk

JOB
124, BASINGSTOKE ROAD
READING
RG2 0ET

TITLE
EXISTING PLANS AND
ELEVATIONS

SCALE	DATE	DRAWN BY
1:100 @ A1	APRIL 18	W
JOB NO.	DRAWING NO.	REVISION
3024	03	A

REVISION A 01 / 05 / 18 W