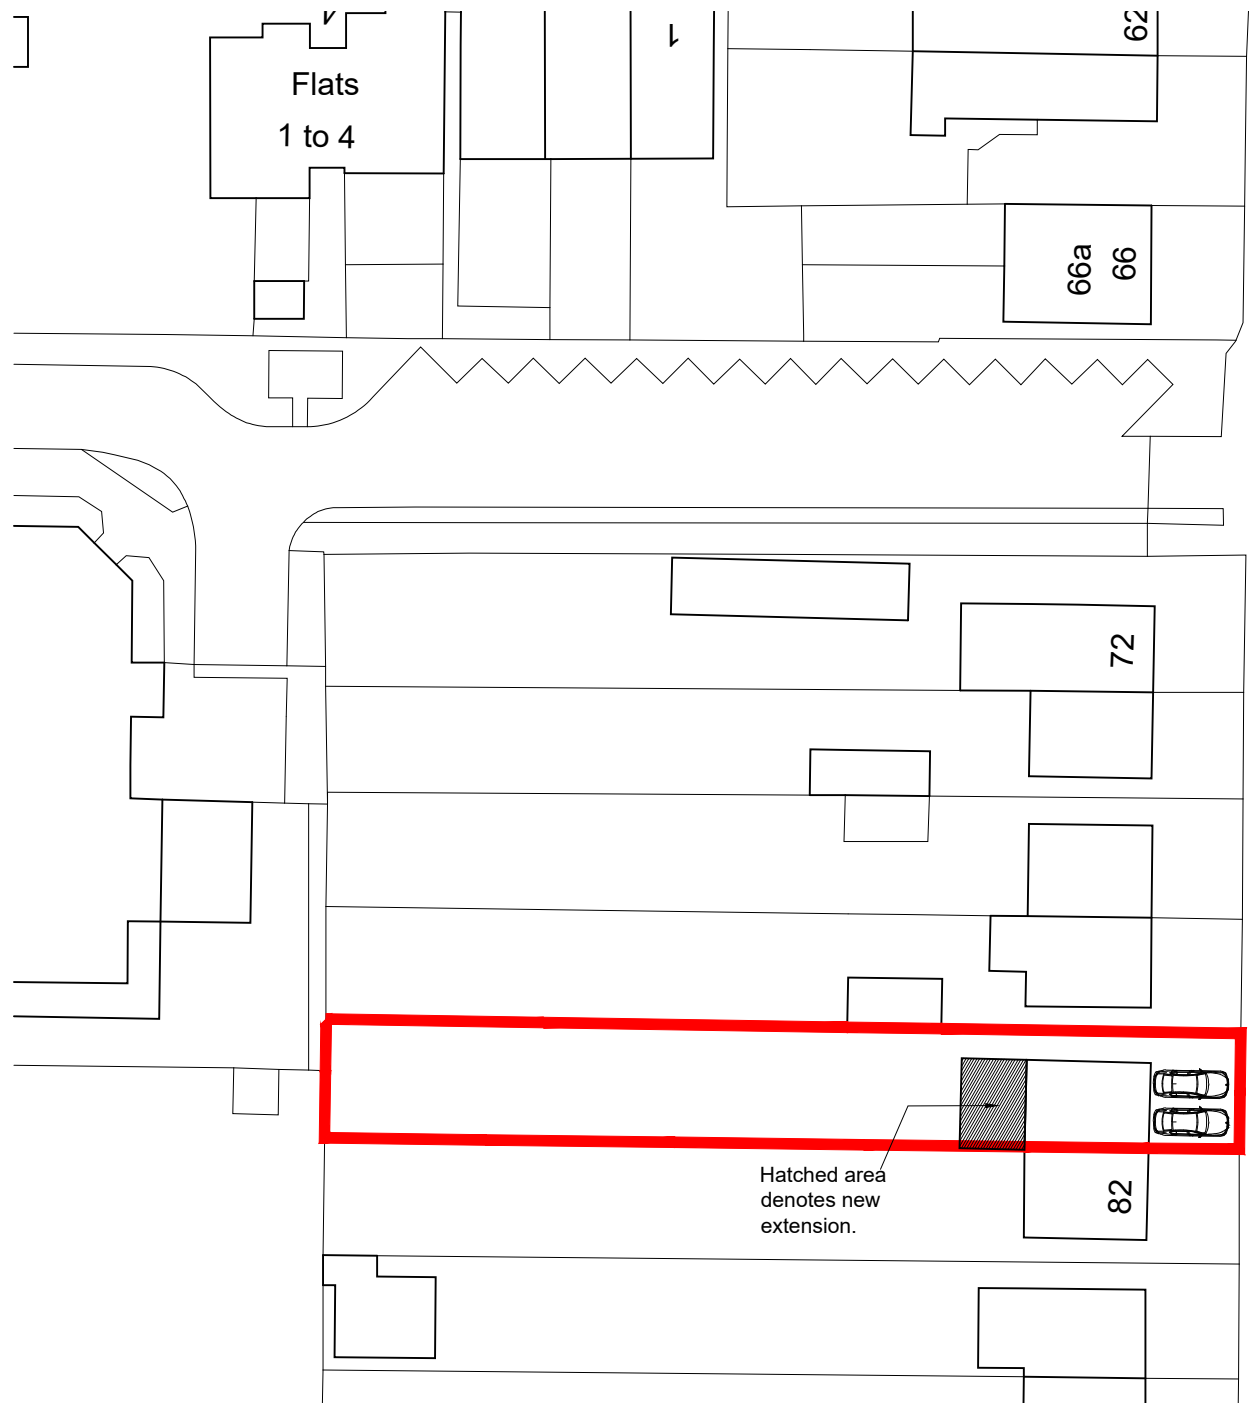


BLOCK PLAN
SCALE 1 : 500

NOTES

© SK Design consultants - THIS DRAWING AND DESIGN REMAINS THE COPYRIGHT AND INTELLECTUAL PROPERTY OF SK CONSULTANTS AND SHALL NOT BE COPIED IN ANY FORMAT WITHOUT APPROVAL.


THIS DRAWING IS TO BE READ IN CONJUNCTION WITH ALL OTHER DRAWINGS AND DOCUMENTS PROVIDED. THE CONTRACTOR MUST CHECK ALL DIMENSIONS ON SITE BEFORE PLACING ORDERS FOR MATERIALS OR SHOP FABRICATIONS OR COMMENCING WORKS ON SITE. ANY DISCREPANCIES SHOULD BE NOTIFIED BEFORE PROCEEDING.

NORTHUMBERLAND ROAD


57.6m

Shelter

75 PH

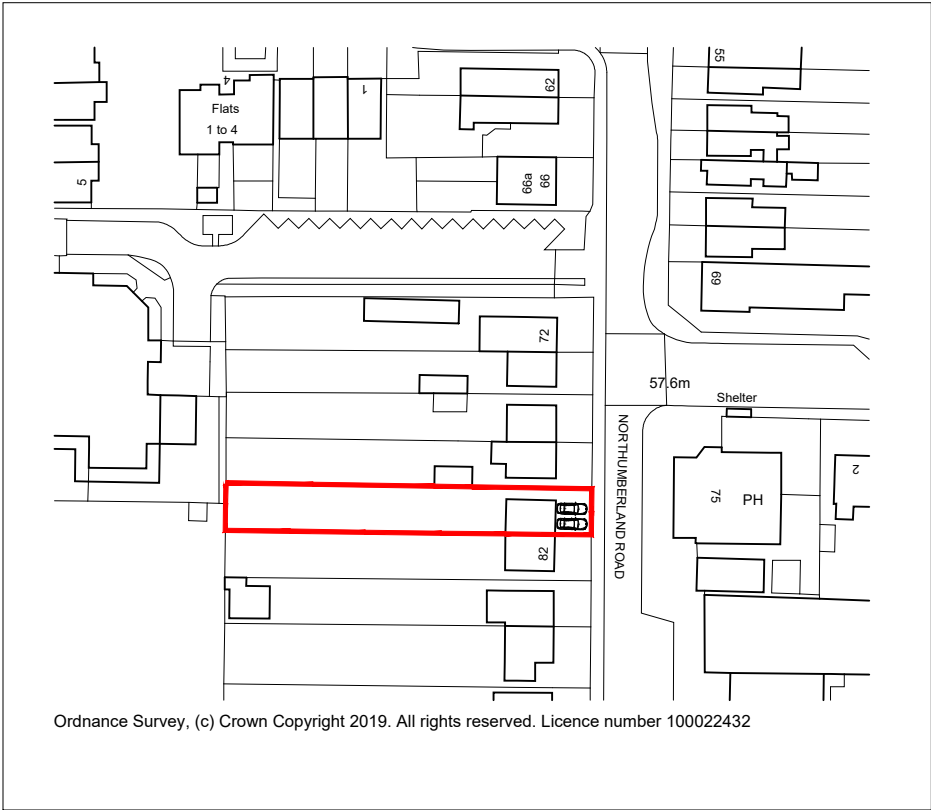

LOCATION PLAN
SCALE 1 : 1250

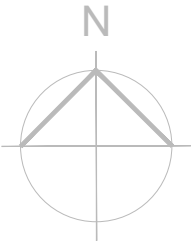

Client:
Mr & Mrs RAJENDRA GURUNG

Project:
SINGLE STOREY REAR EXTENSION

Location:
**80 NORTHUMBERLAND AVENUE
READING RG2 7PP**

Drawing Title:
LOCATION & BLOCK PLAN

Date: **APR 2019** Sheet Size: **A3** Drawn: **SK**

Drawing No: **P1089-01** Revision: **.**

SK Design Consultants
22 Netley close
Caversham
Reading RG4 6SR
Tel : 07821111602