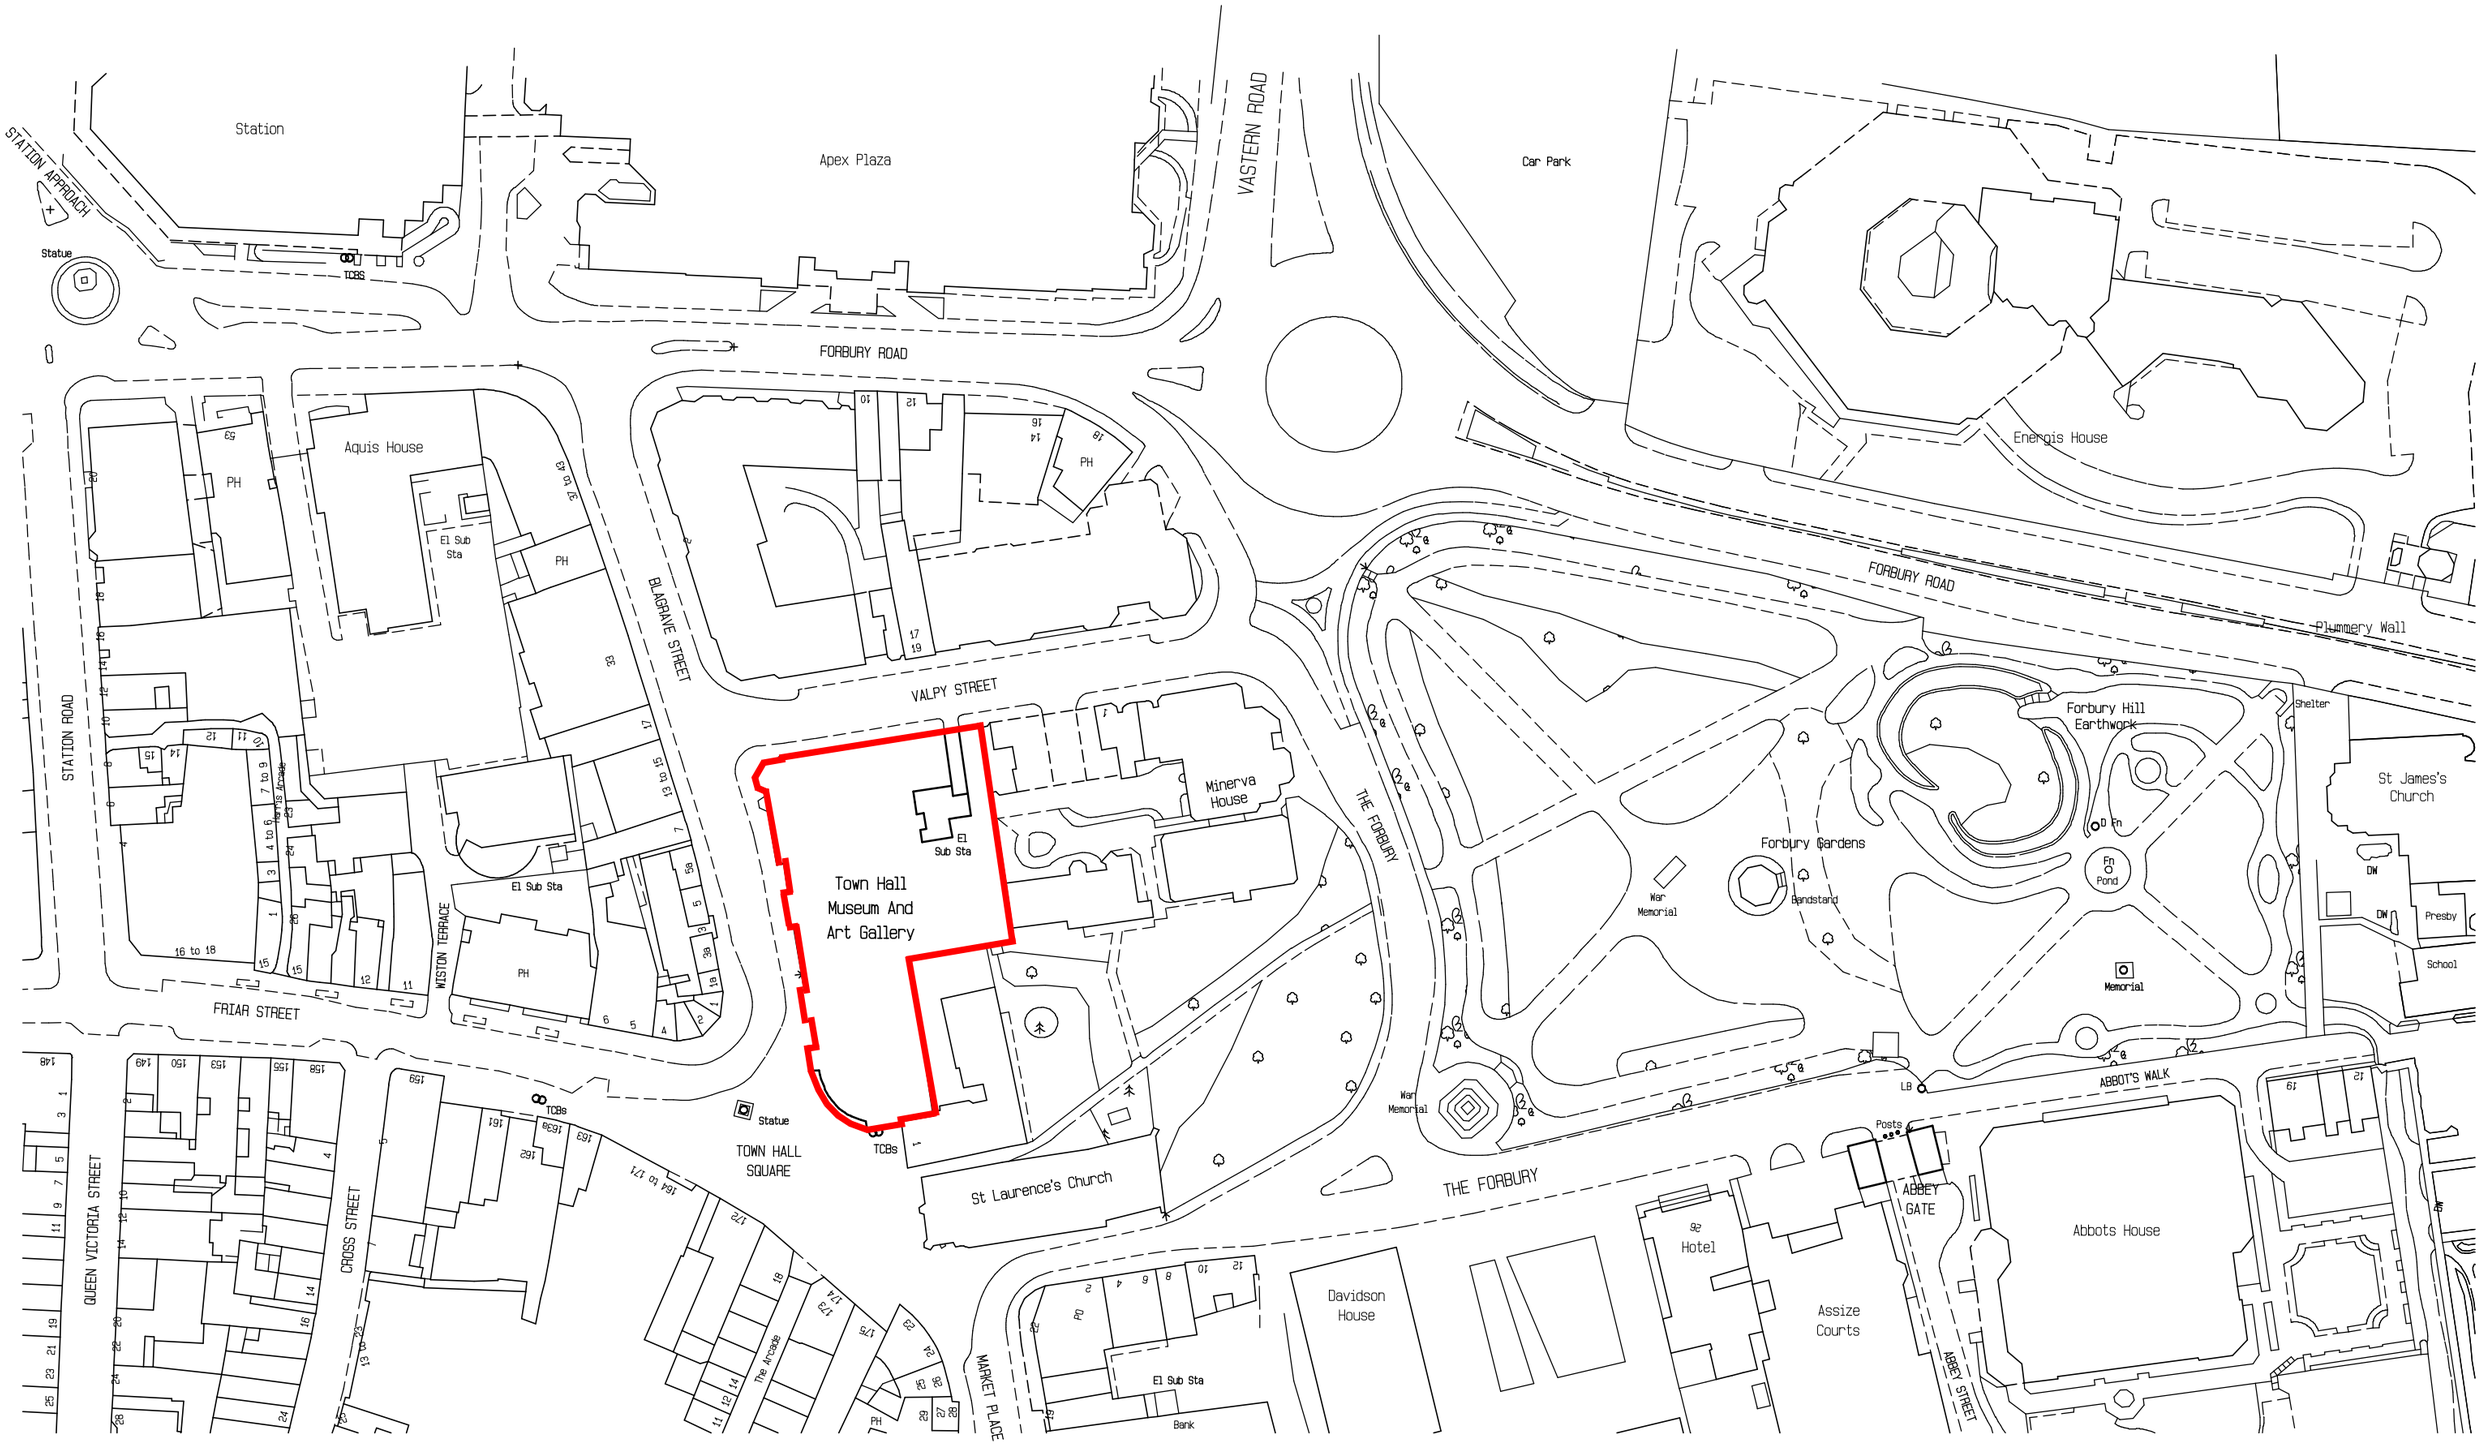


Reading Borough Council	CORPORATE PROPERTY SERVICES 19 Bennet Road, Reading RG2 0QX - Tel: 0118 937 3094	
The Town Hall & Museum, Blagrave Street, Reading	Listed Building Consent for Internal Alterations LOCATION PLAN	Drawn by: CRR Checked by: Date: 09/06/2016 Scale: 1:1250 (A3 paper) Drawing No: CSS/16/001/TH/01