


EMMER GREEN

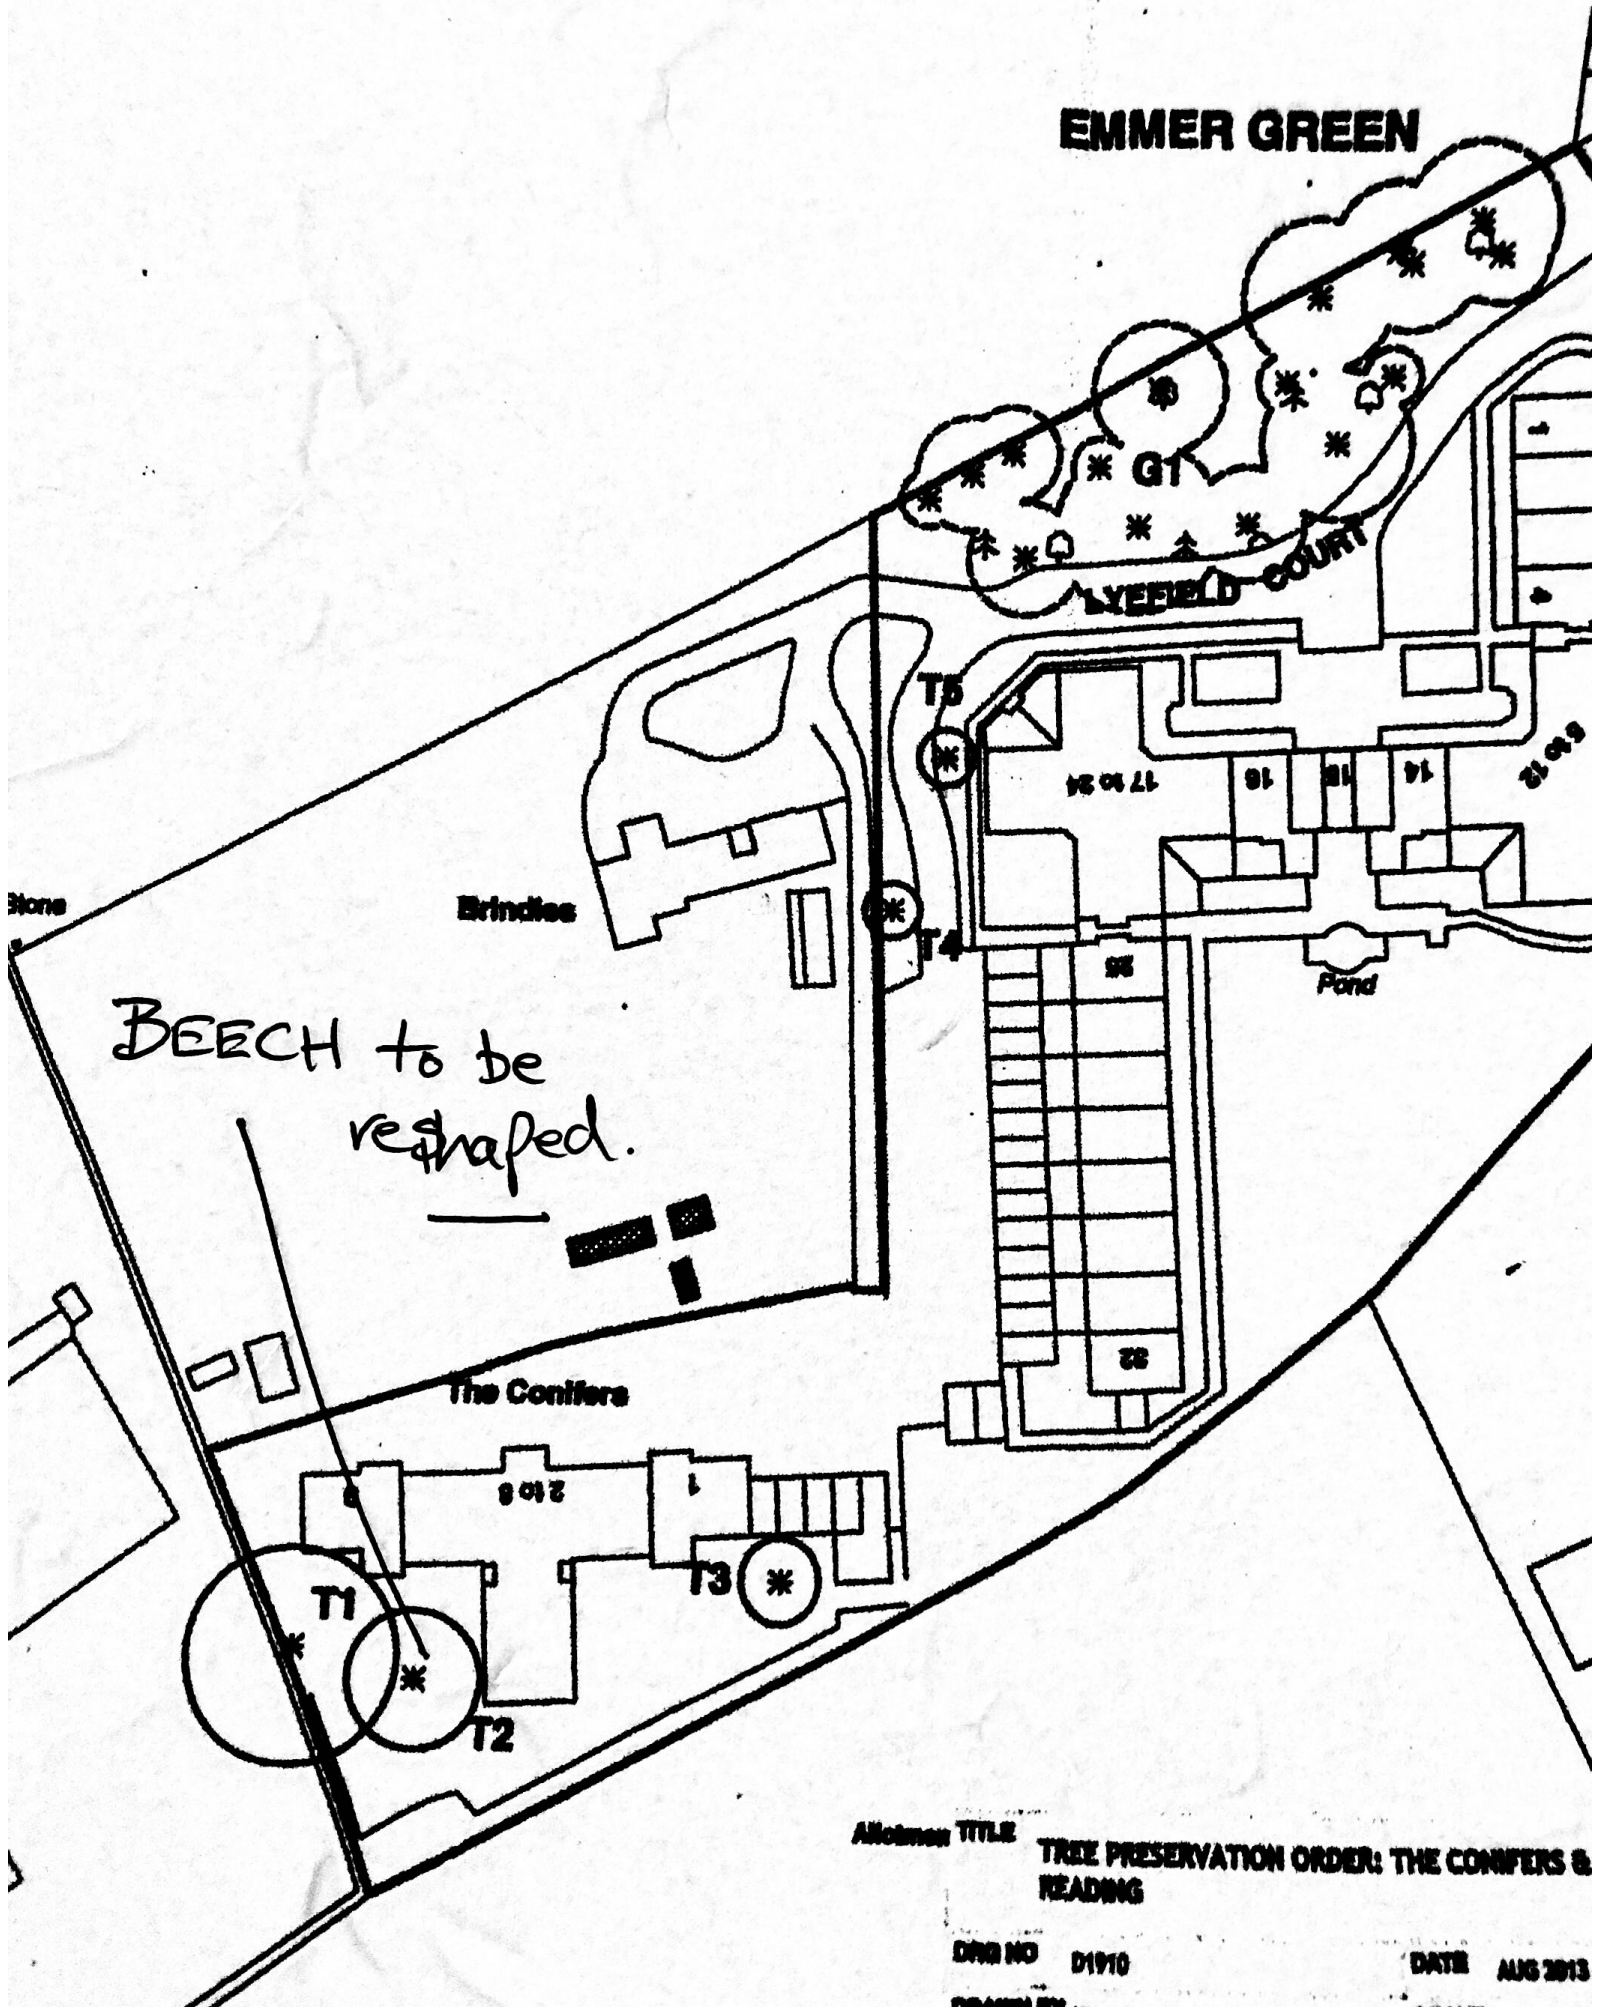

Altogether TITLE

TREE PRESERVATION ORDER: THE CONIFERS & READING

DWG NO D1910

DATE AUG 2013

DRAWN BY JHA

SCALE 1:1000