


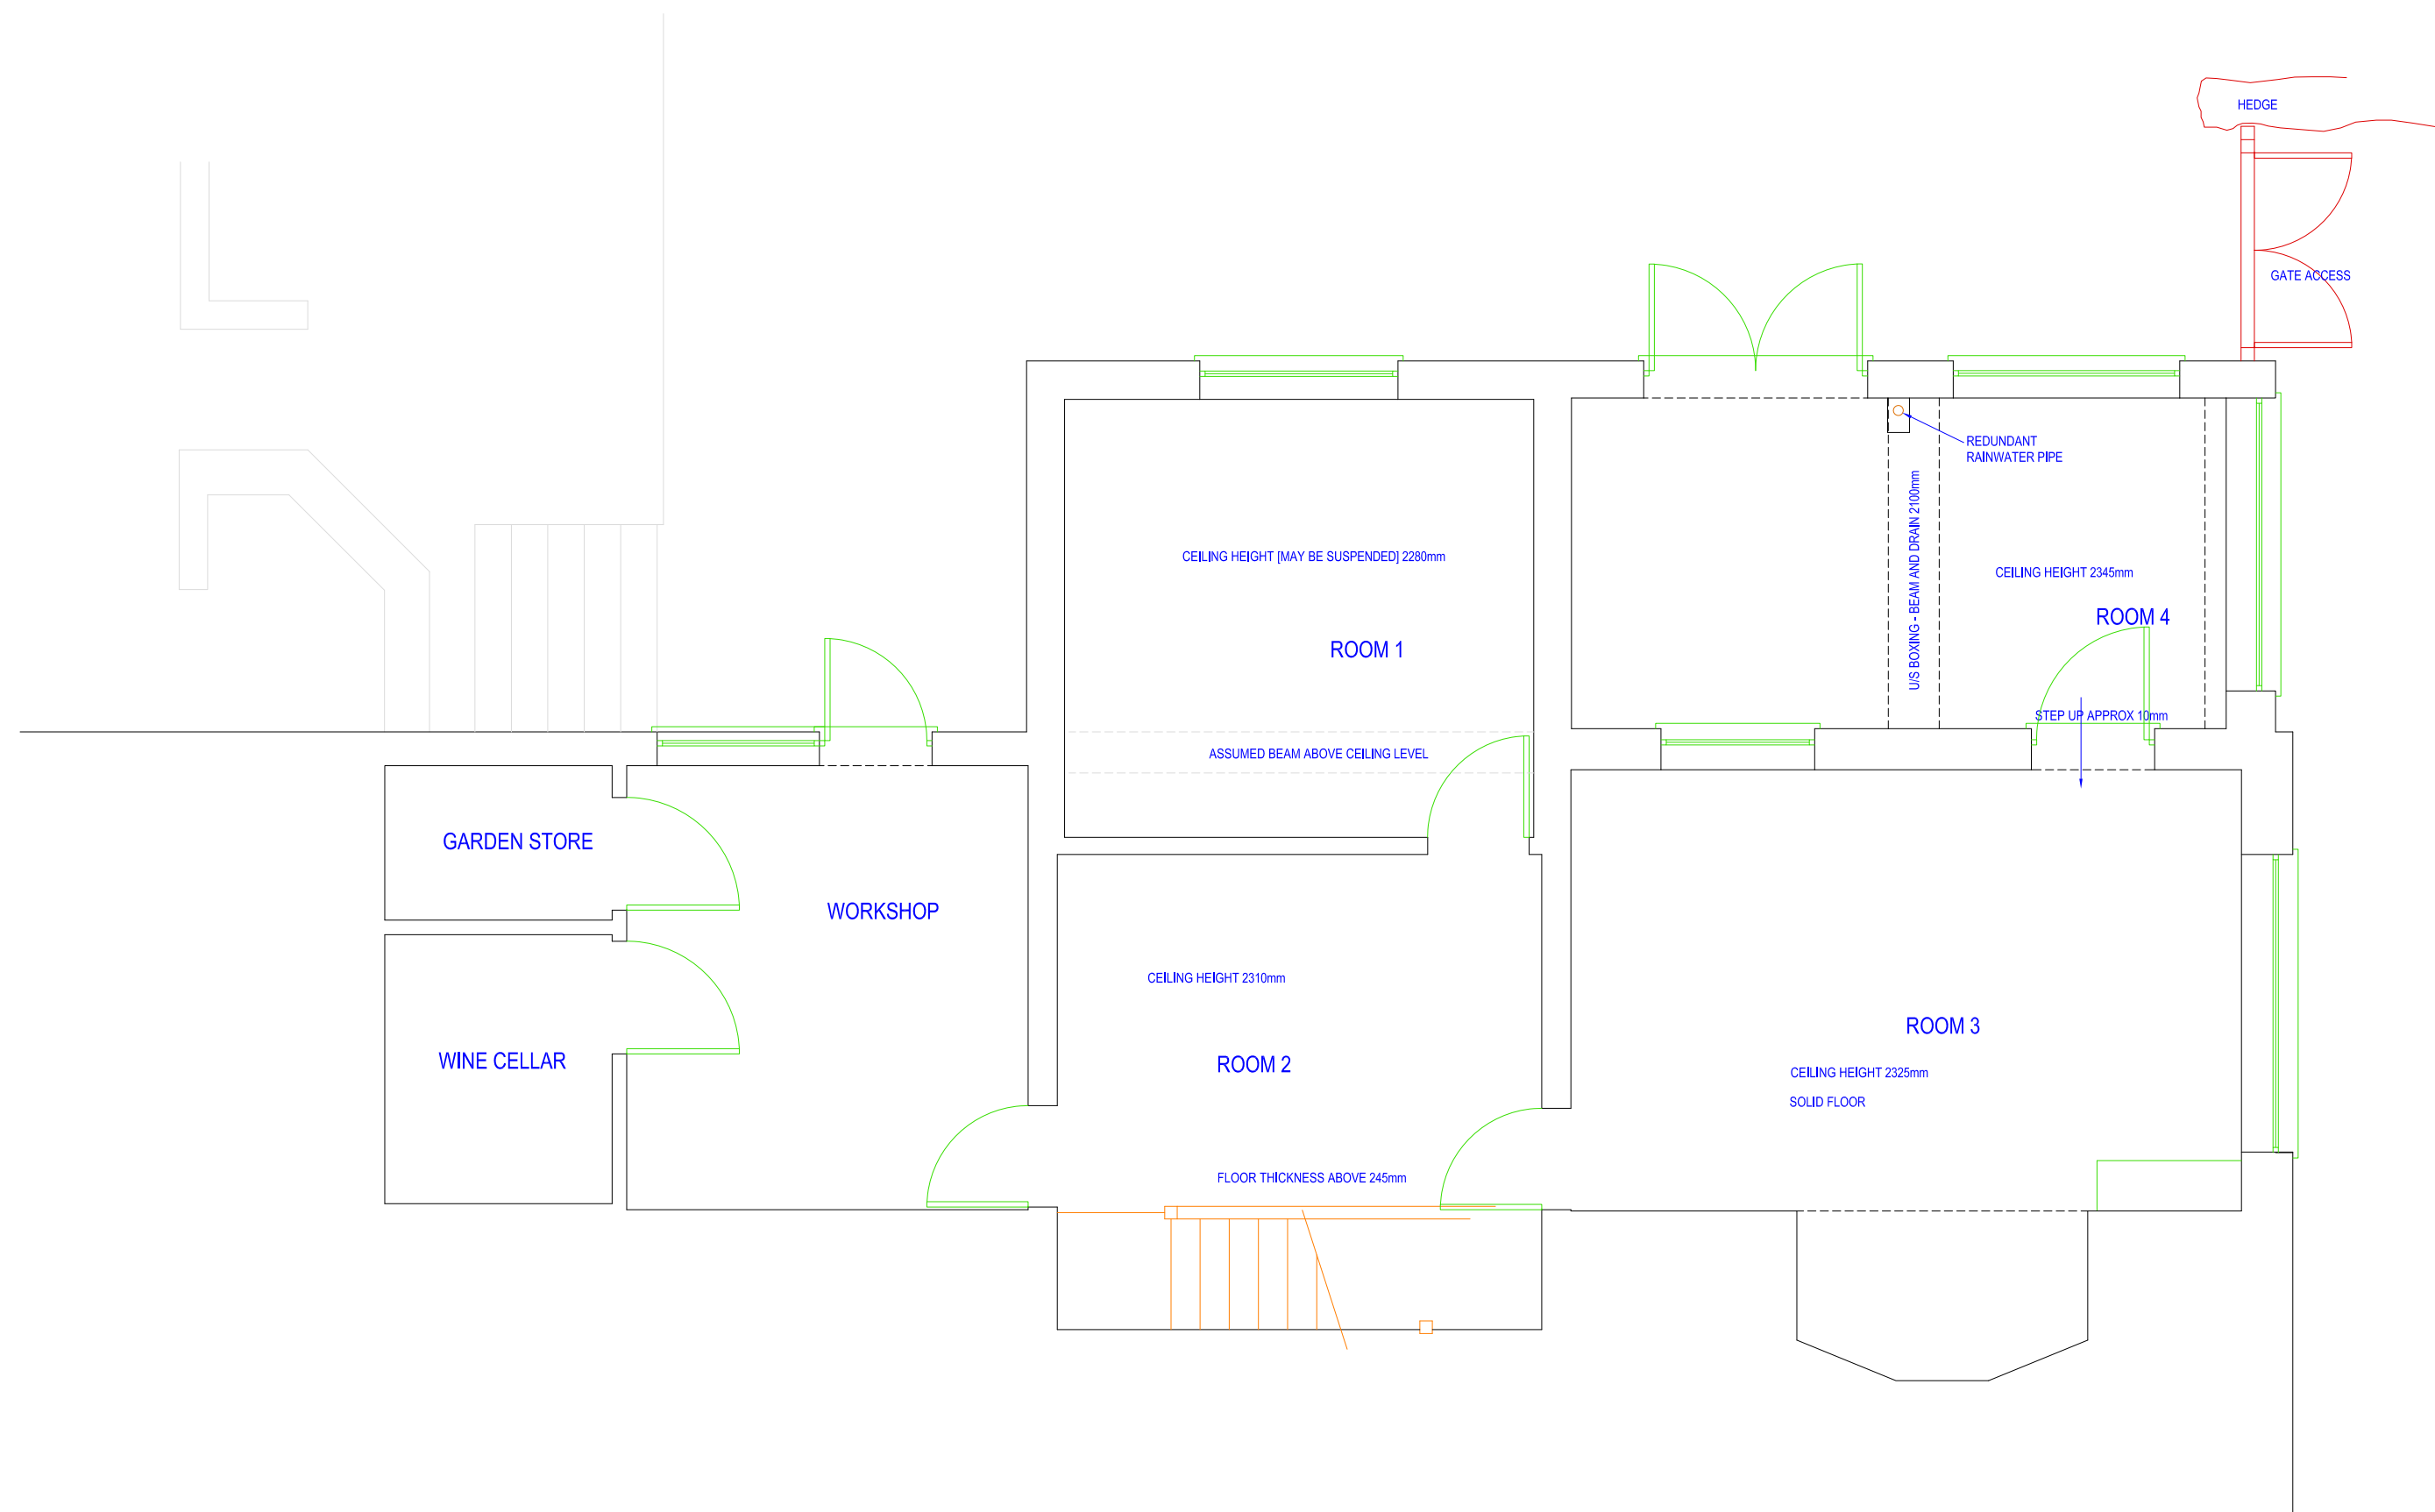

IF IN DOUBT - ASK
COPYRIGHT AZTECH ARCHITECTURE LTD
RESPONSIBILITY IS NOT ACCEPTED FOR ERRORS MADE BY OTHERS IN SCALING FROM THIS DRAWING
ALL DIMENSIONS, LEVELS AND ANGLES TO BE CHECKED ON SITE BY CONTRACTOR
ALL BOUNDARIES ARE ASSUMED AND WE ACCEPT NO LIABILITY FOR BOUNDARY INACCURACY
YOU ARE REMINDED OF YOUR RESPONSIBILITIES UNDER THE 'PARTY WALL ETC. ACT' 1996 WHERE APPLICABLE

AZTECH ARCHITECTURE LTD	T: 0117 907 1465	CLIENT: COPE	SCHEME:	REVISION: X
	T: 0208 535 1036	SITE:	REPLACEMENT SINGLE STOREY EXTENSION WITH ROOF TERRACE	
	W: www.123plans.co.uk	7 GRASS HILL, CAVERSHAM, RG4 7TJ	TO BE READ IN CONJUNCTION WITH: AZ-2005-S001	
	E: mail@123plans.co.uk		DRAWING NUMBER: AZ-2005-D002	