




# VESTA ARCHITECTS

The Oast House, Stapeley Manor Farm, Odiham, Hampshire, RG29 1JE  
+44 (0)1256 862850 | info@vesta-architects.co.uk

www.vesta-architects.co.uk

**GENERAL NOTES**  
Drawing to be read in conjunction with all information by architects, structural engineers & services consultants. The contractor is not to scale from this drawing. All written dimensions to be checked on site before work commences. Discrepancies, where identified, must be reported to the architect immediately. This drawing is the property of Vesta Architects Ltd and must not be reproduced or disclosed to any unauthorised person either wholly or in part without written consent.

## BLOCK PLAN

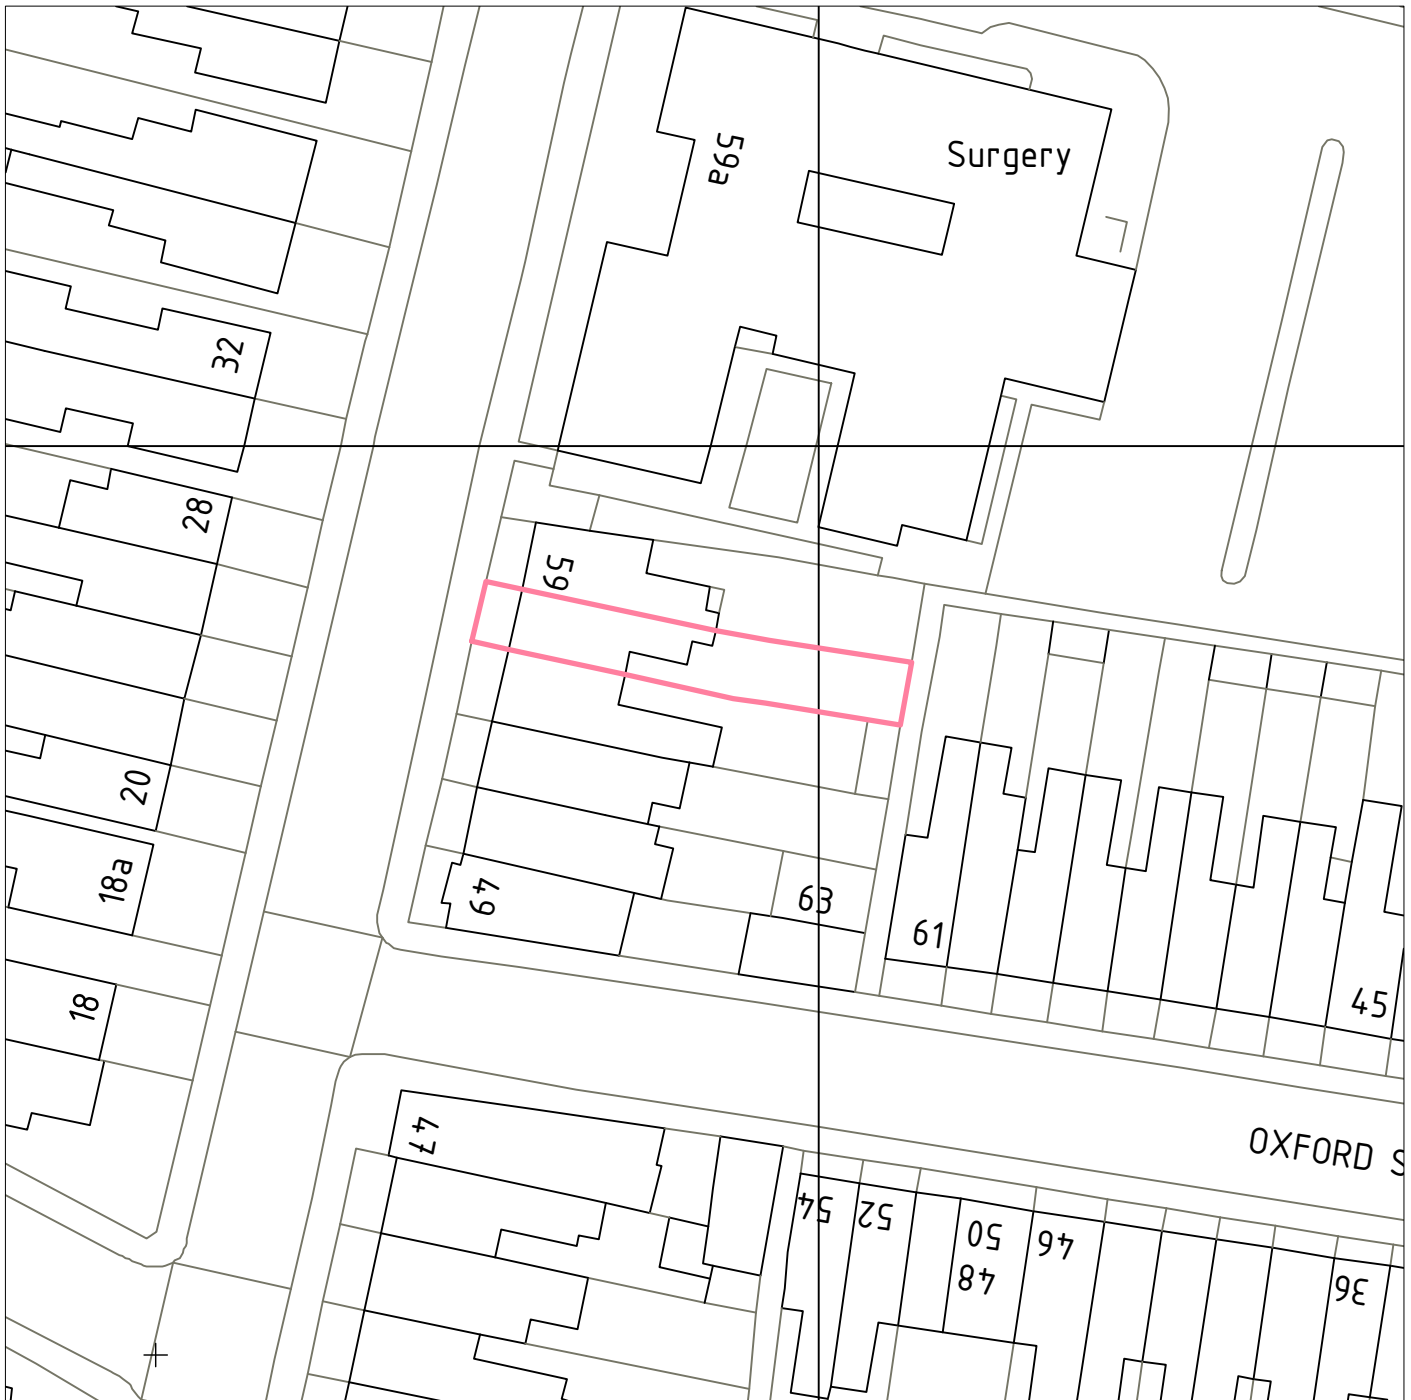

Scale Bar 1:500

0 10m 20m 30m



Project

57 HEMDEAN ROAD  
CAVERSHAM, BERKSHIRE, RG4 7SS

Date

FEB 2019

Scale

1:500 @ A4

Drawn

MB

OS Serial No.

01303250

Rev.