


Disclaimer
Do not scale from this drawing.
Check all dimensions on site before fabrication or setting out.
This document is copyright and may not be reproduced without permission of the owner.

Notes

03	For Information	17/08/18	RPP
02	Stage 3	23/07/18	RPP
01	For Information	30/04/18	RPP
00	Planning Application	16/03/16	RPP
Rev	Reason for Issue	Date	Iss

Consultants
Landscape Architects: Place Design + Planning
Planning Consultant: Deloitte LLP
Quantity Surveyors: Gardiner & Theobald LLP
Structure: Ramboll
Building Services: Hoare Lea

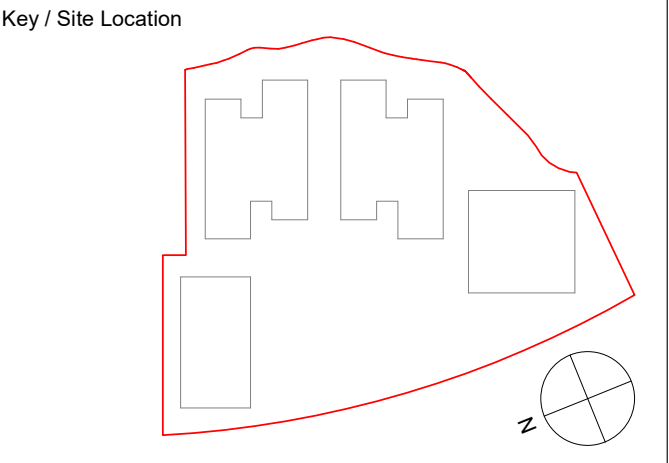


Robin Partington & Partners
235 St. John Street
London
EC1V 4NG
+44 20 7419 3500
mail@rpplondon.com
www.rpplondon.com

Client
Green Park Reading No.1 LLP



Project
400 Longwater Avenue, Green Park
Drawing Title
General Arrangement Sections
East / West

Scale	Drawn By	Issued By
1 : 200 @ A1	RPP	RPP

Stage 3		
Project No.	Drawing No.	Revision
15011	A_PL_201	03

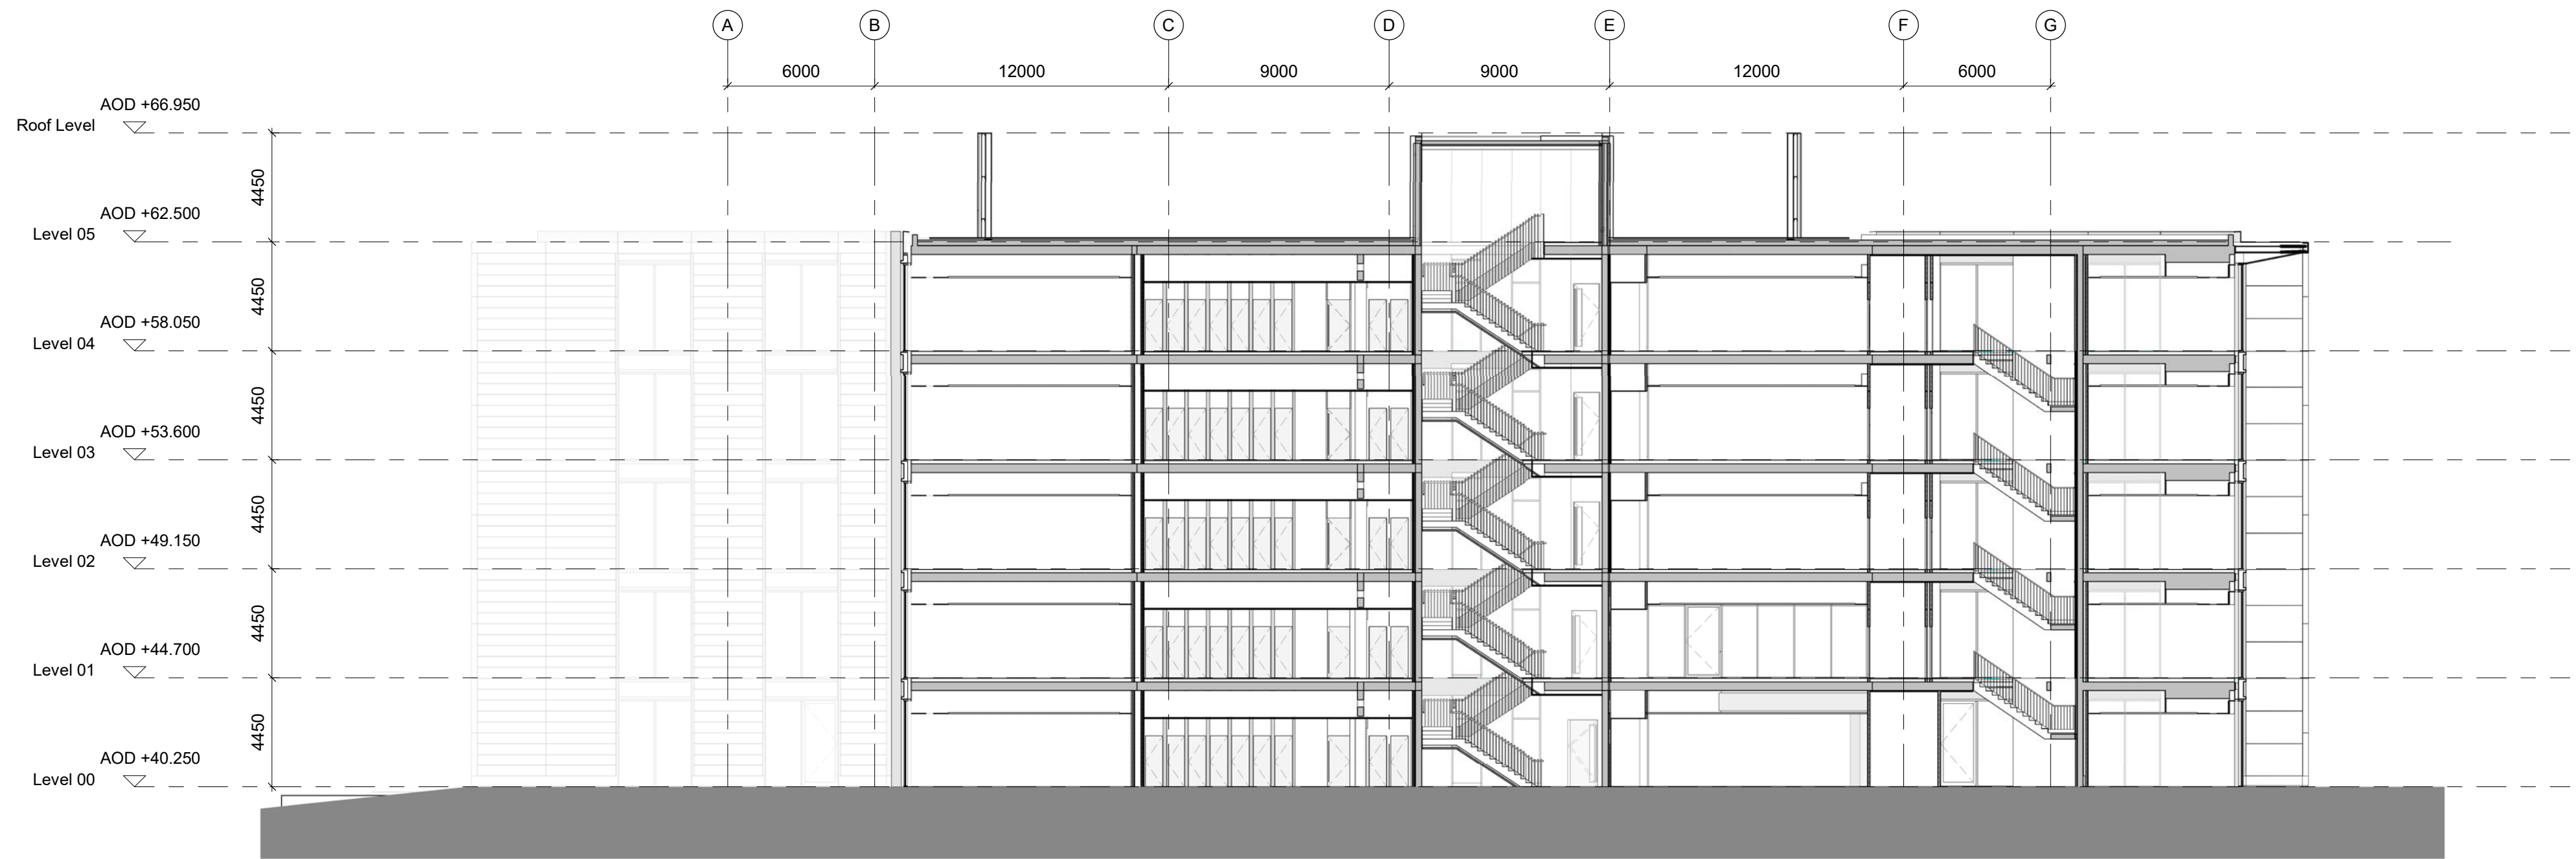

01 General Arrangement Section 03 - East / West
1 : 200

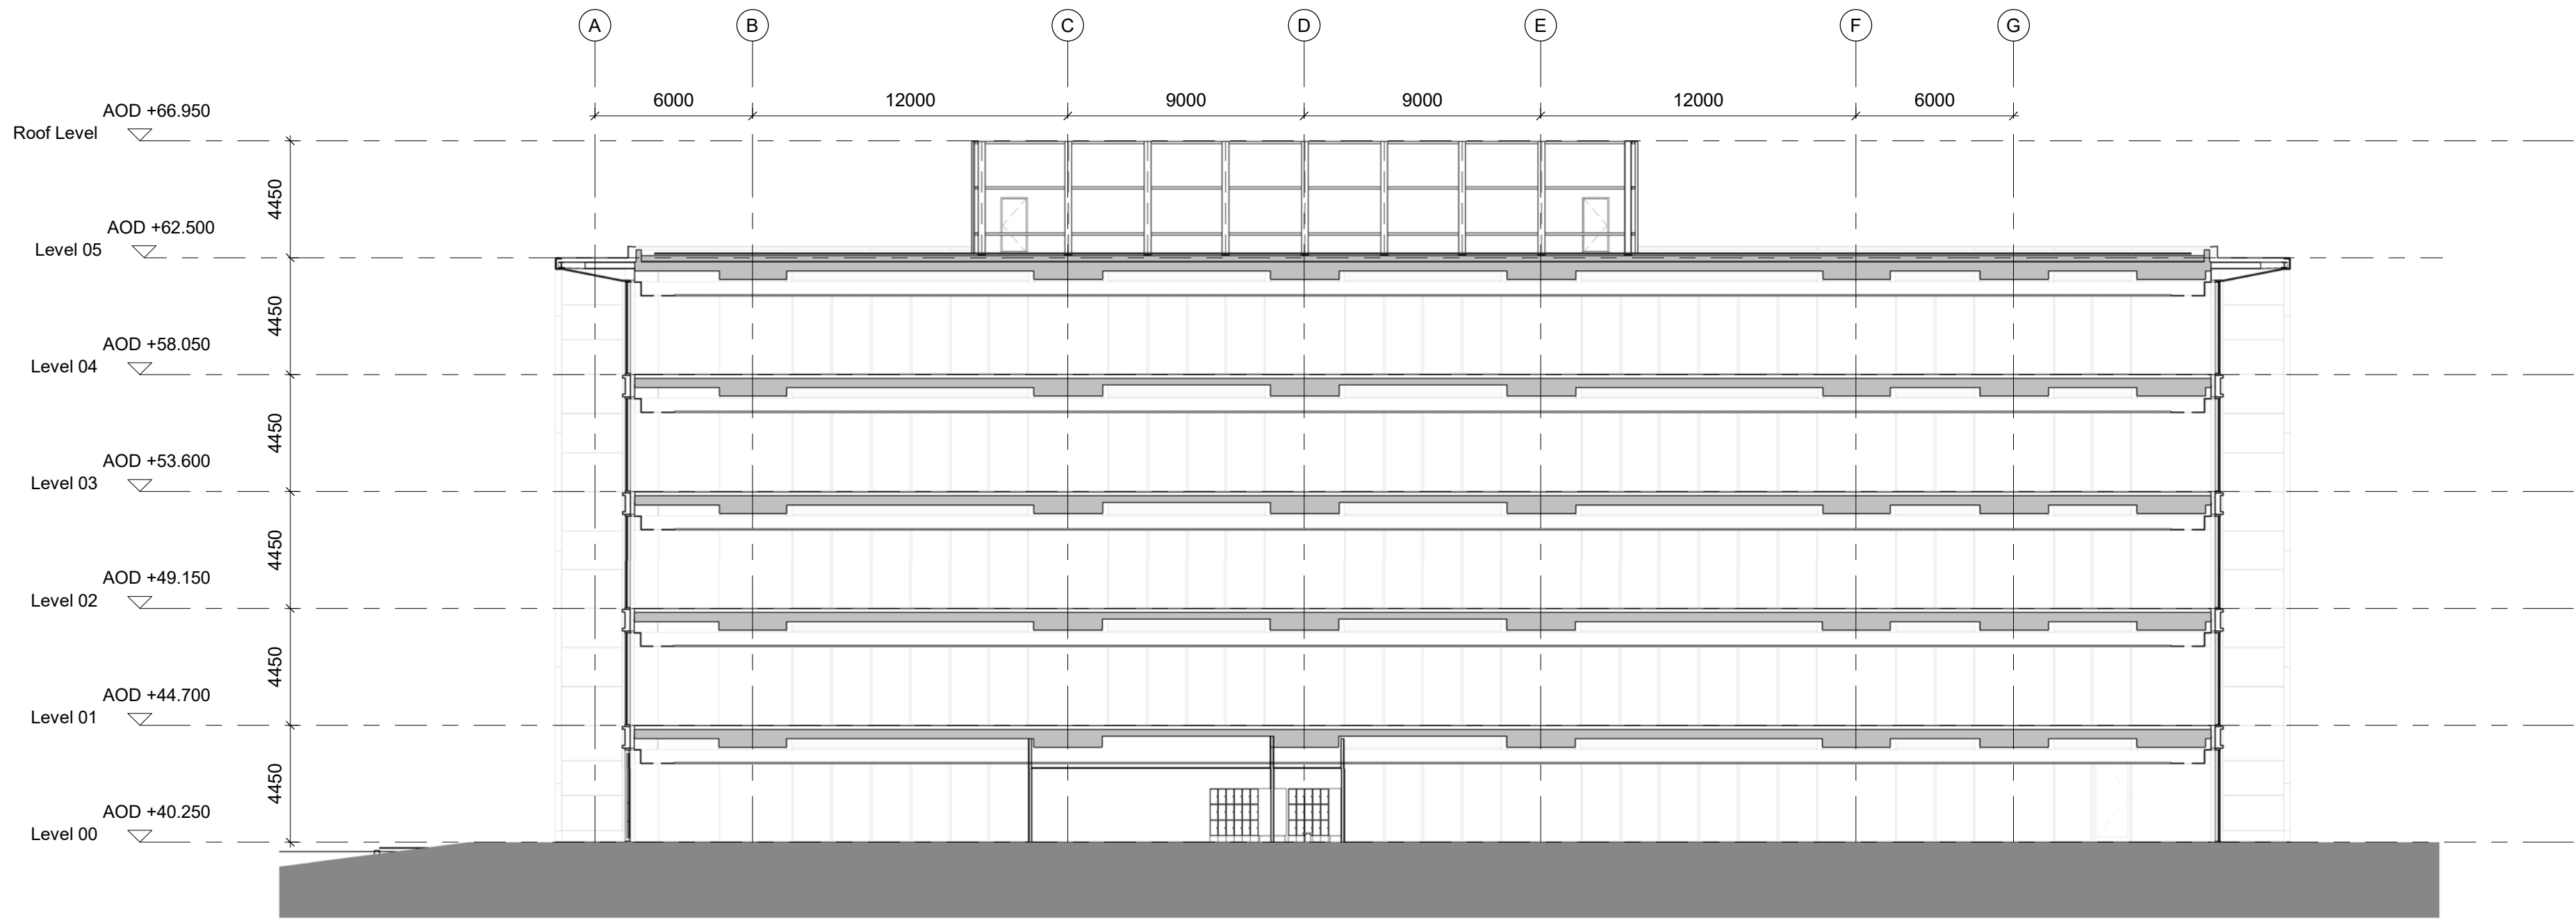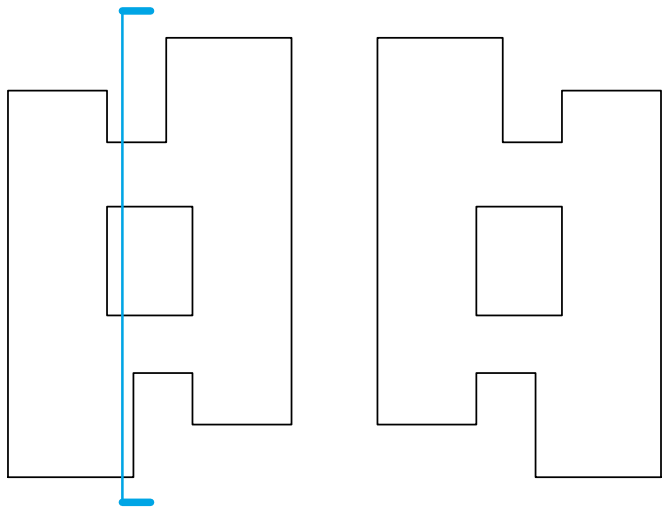

02 General Arrangement Section 04 - East / West
1 : 200

