



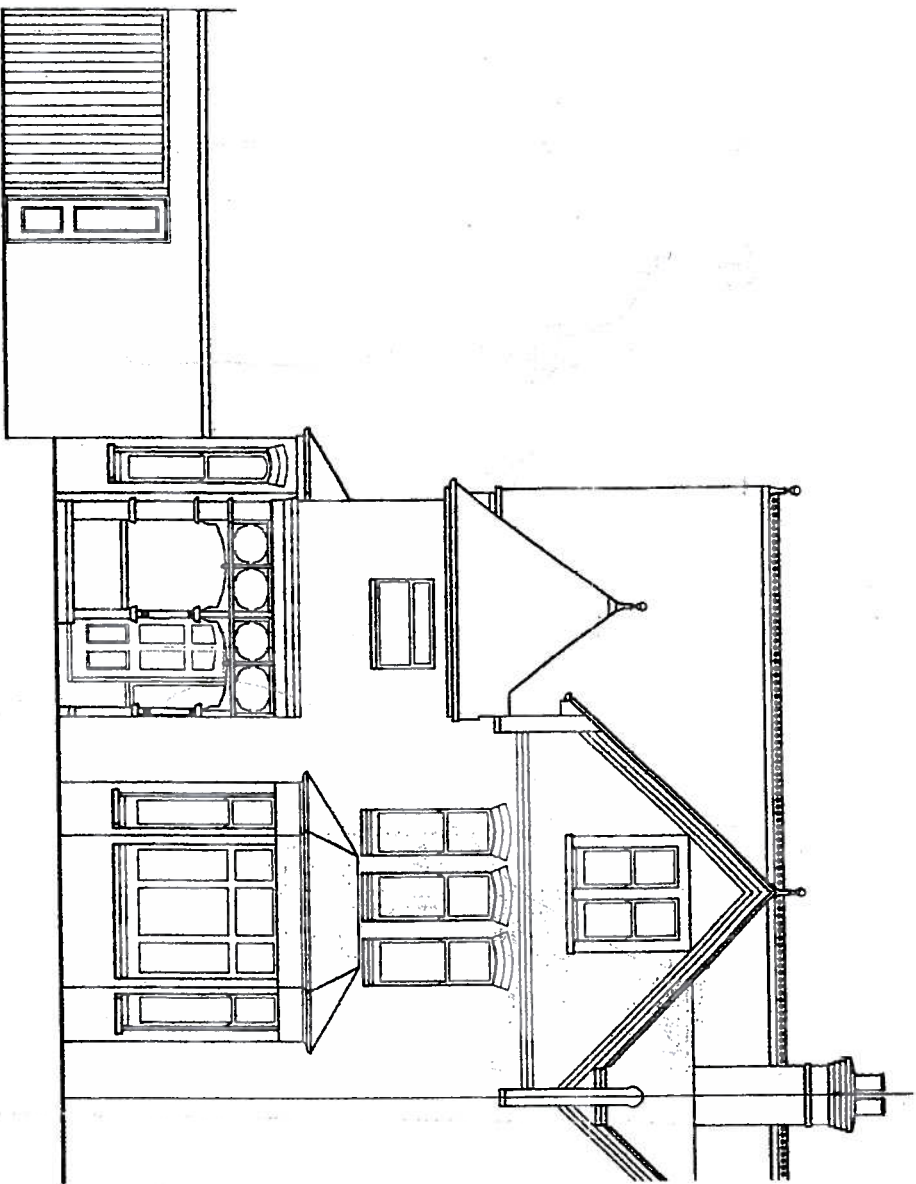

EXISTING FRONT ELEVATION

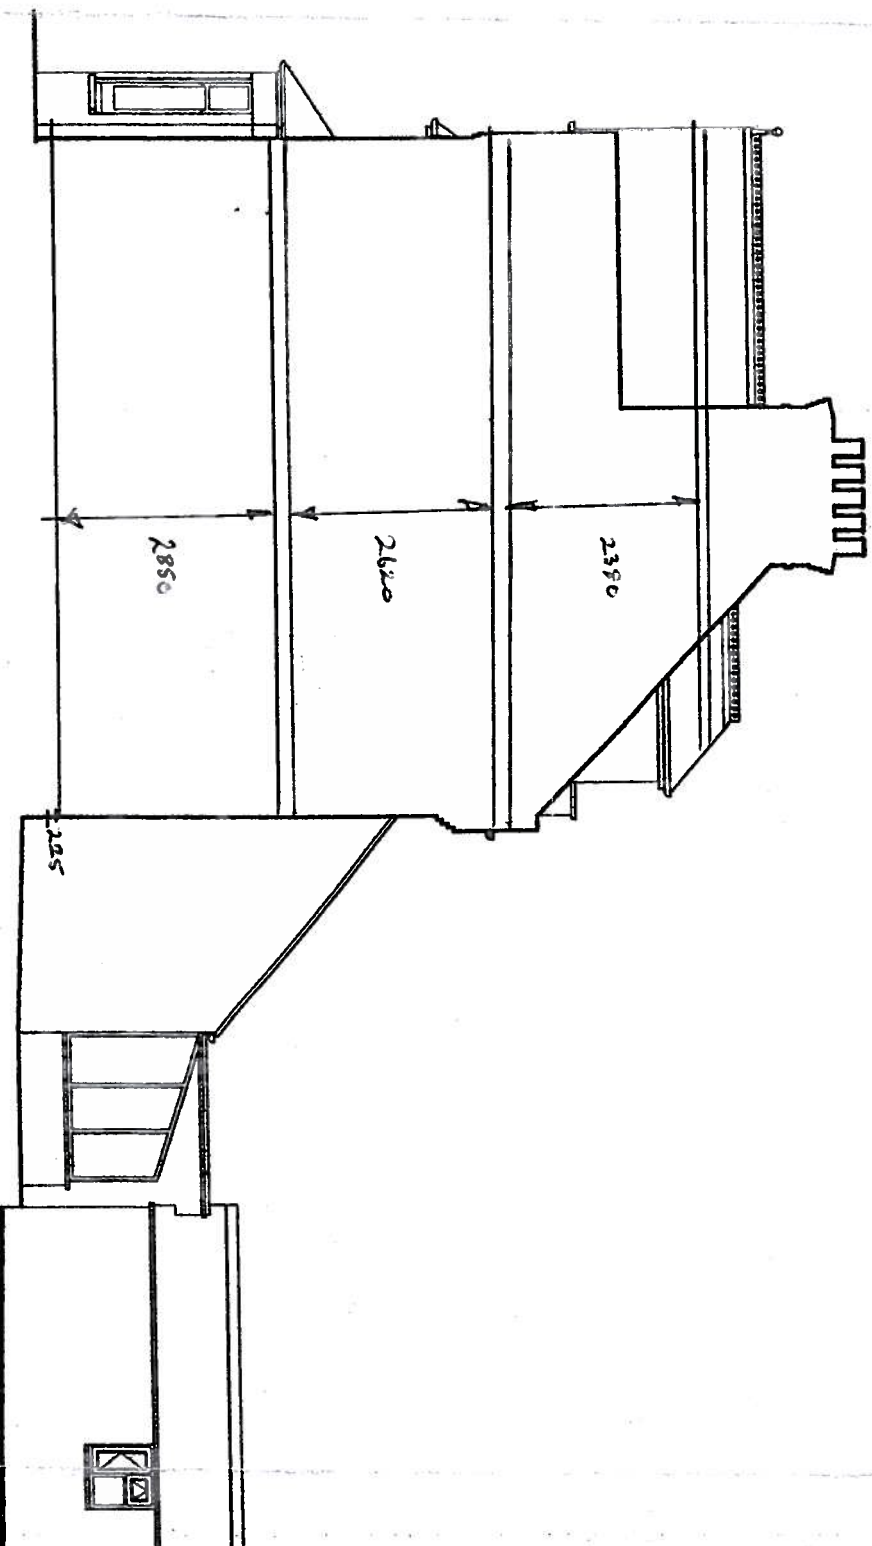

EXISTING SIDE ELEVATION
CUT THROUGH ON PARTY WALL LINE