




SYMBOL	DESCRIPTION
	Extract Grille
	Supply Grille
	Extract fan (locally controlled)
	Radiator
	Heat Recovery Unit
	Indicative location of sprinkler head

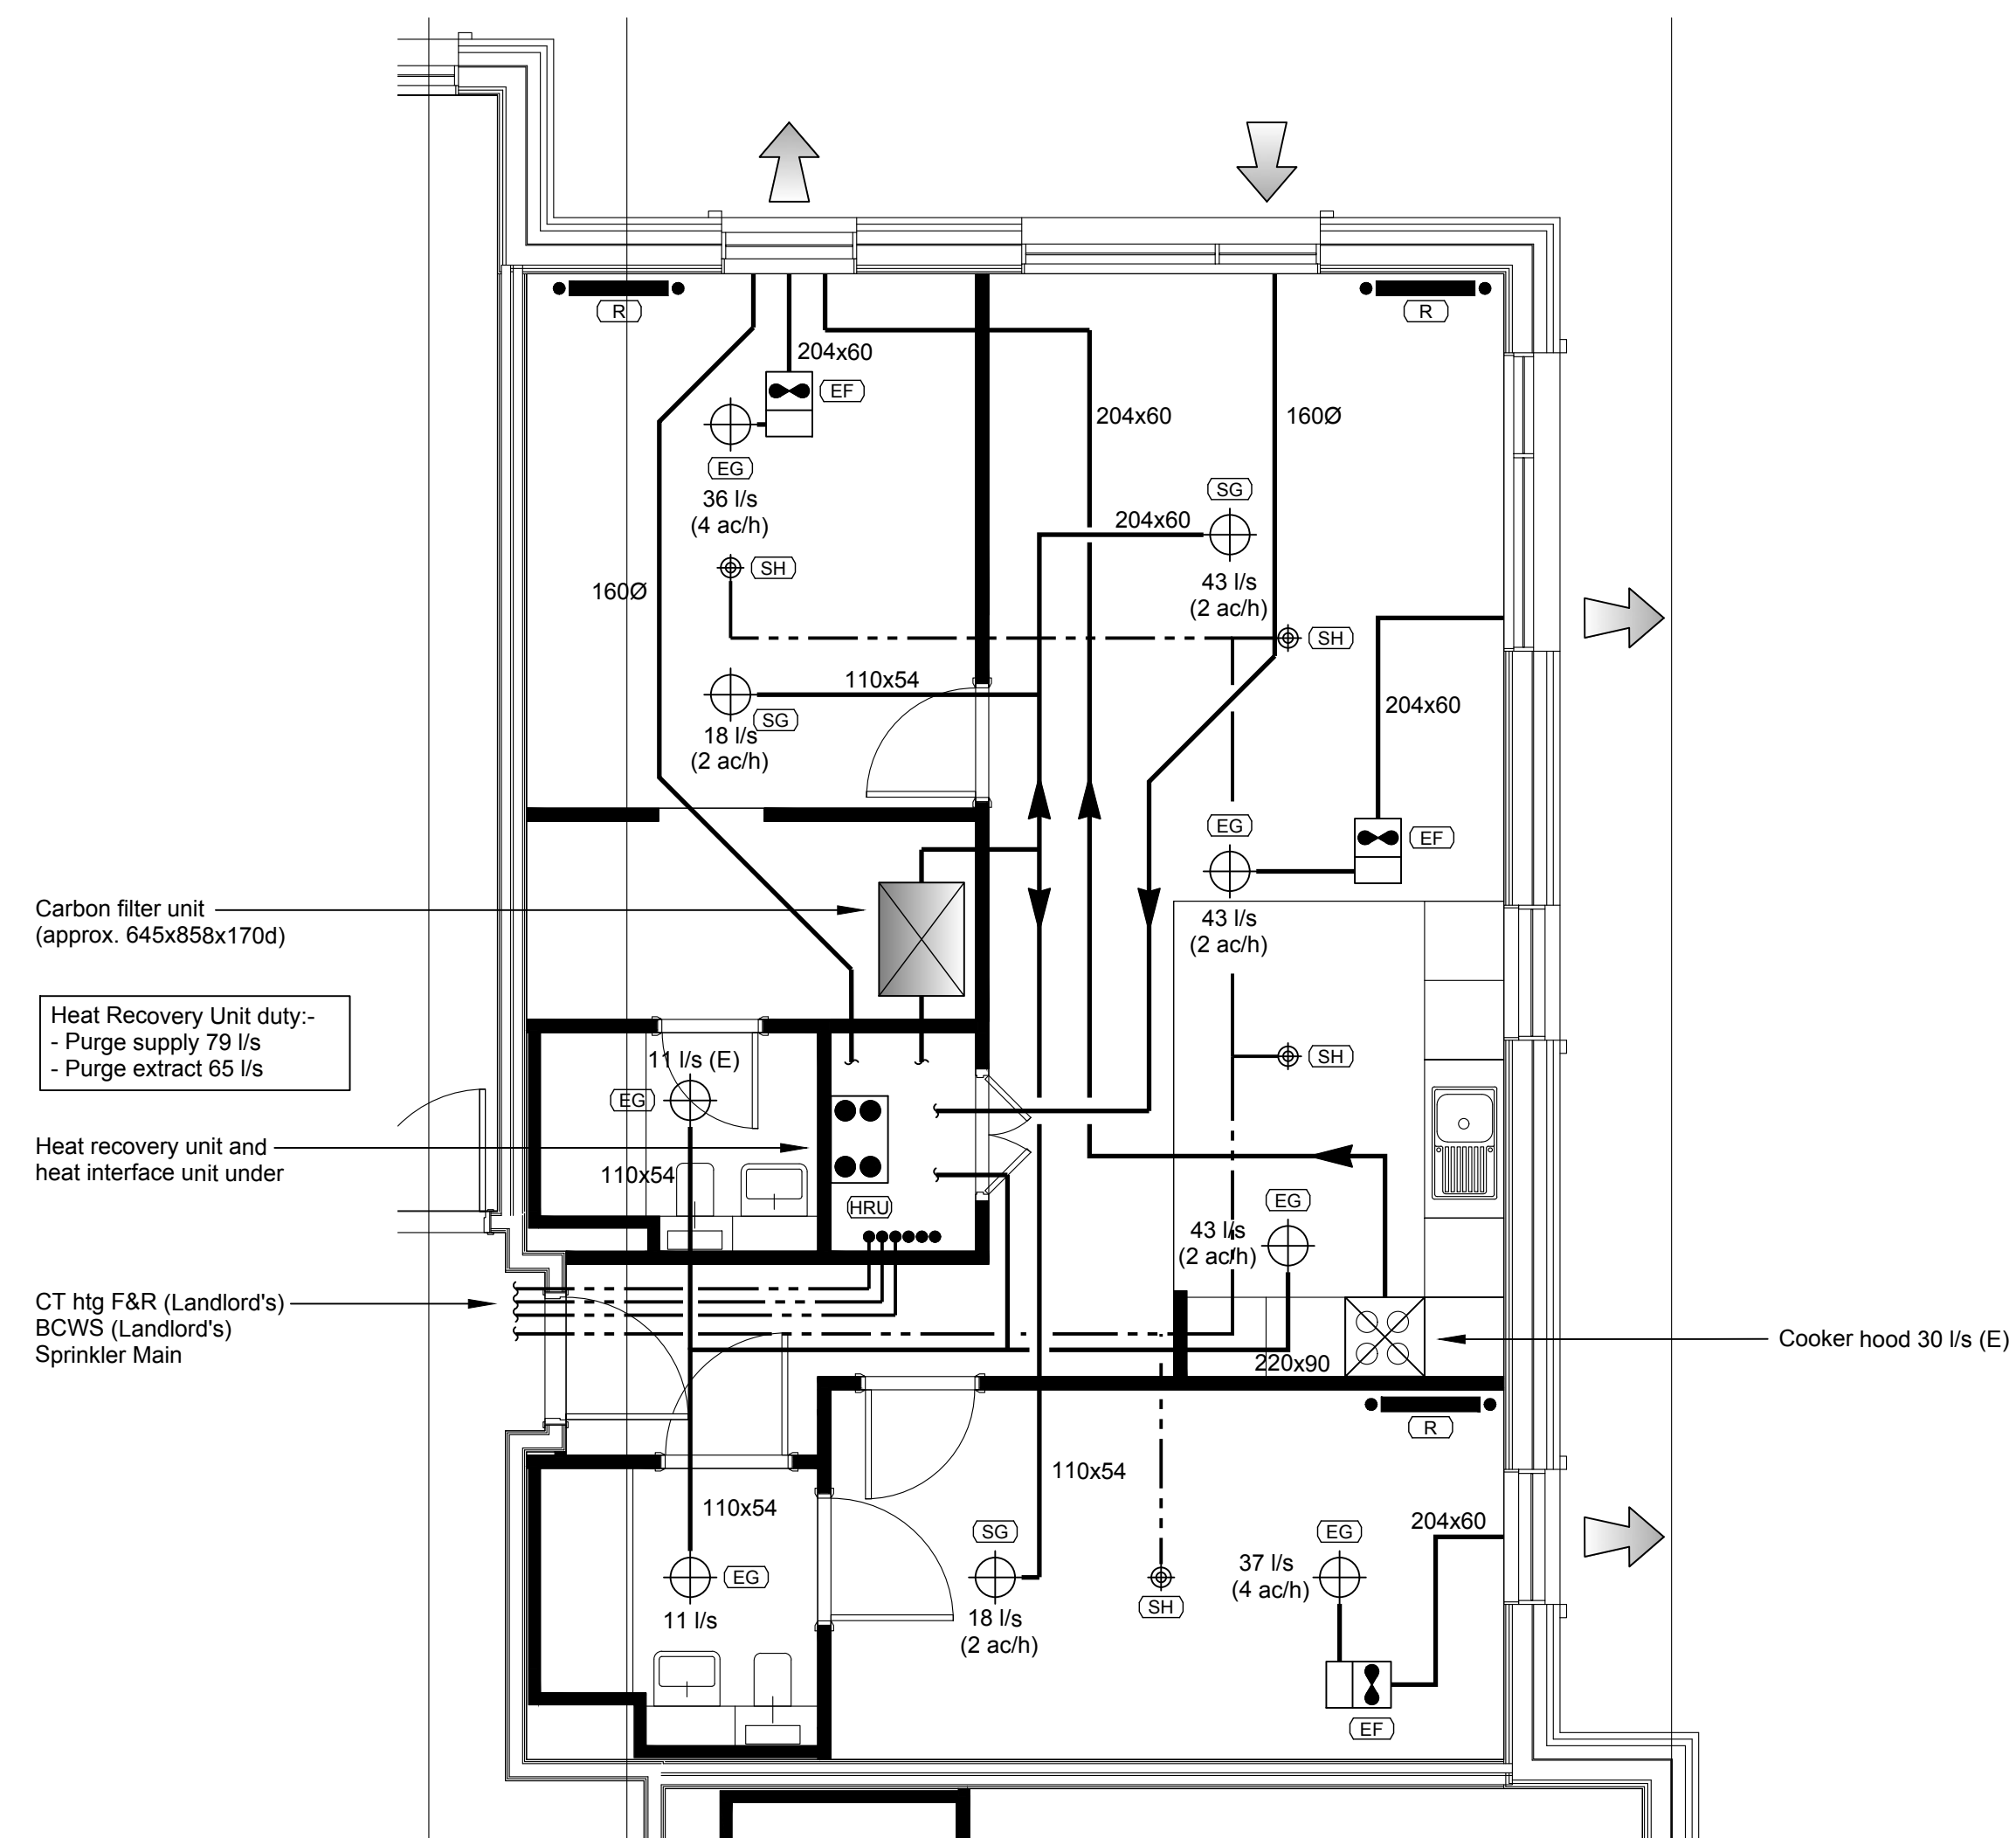


TYPICAL APARTMENT (1:50)

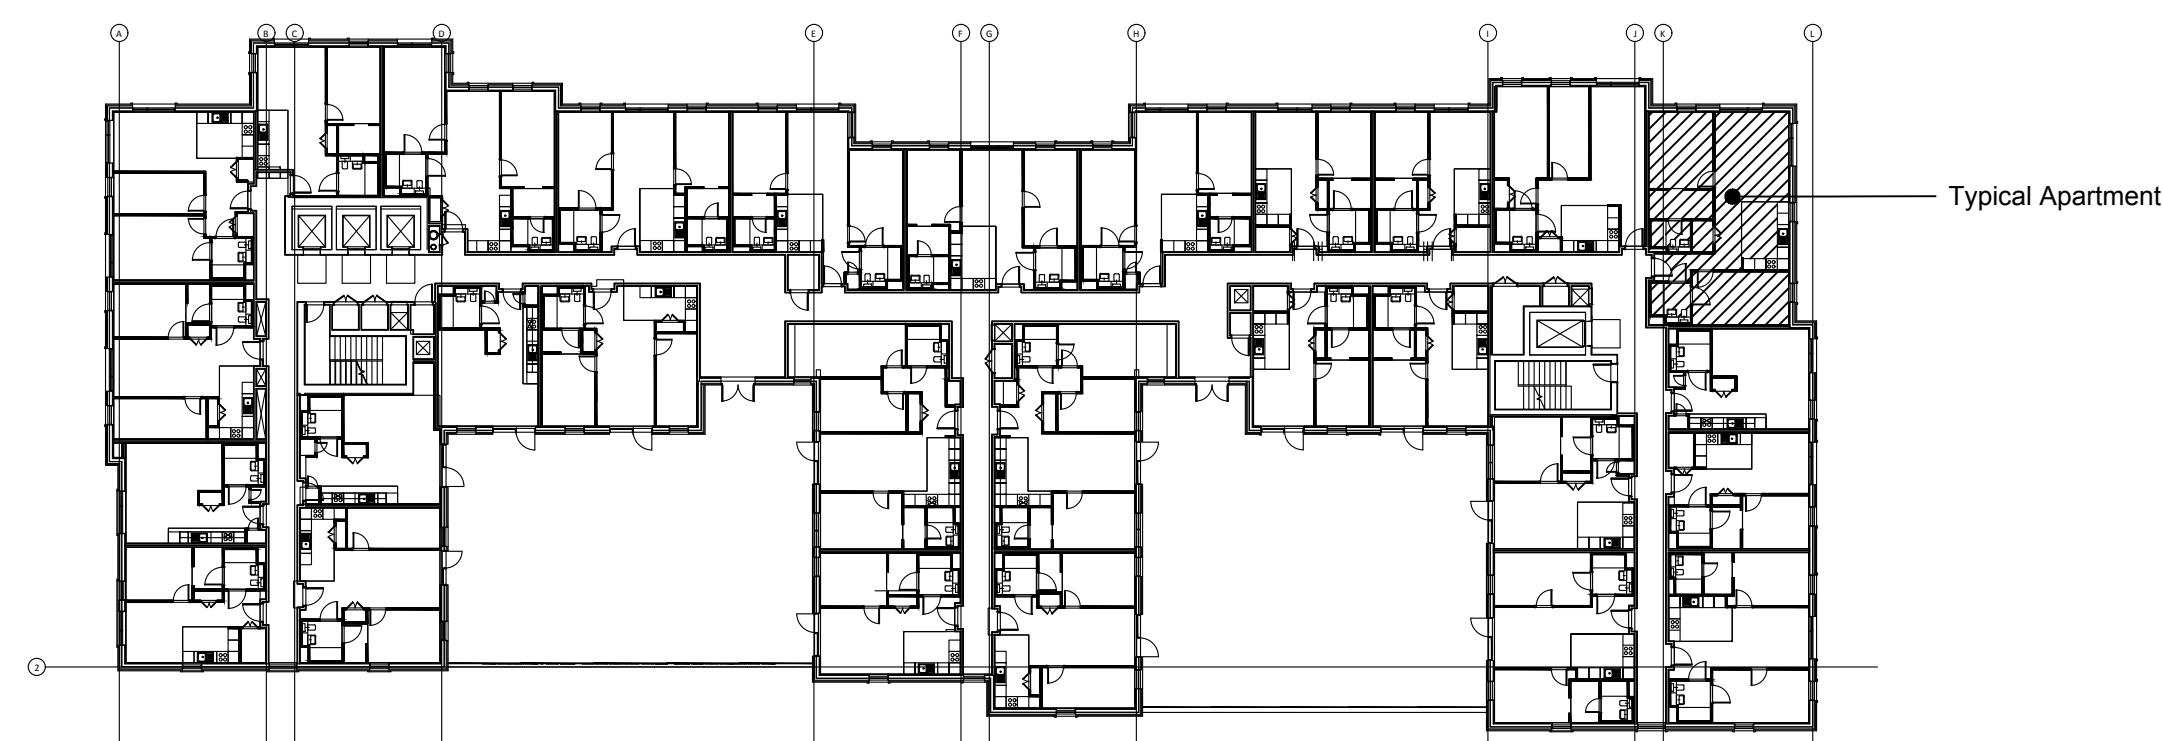

KEY PLAN (NTS)

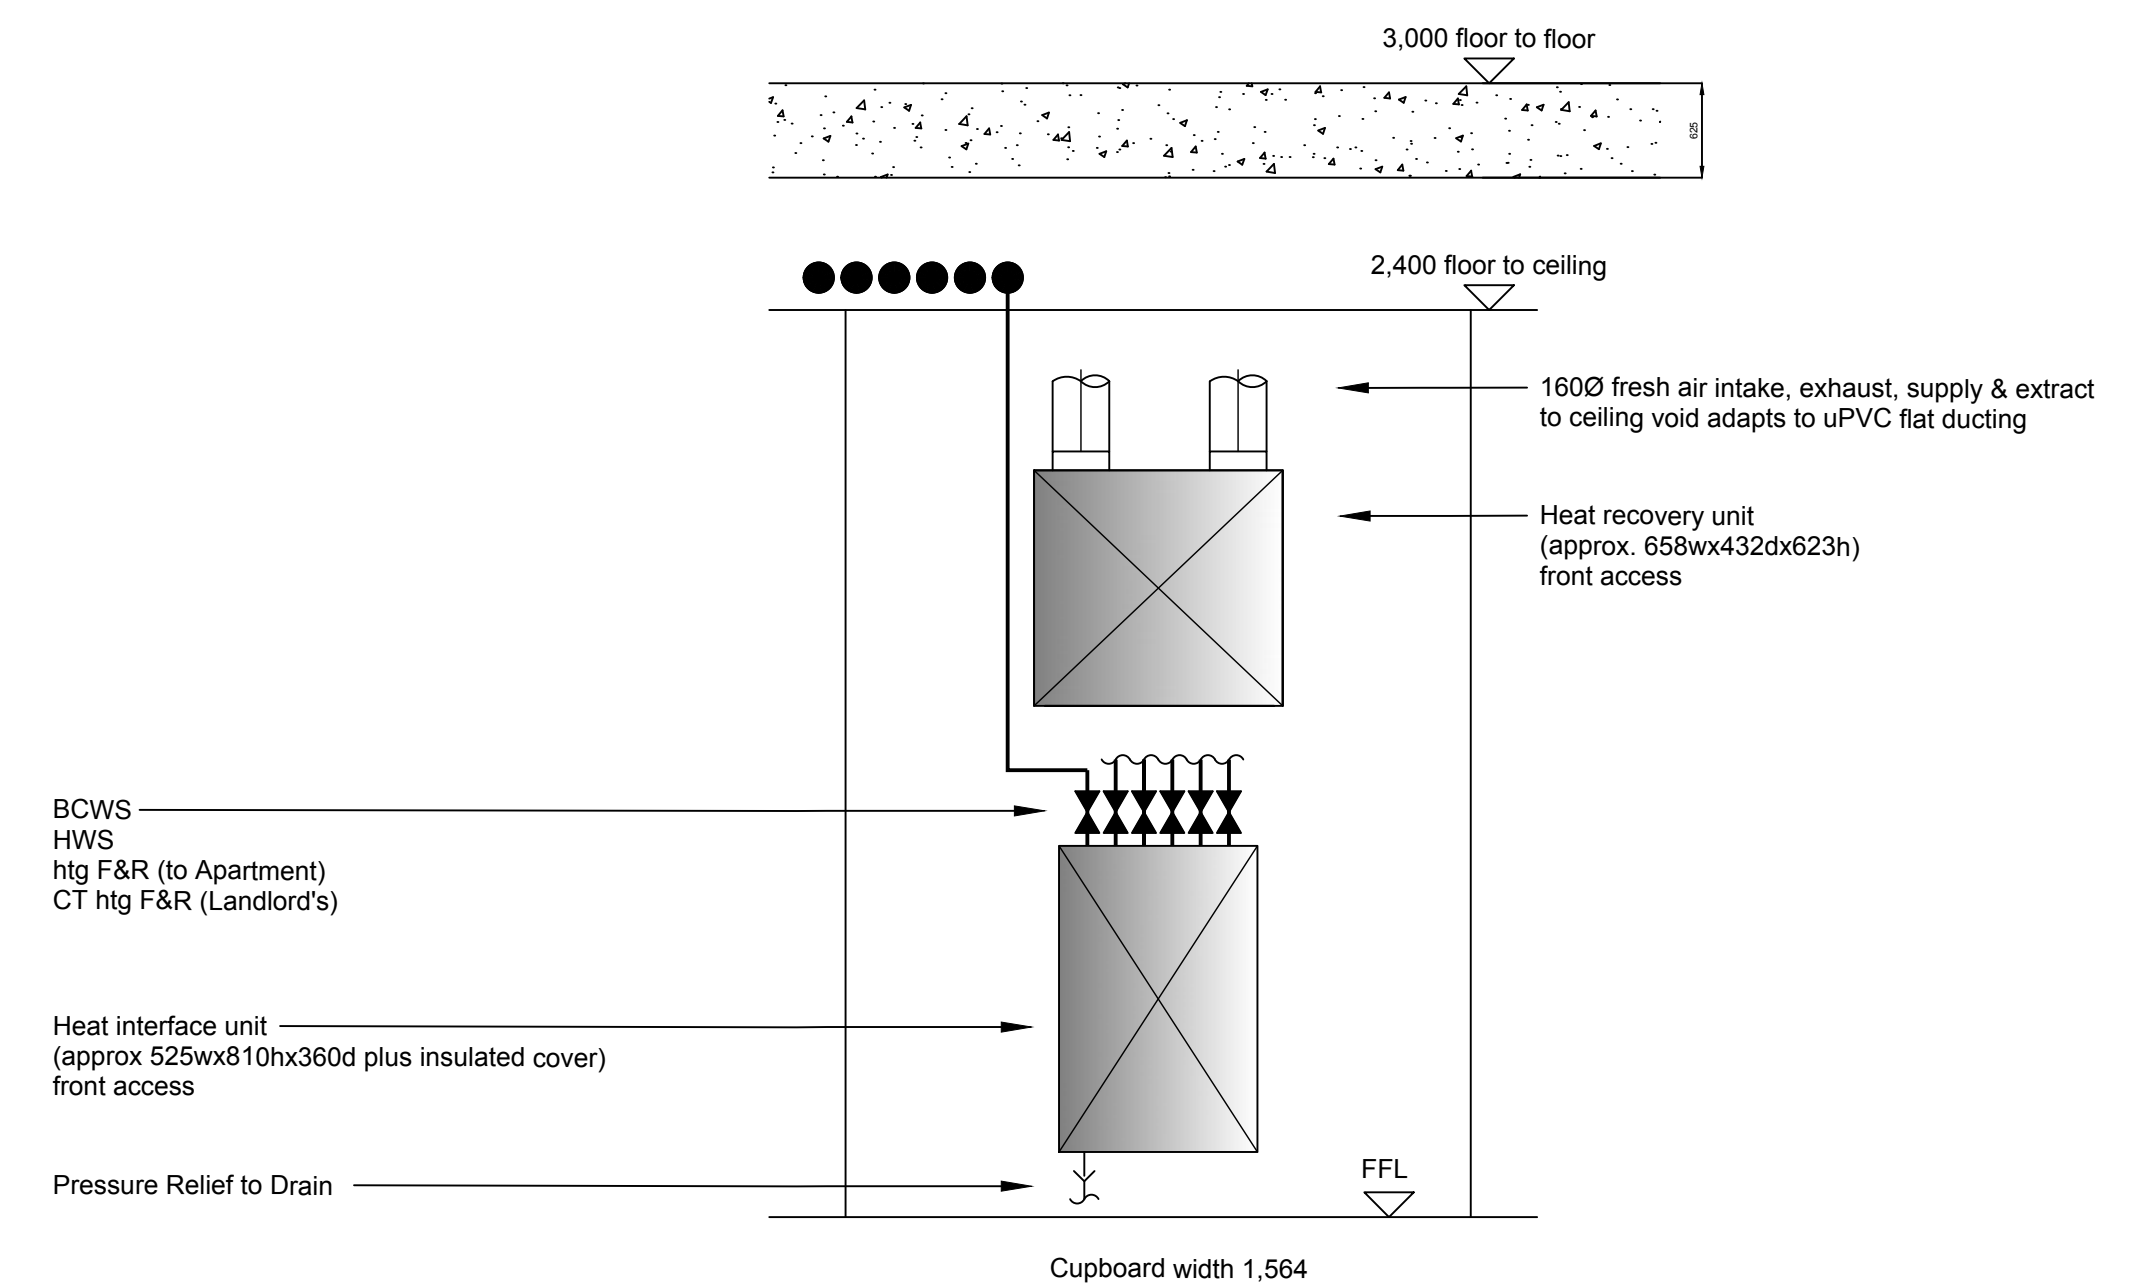

FRONT ELEVATION (1:20)

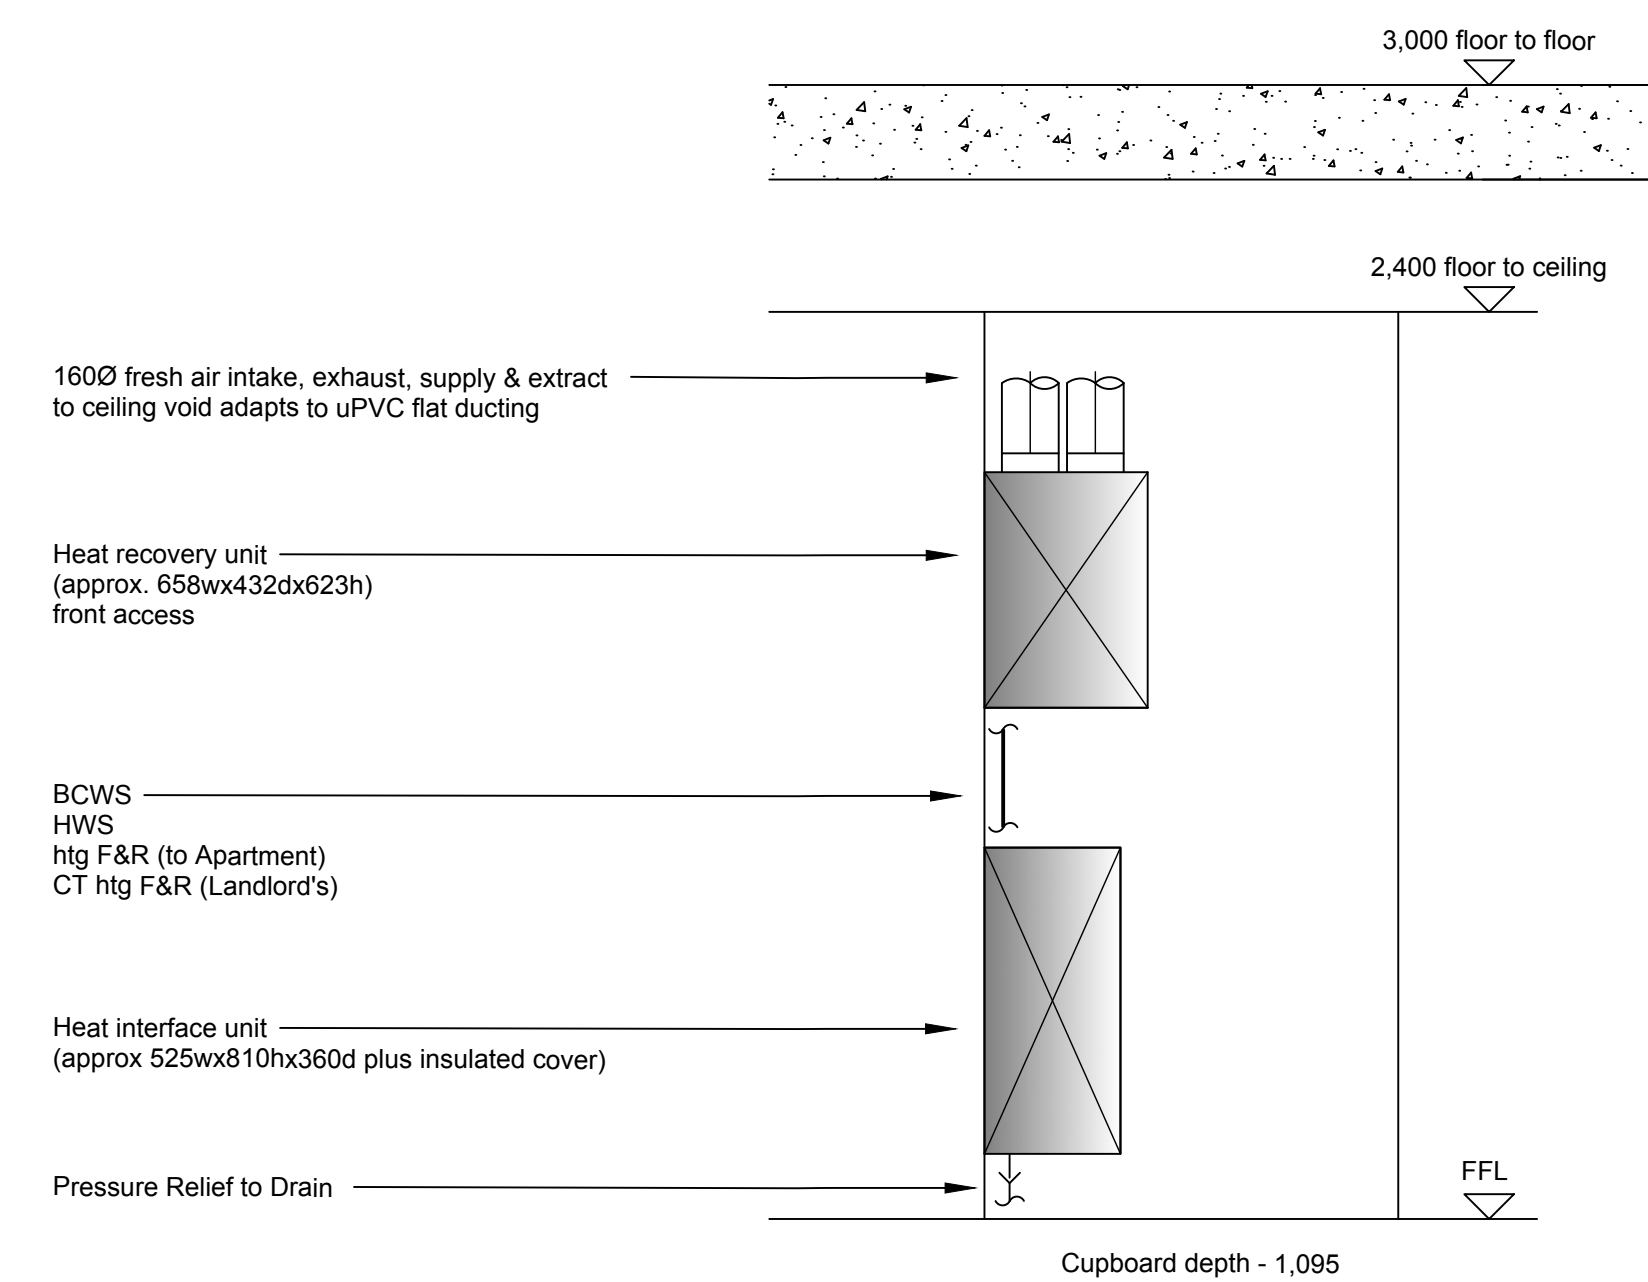

SIDE ELEVATION (1:20)