


Metres

project
413
83-85 London Street
client
Edward Richardson
drawing title
Site Location Plan

project drawing number revision
413- 02-00
date status
Oct 2018 preliminary
scale size author checked
1:1250 A4 AR EM
© 2017 colony architects

www.colonyarchitects.com
colony architects ltd is a collaborative of
architects and designers with an agenda
to find out more visit our beautiful website
contact: design@colonyarchitects.com
stu 07990 515372
ed 07779 255328
hq 0118 3800328
250 South Oak Way
Green Park, Reading
RG2 6UG

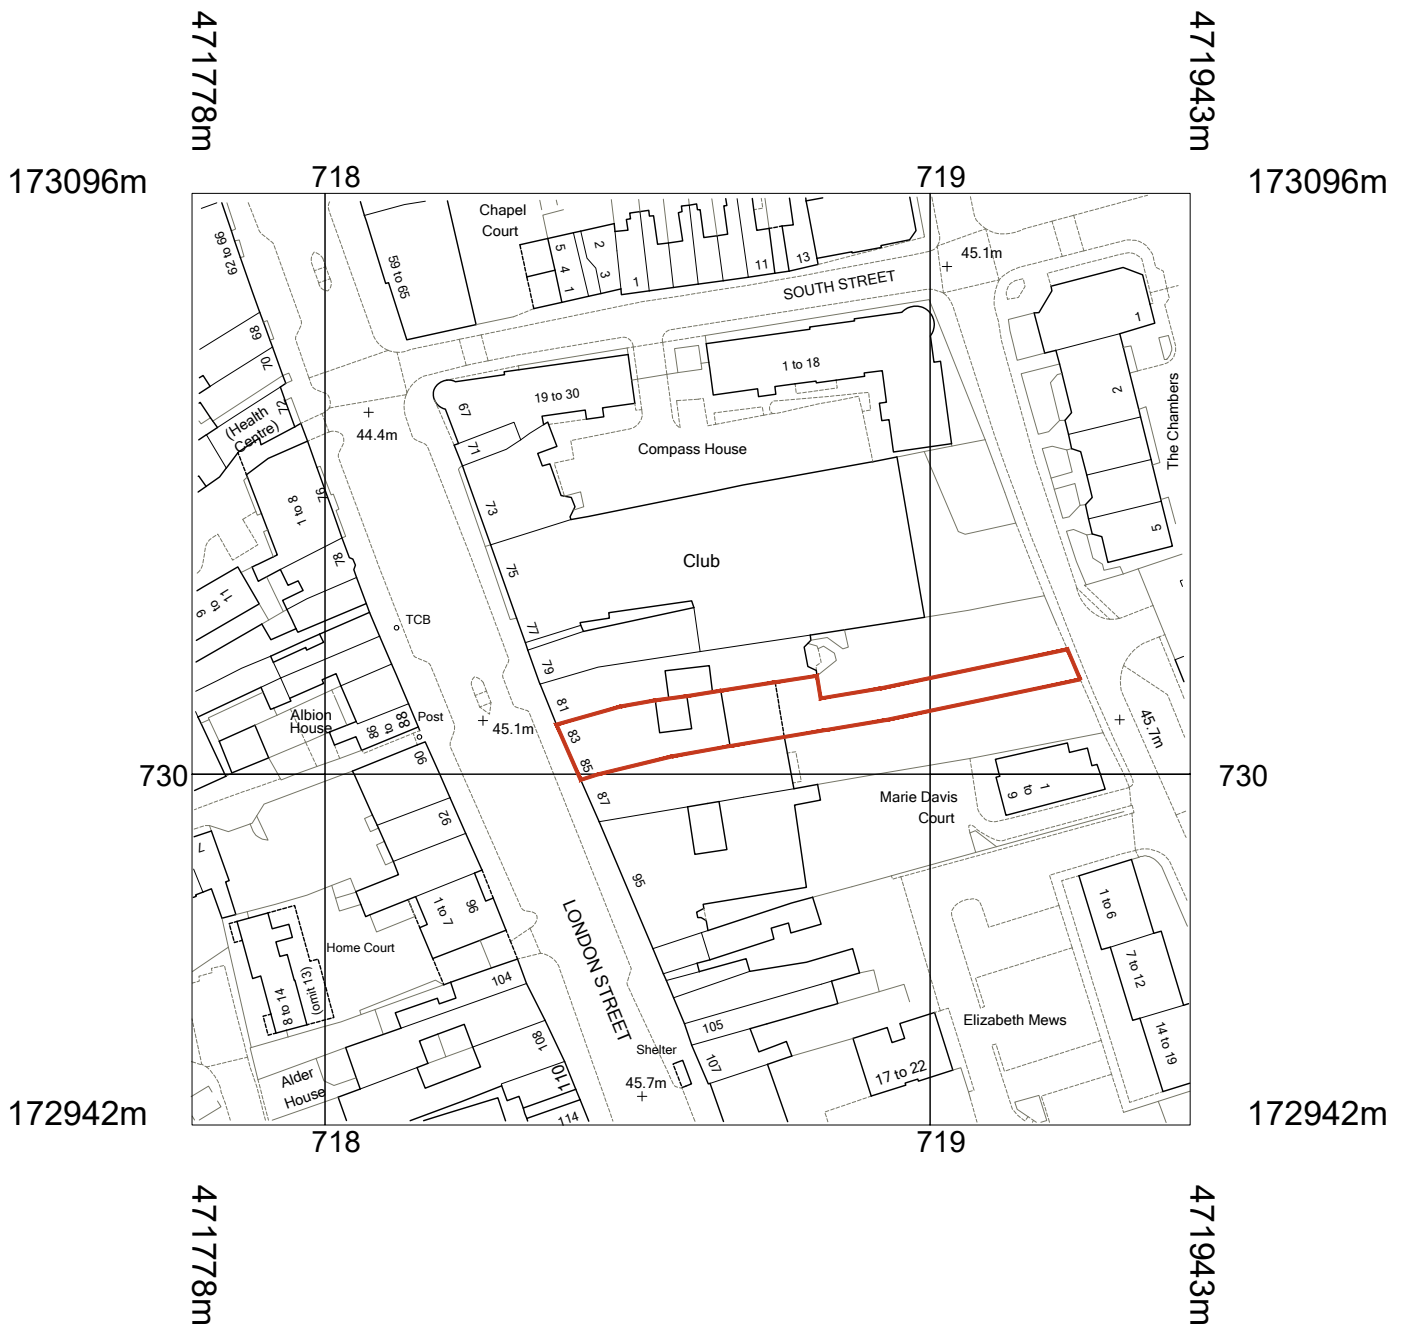