

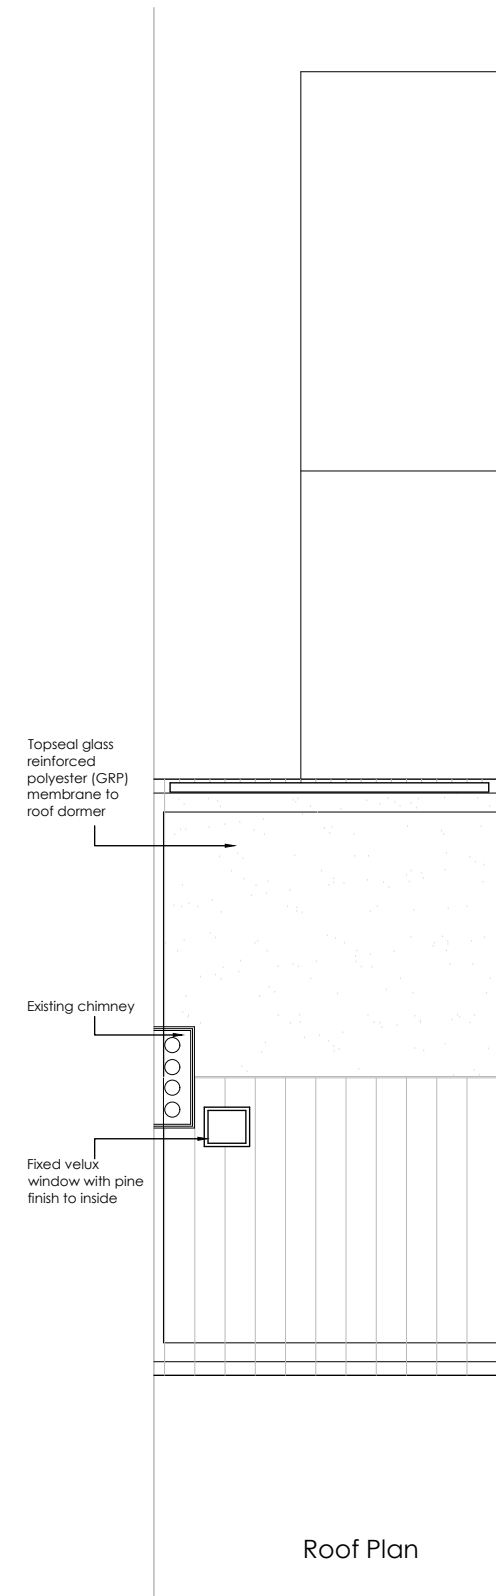
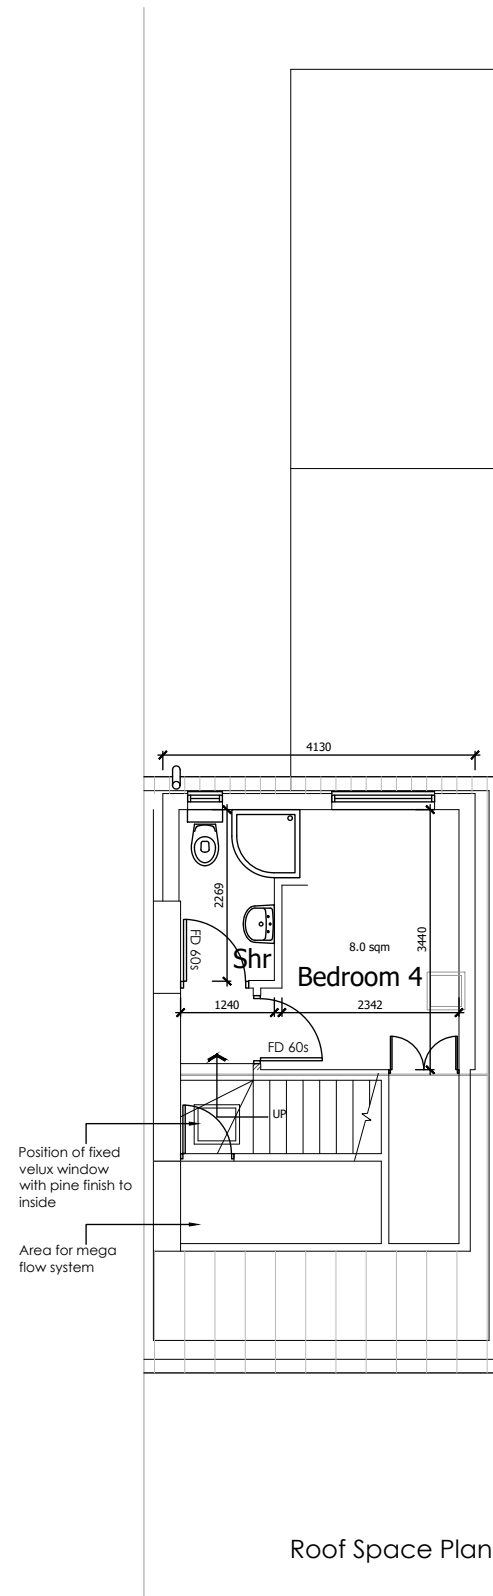
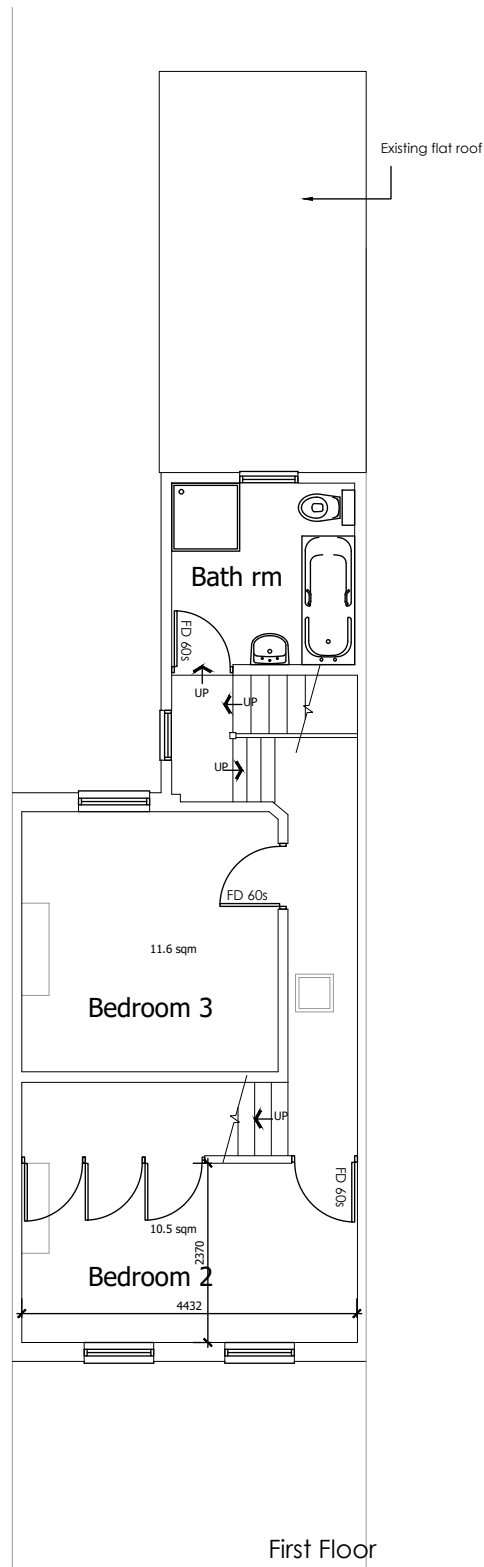


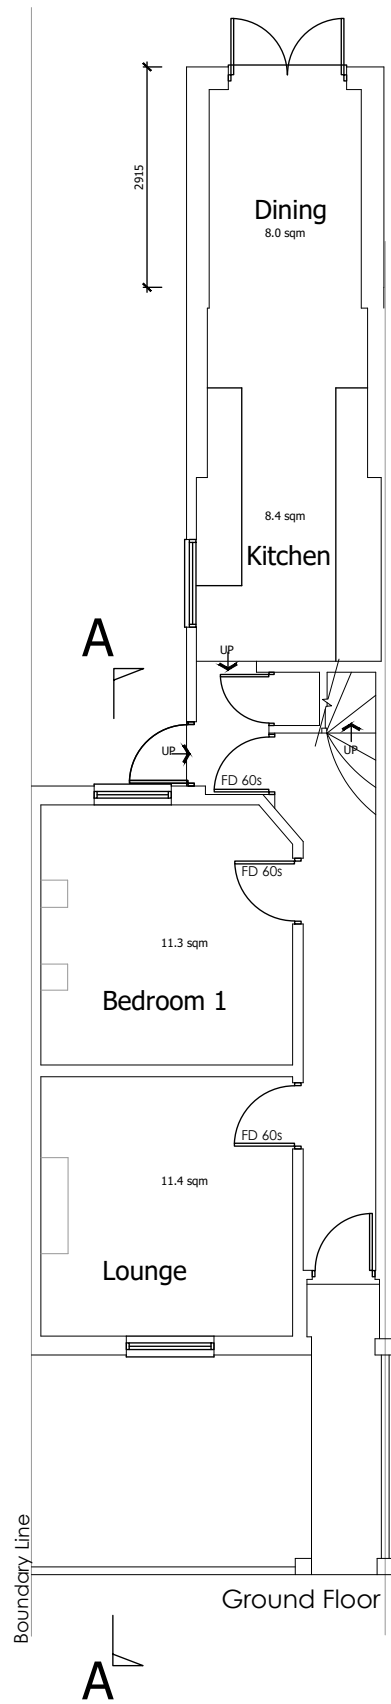

This drawing has been prepared without the benefit of a measured building survey or topographic information.

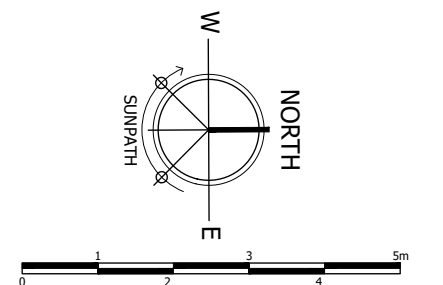

PLANNING

Project
24 Donnington Gardens, Reading
RG1 5LY
Drawing Title
Existing Plan Layouts

Date 19.09.18	Scale As Noted@A3	Drawn by SJ
Project No 038	Drawing No 010	Revision -