



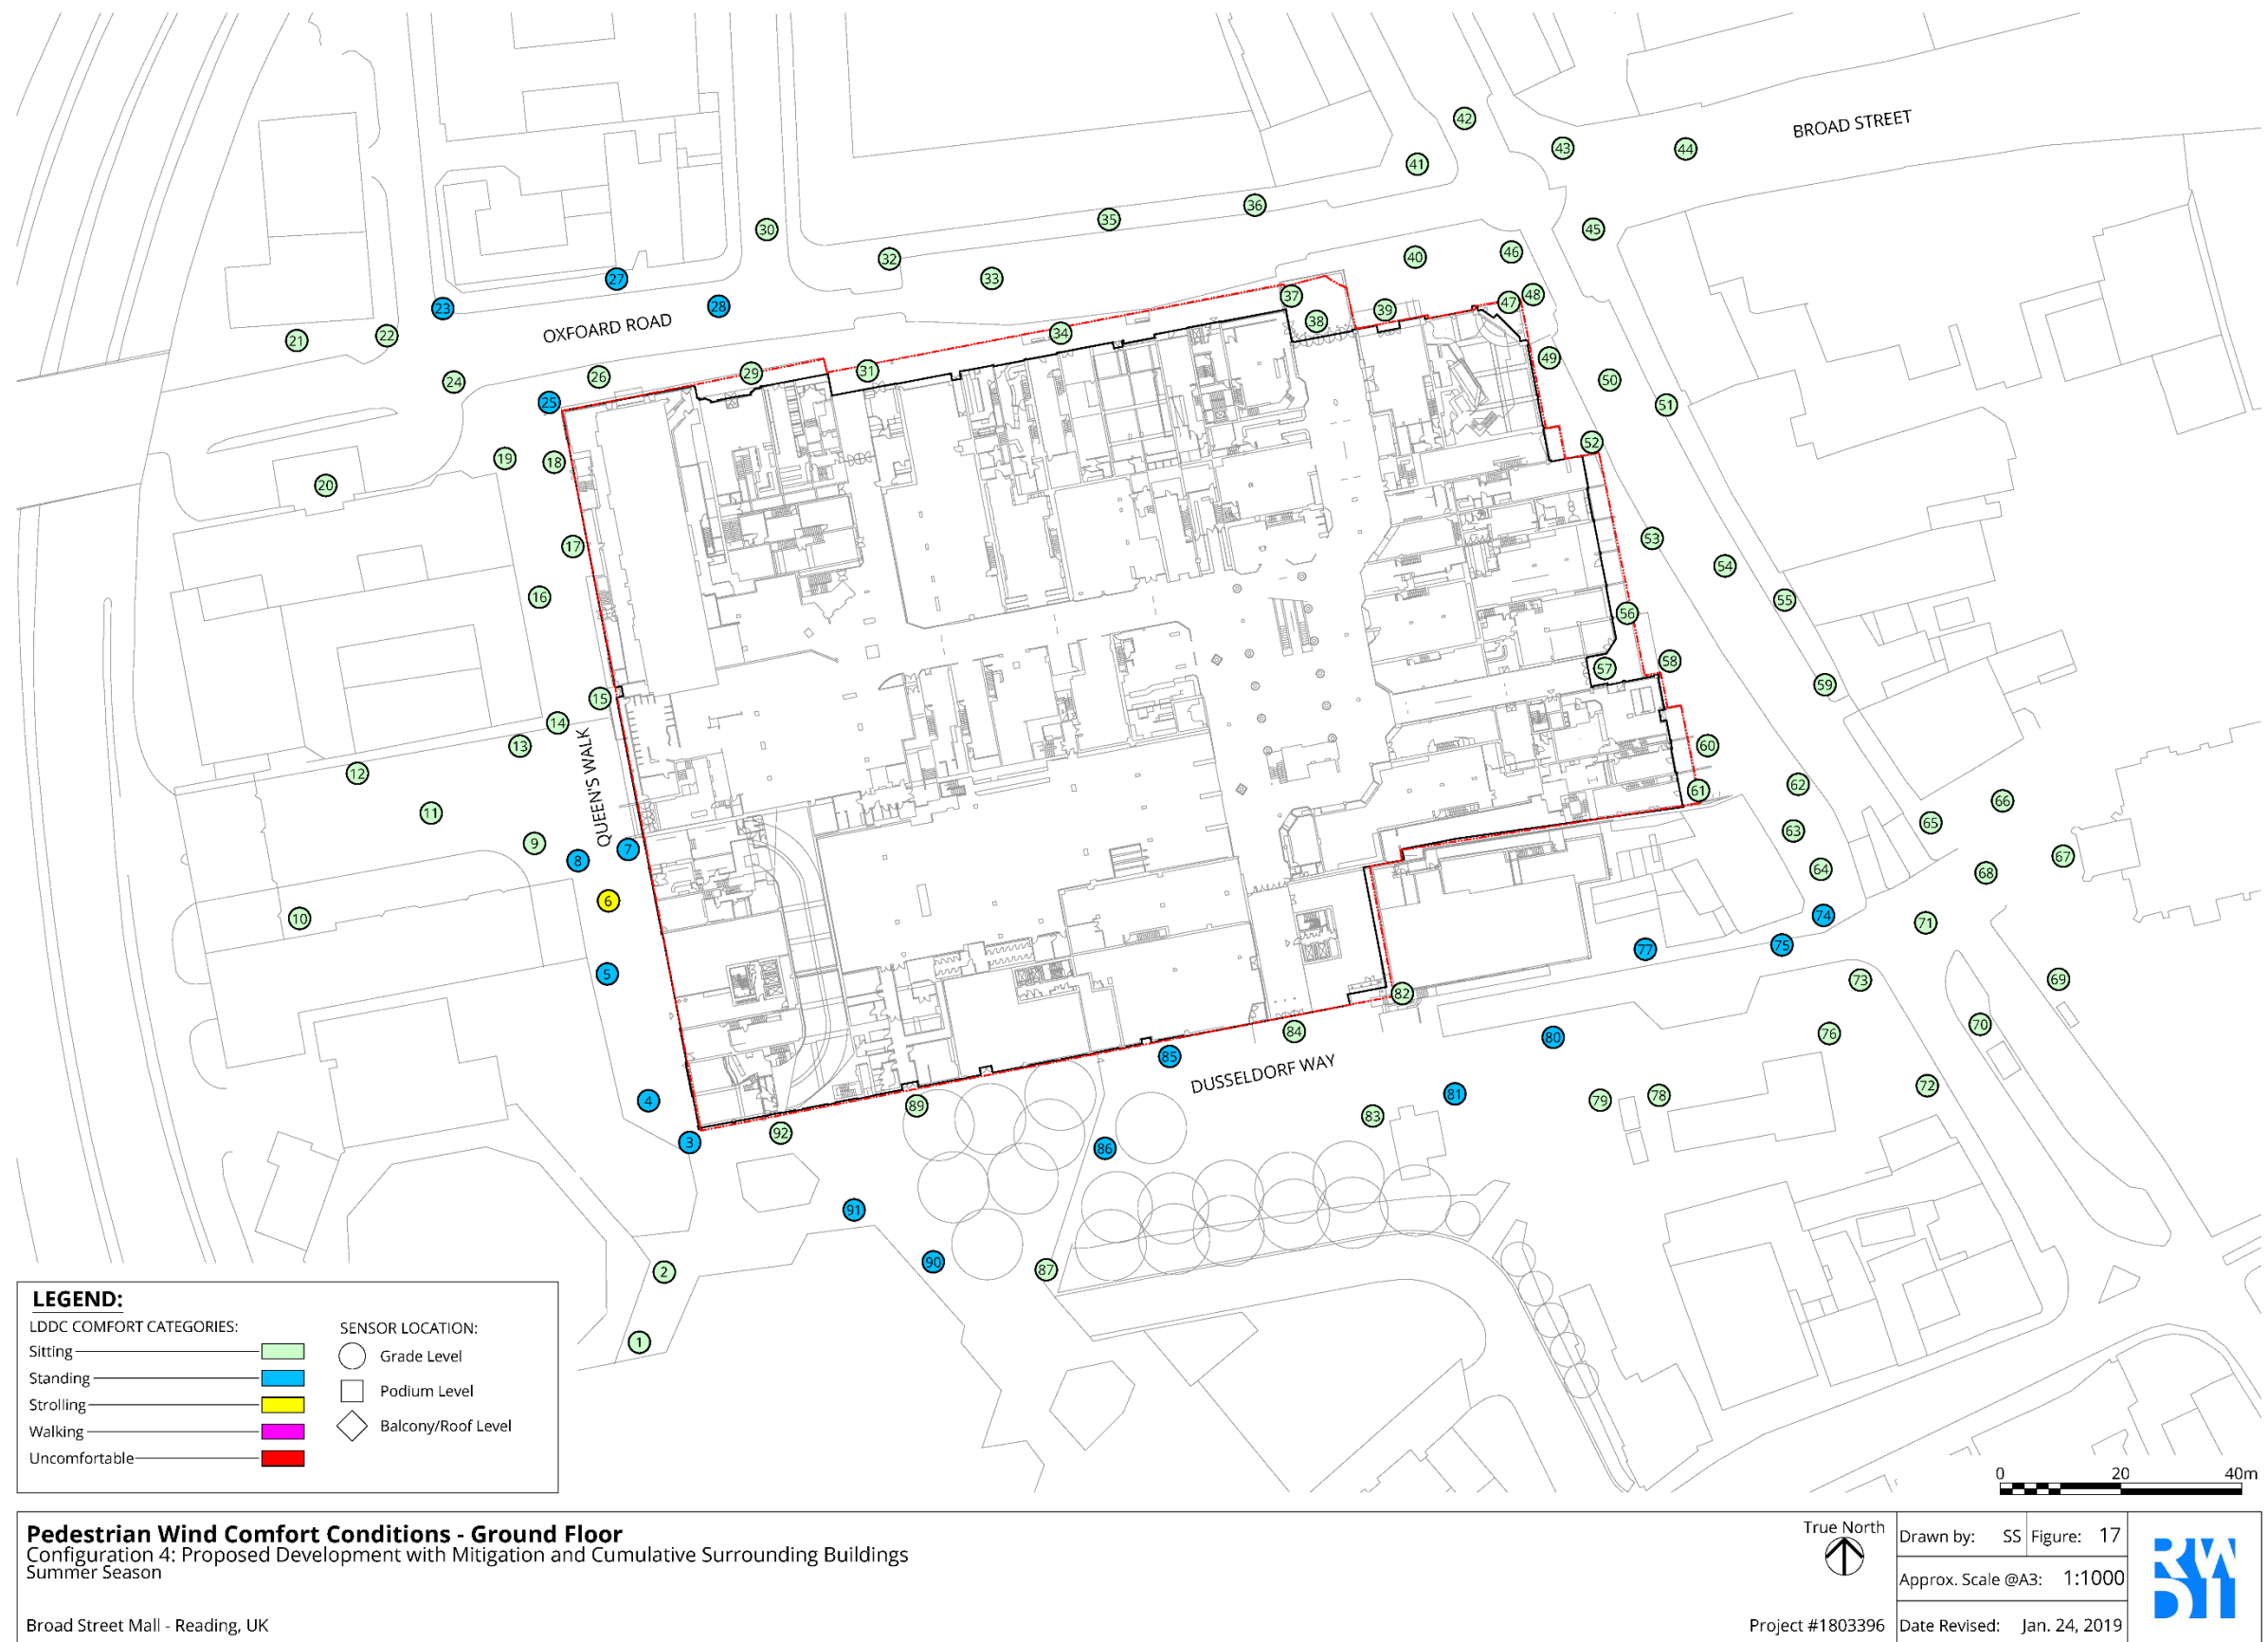

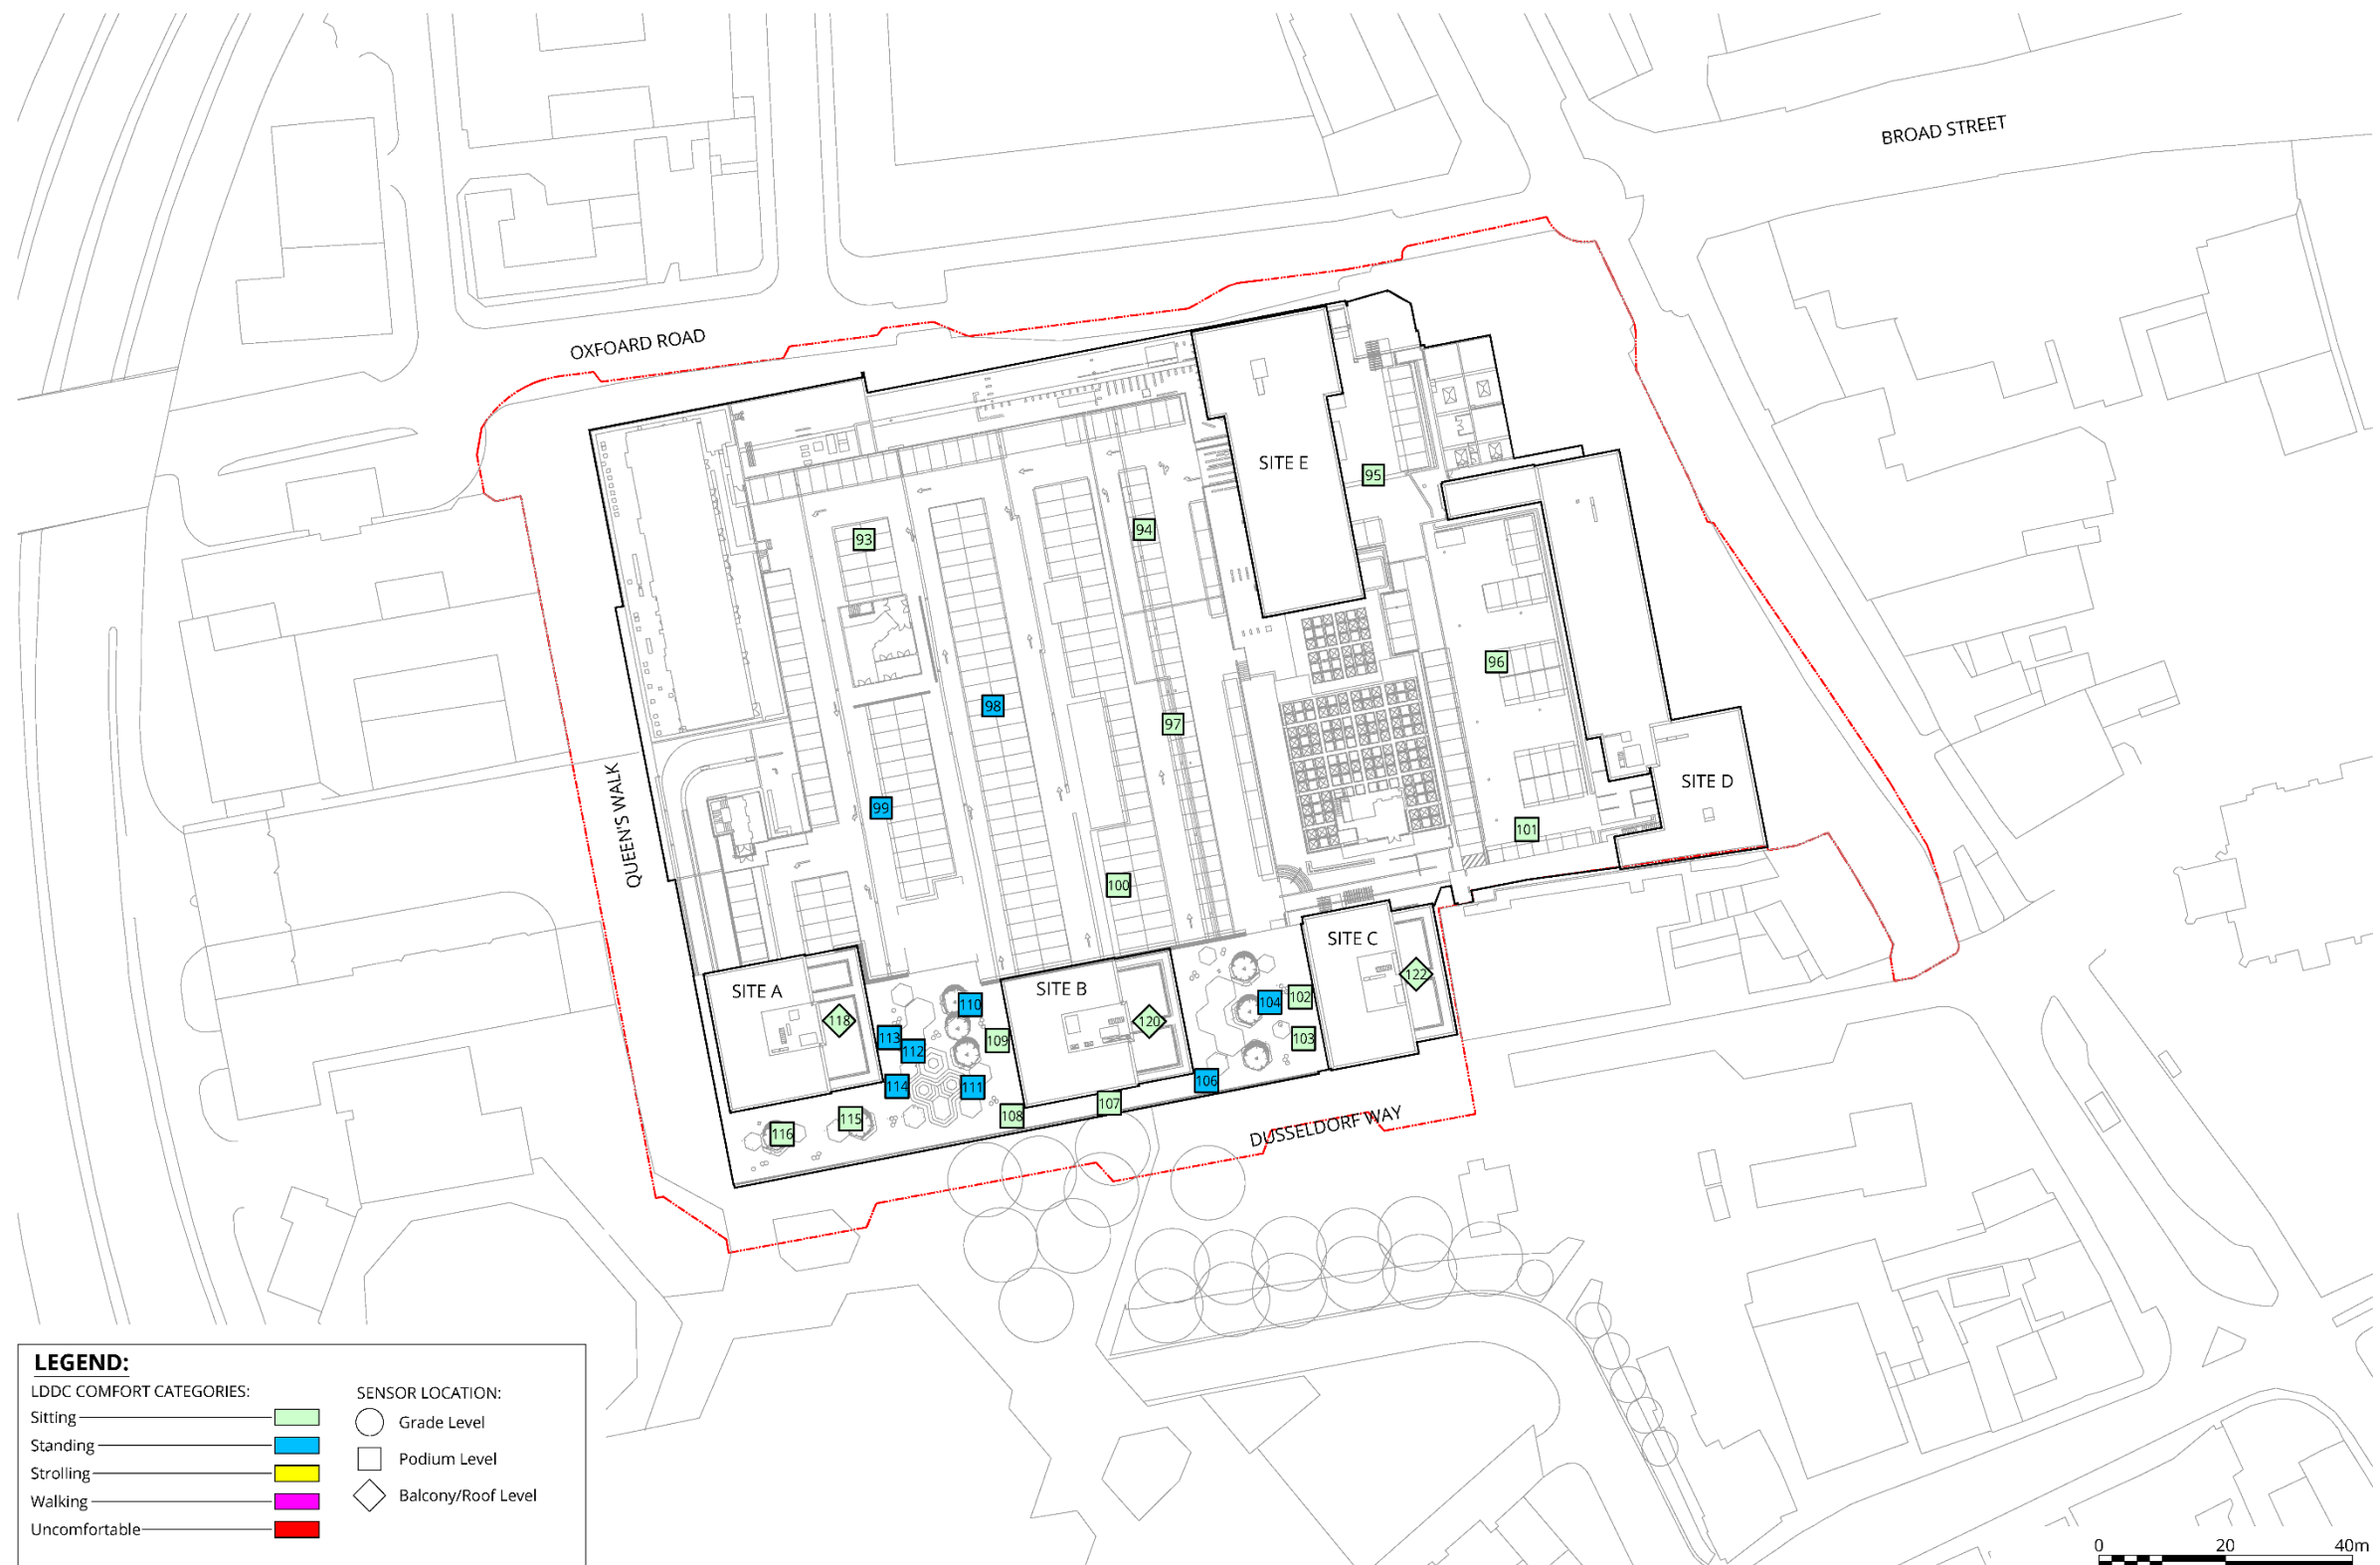

Pedestrian Wind Comfort Conditions - Roof View
Configuration 4: Proposed Development with Mitigation and Cumulative Surrounding Buildings
Summer Season

Broad Street Mall - Reading, UK

Project #1803396

Drawn by: SS Figure: 18

Approx. Scale @A3: 1:1000

Date Revised: Jan. 29, 2019

