



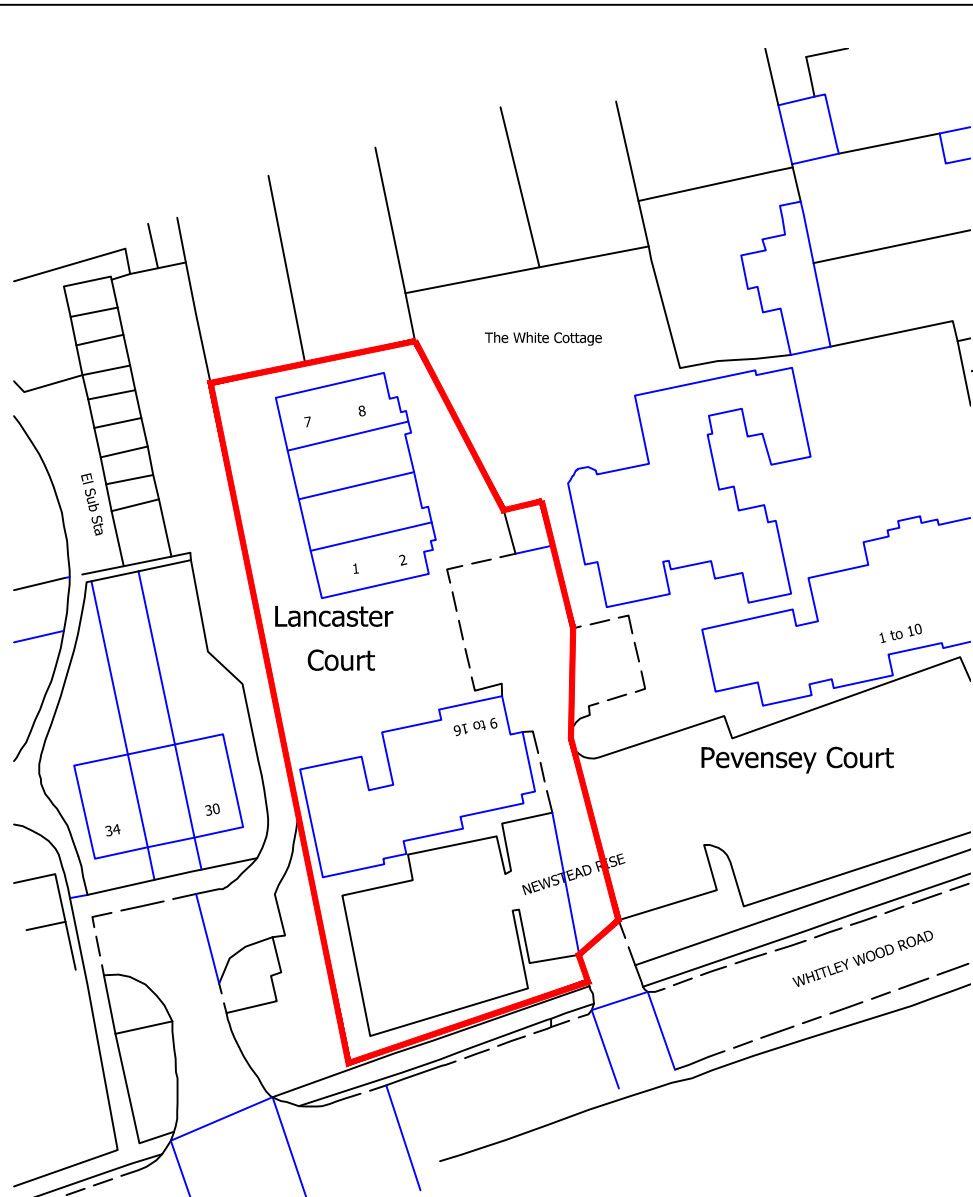

BLOCK PLAN
Scale 1:500

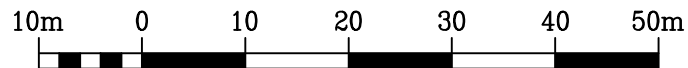

Scale 1:500



LOCATION PLAN
Scale 1:1250

Ordnance Survey (c) Crown Copyright 2018. All rights reserved. Licence number 100022432

Rev.	Date

Do not scale from this drawing. Dimensions to be verified on site by contractor prior to commencement of work.
This drawing is the copyright of the practice and may not be reproduced in part or in whole without the prior written consent of the practice.
© 2018 Faithorn Farrell Timms LLP



Faithorn Farrell Timms
Central Court
1 Knoll Rise
Orpington
Kent BR6 0JA
T 01689 885080
F 01689 885081

Client
**Thames Valley
Housing Association**

Project
**1-8 Ryans House &
9-16 Simone House
Lancaster Court, RG2 8JX**

Drawing Title
**Location And
Block Plan**

Date
12-07-2018

Scale
As Stated @ A3

Drawn By
LB

Checked By
GB

Project No.
T1-4577

Drawing No. Rev.
1