


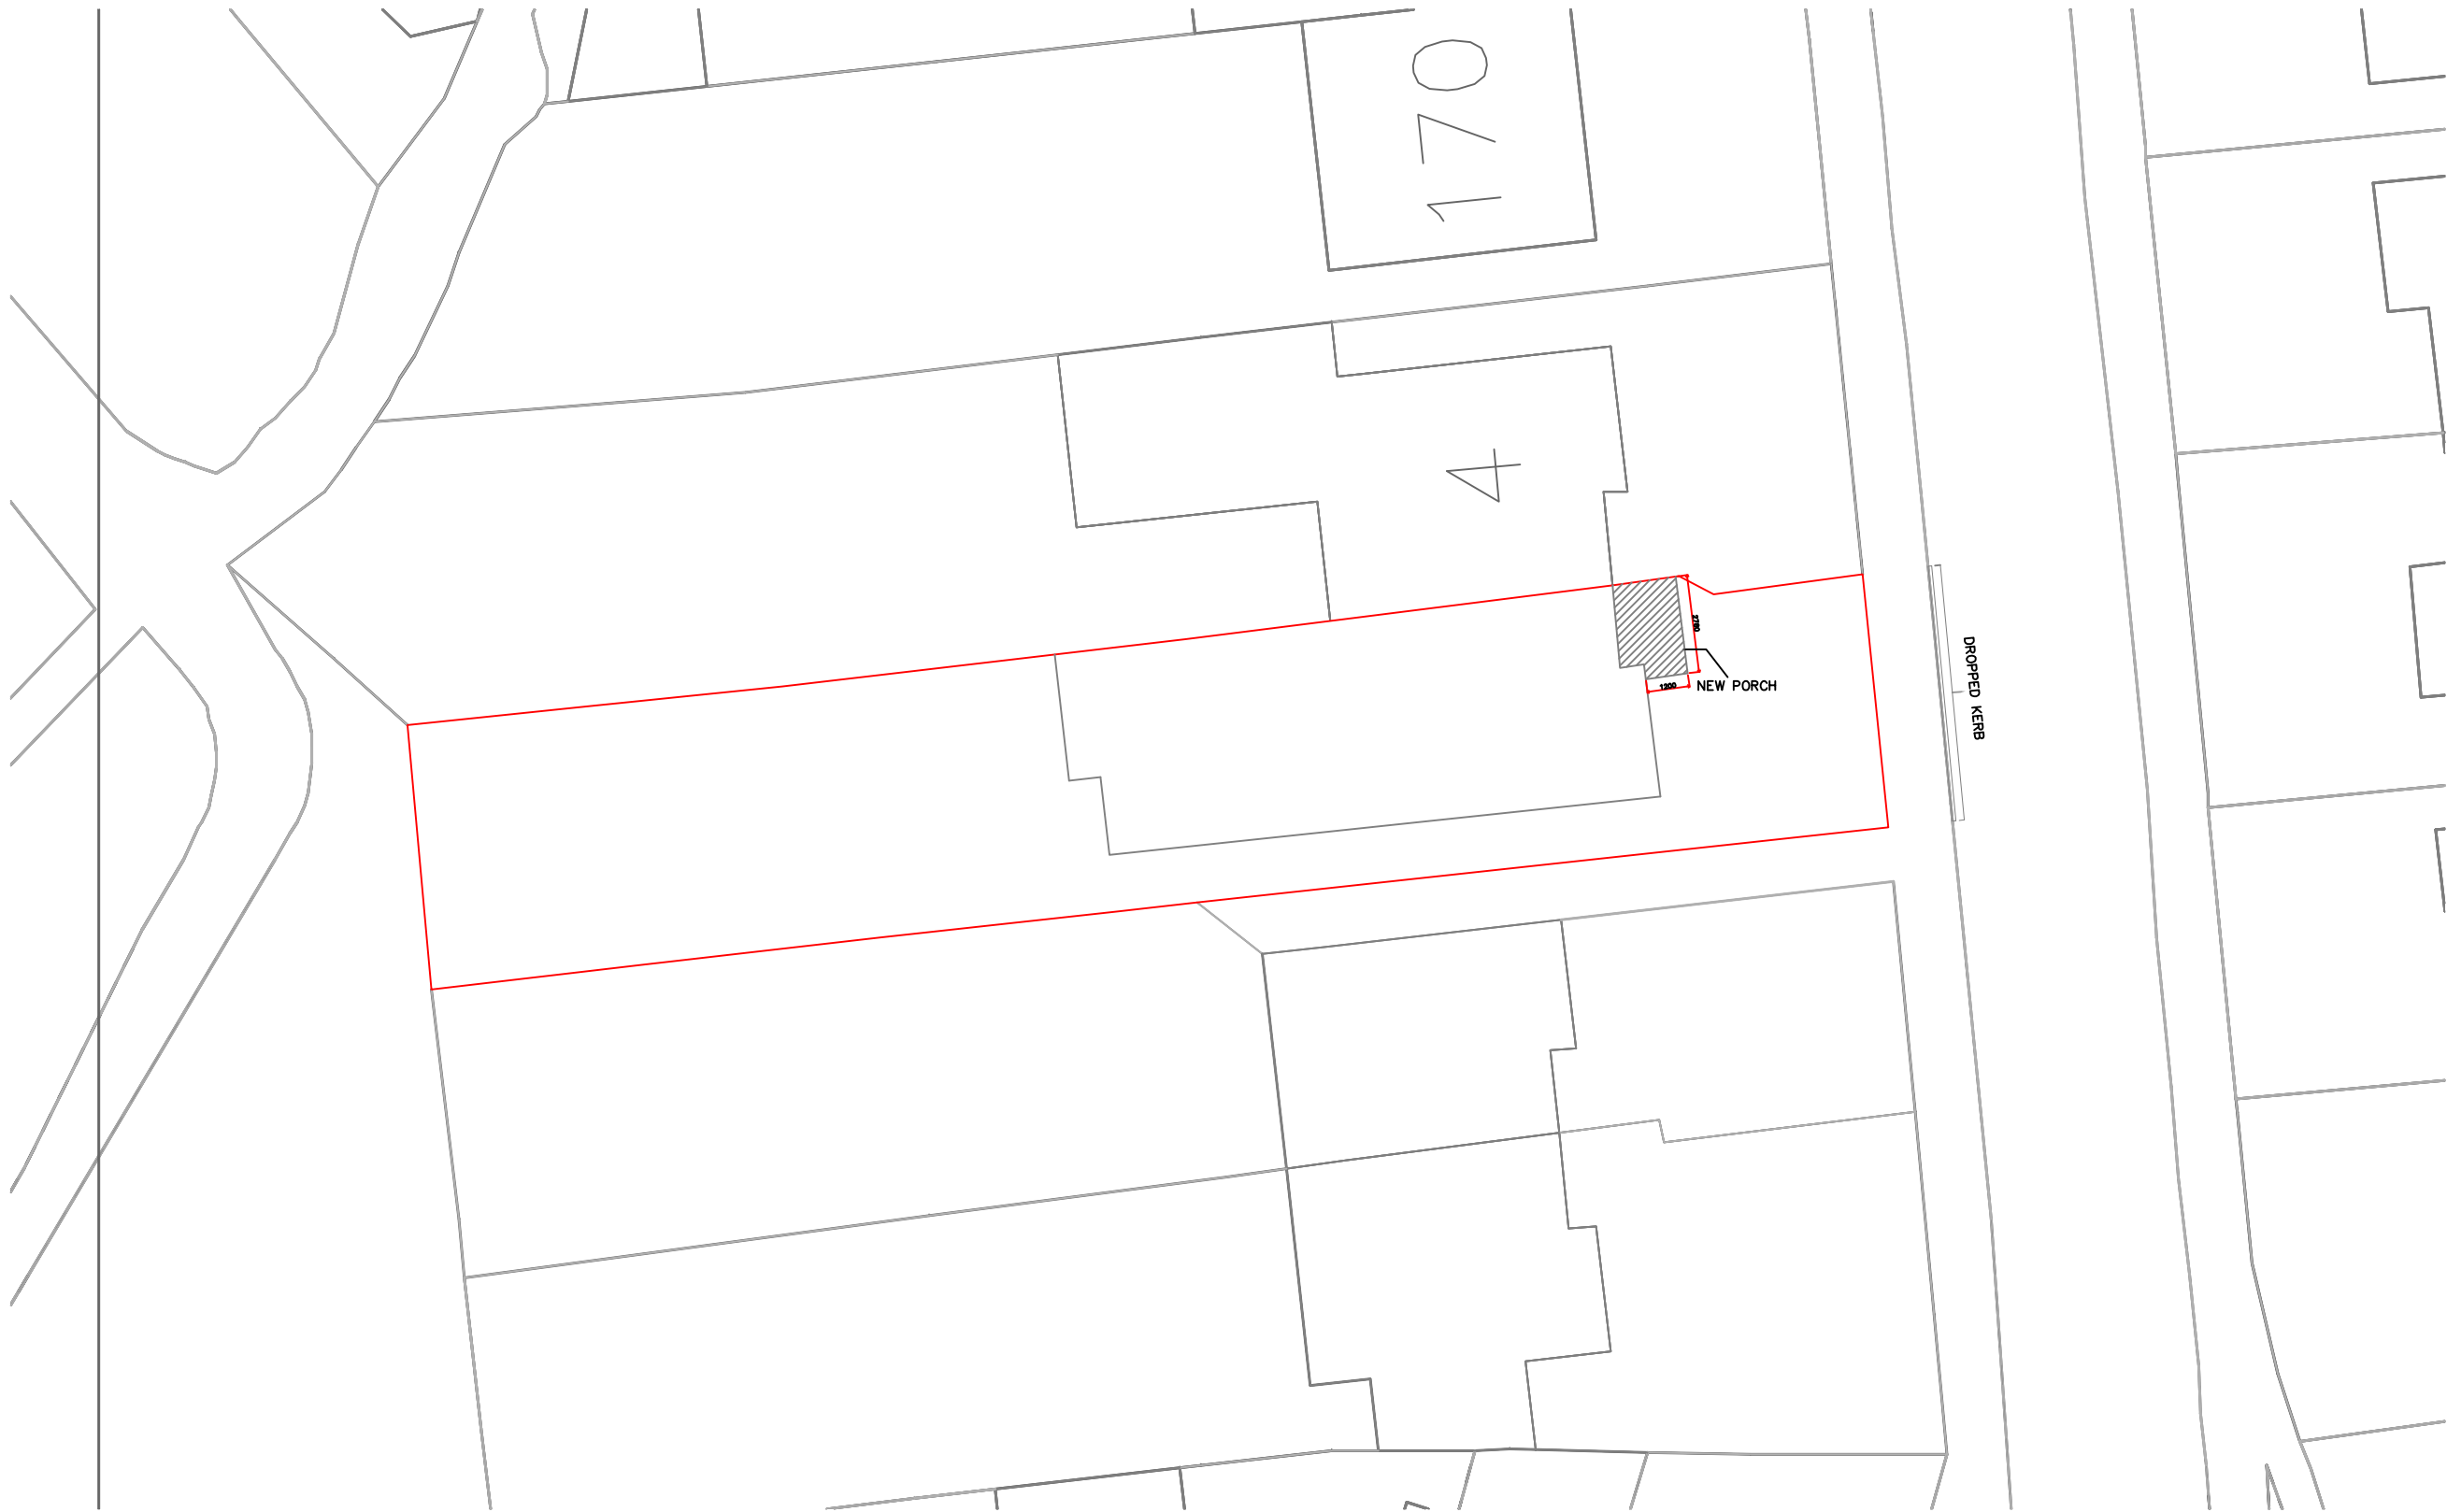

© Crown Copyright and database rights 2019 OS 100047474.

PROPOSED BLOCK PLAN
1:200



Project

6 LINDEN ROAD
READING
RG2 7EQ

Title

PROPOSED BLOCK PLAN

Sheet Size

A3

Original Scale

As Shown

Designed/Drawn

NB

Checked

PA

Authorised

PA

Date

11/02/19

Date

11/02/19

Date

11/02/19

Status

P

Drawing Number

NP051999/PBP

Rev

—

NP ESSEX
Cons. Co. LTD.

THREMHALL PARK, START HILL
BISHOPS STORTFORD
HERTFORDSHIRE
CM22 7WE

TELEPHONE: 01279 215 548
01279 215 549
07428 679 328
Email: npessex@yahoo.co.uk