


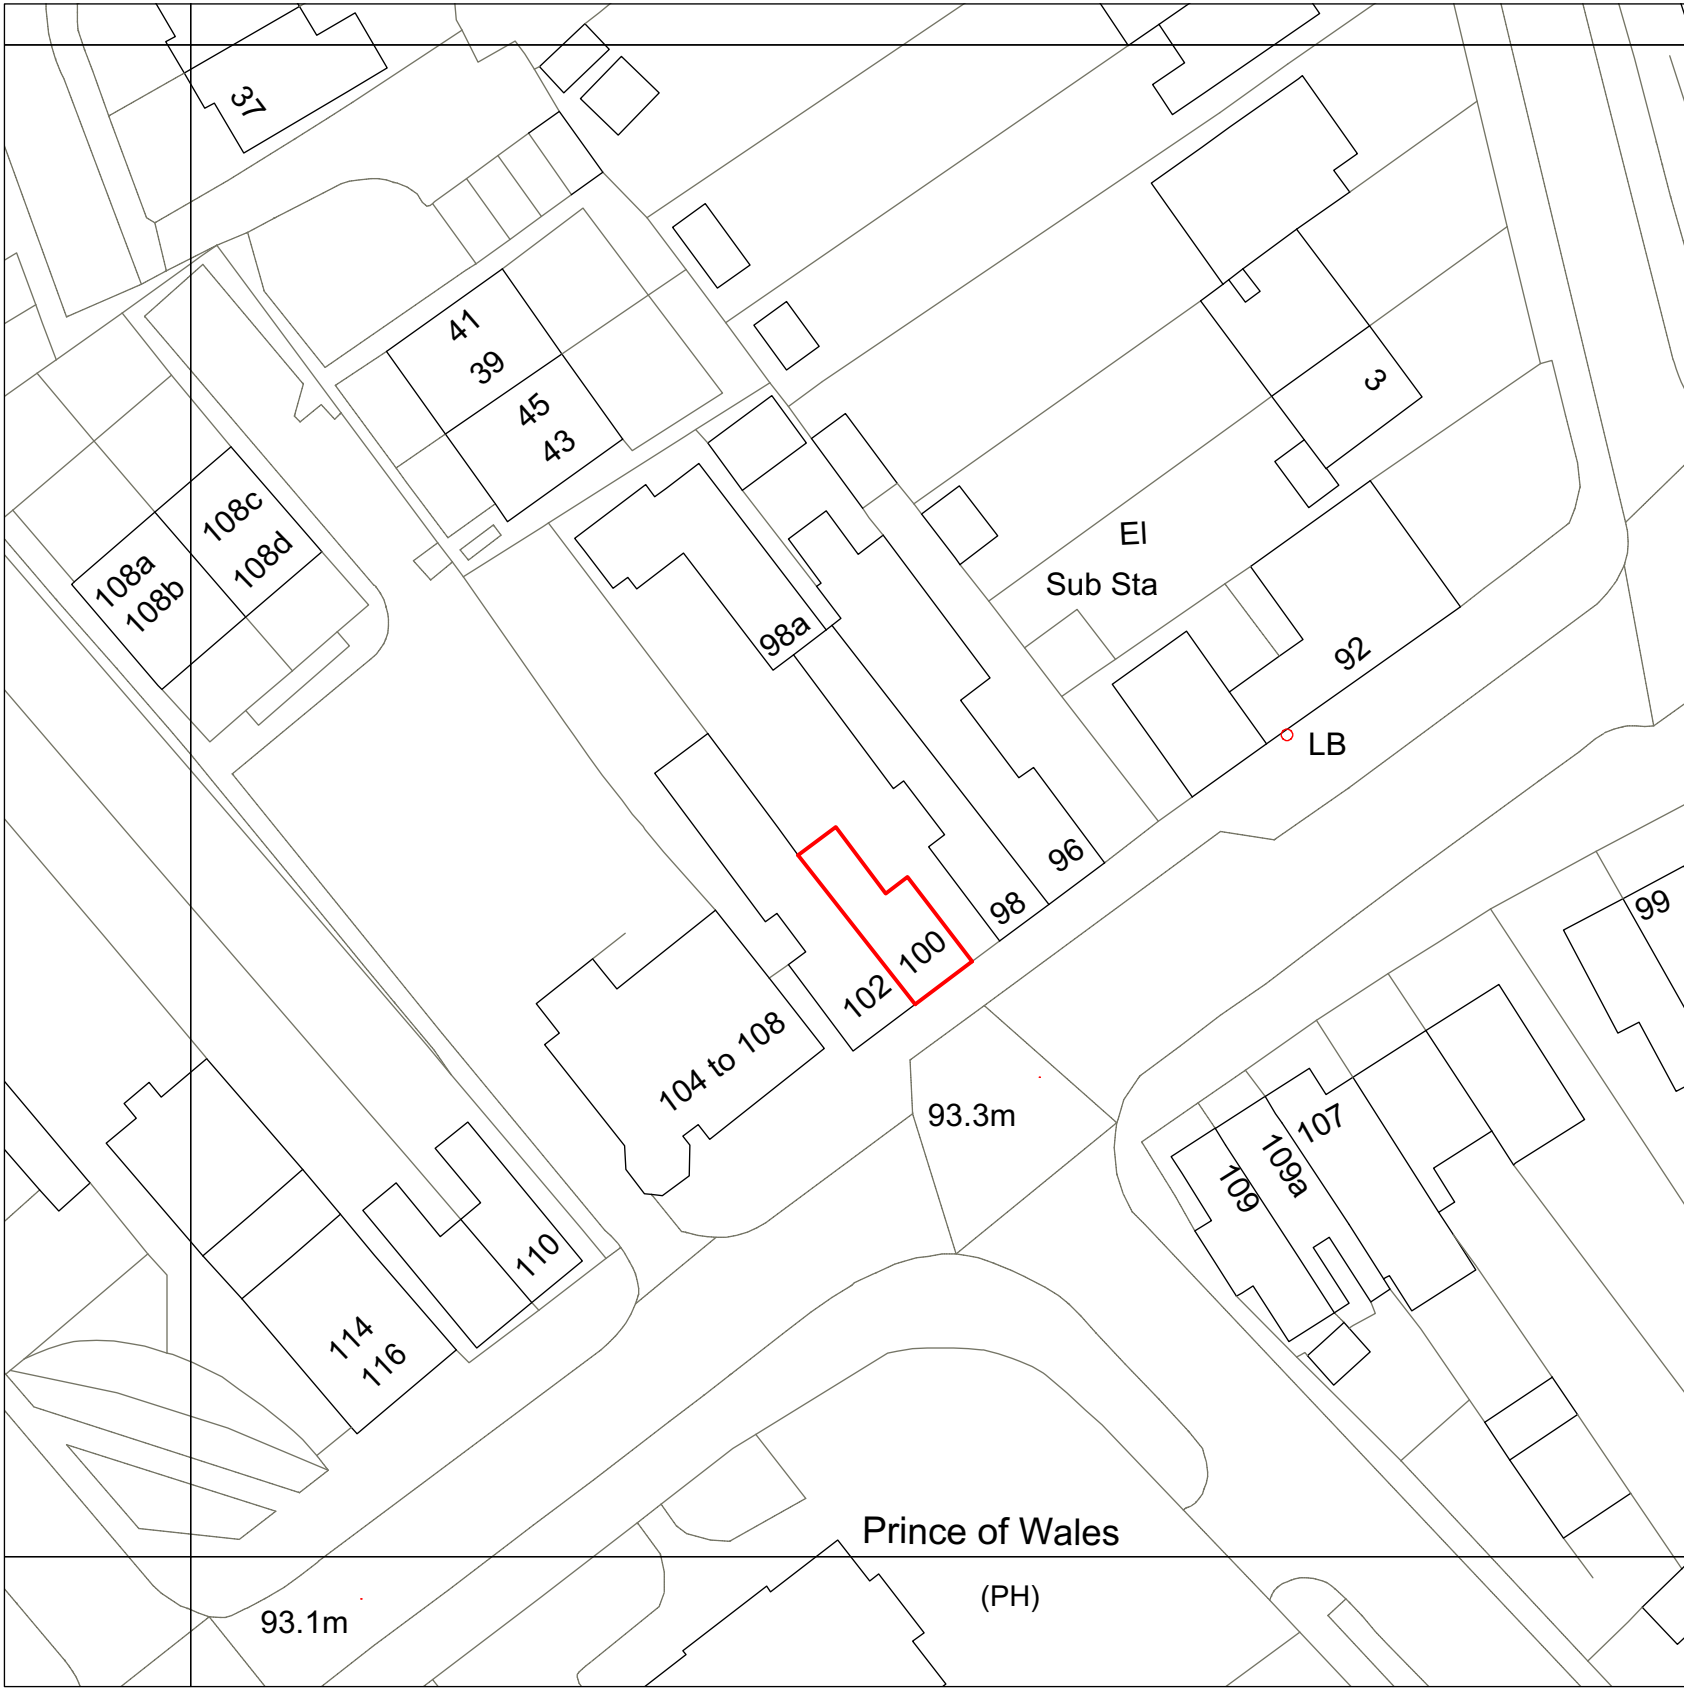


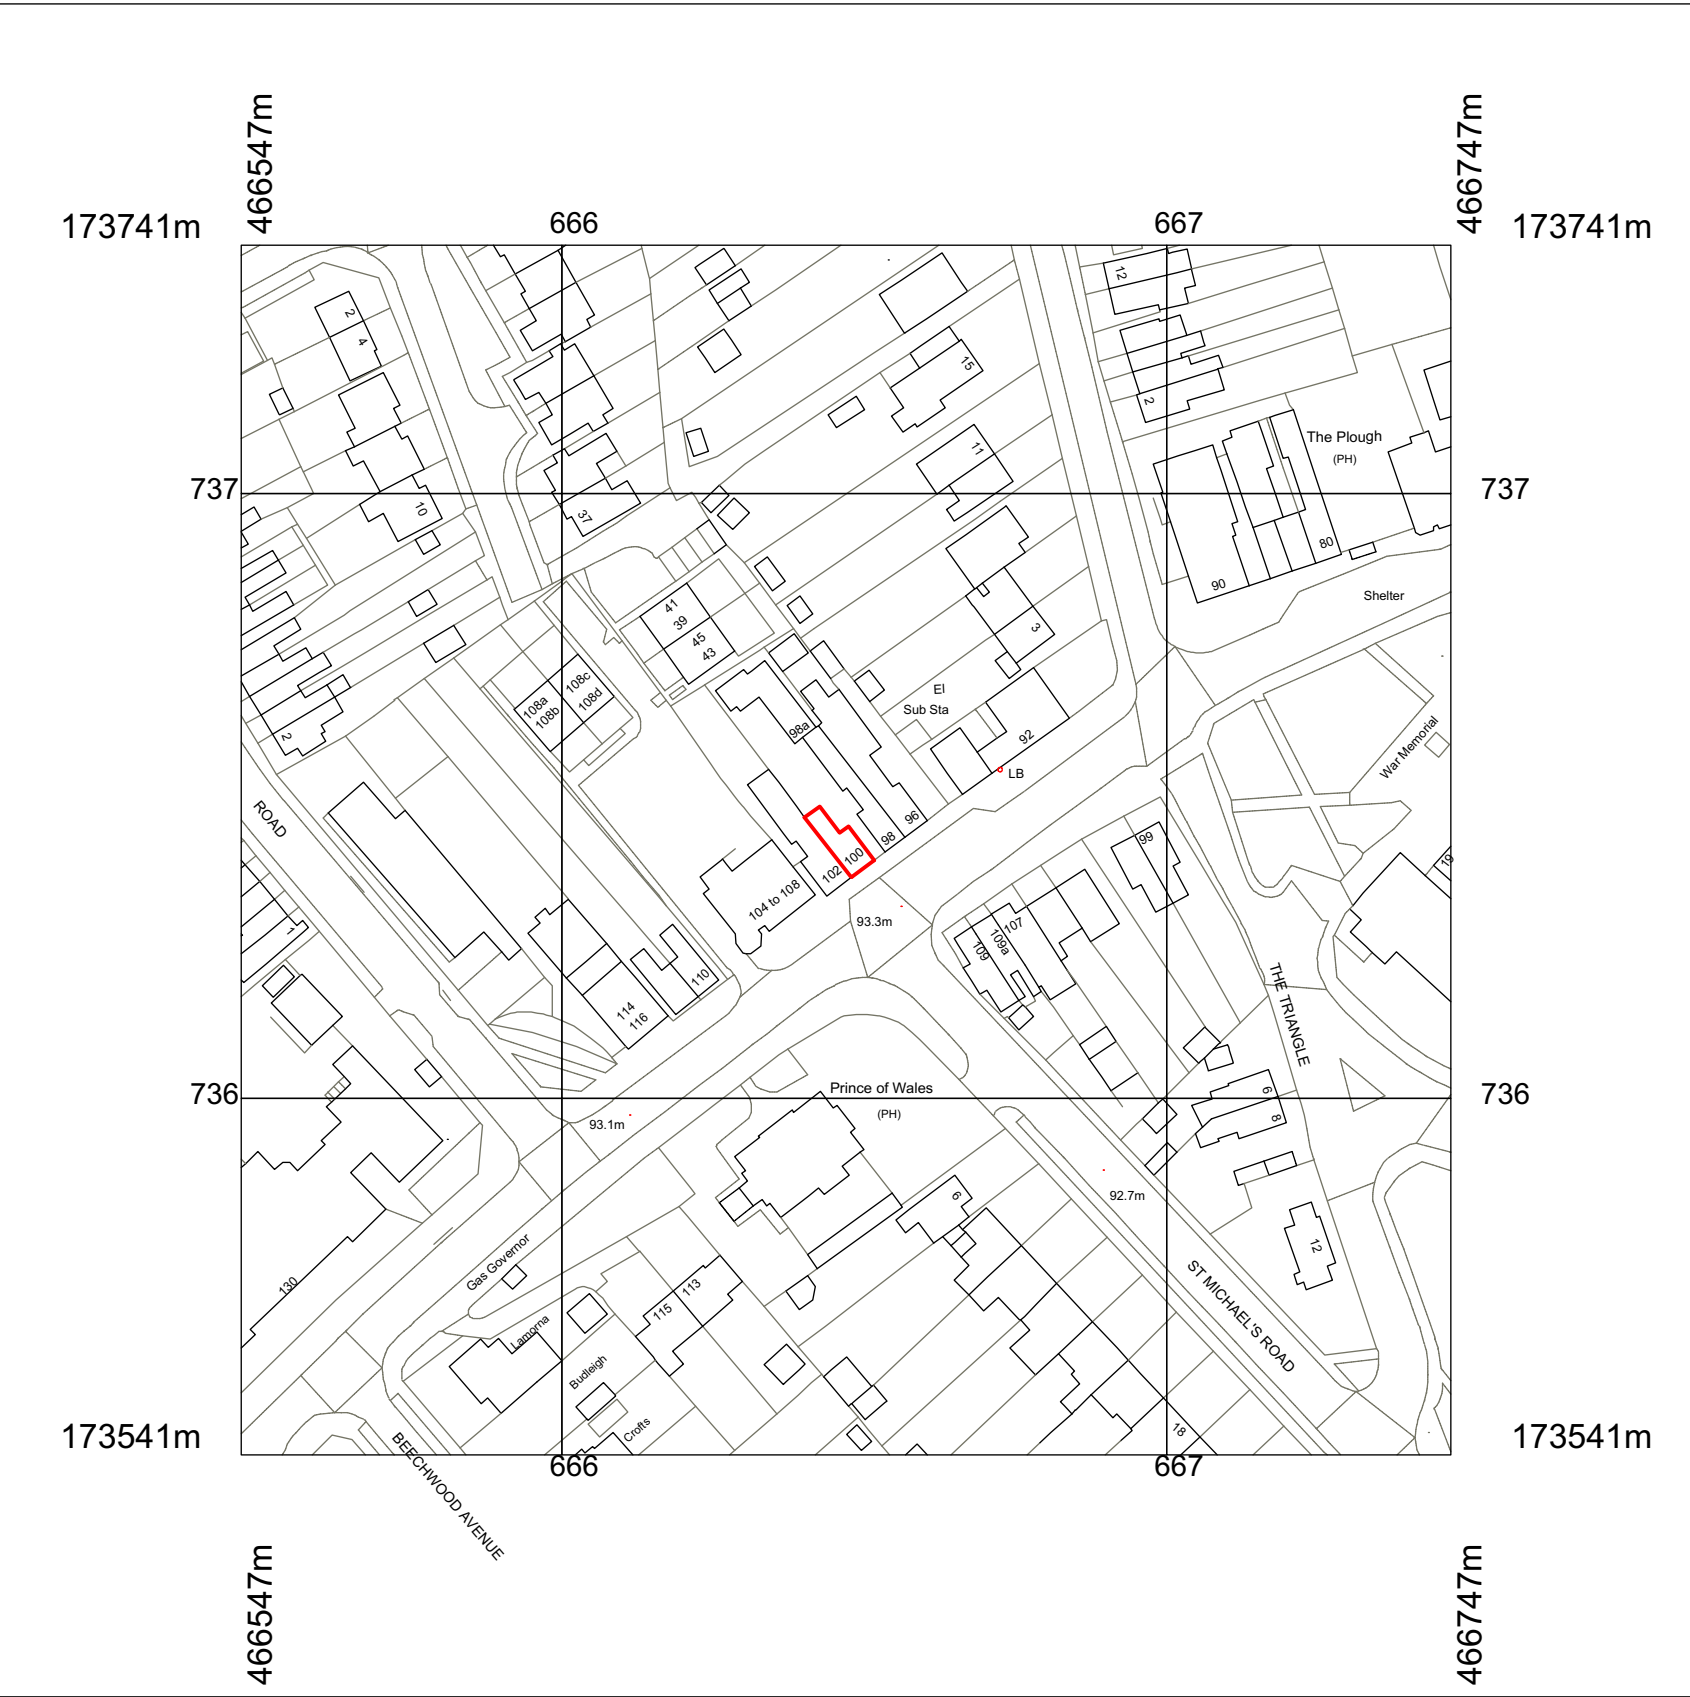

BLOCK PLAN 1:500 @ A3

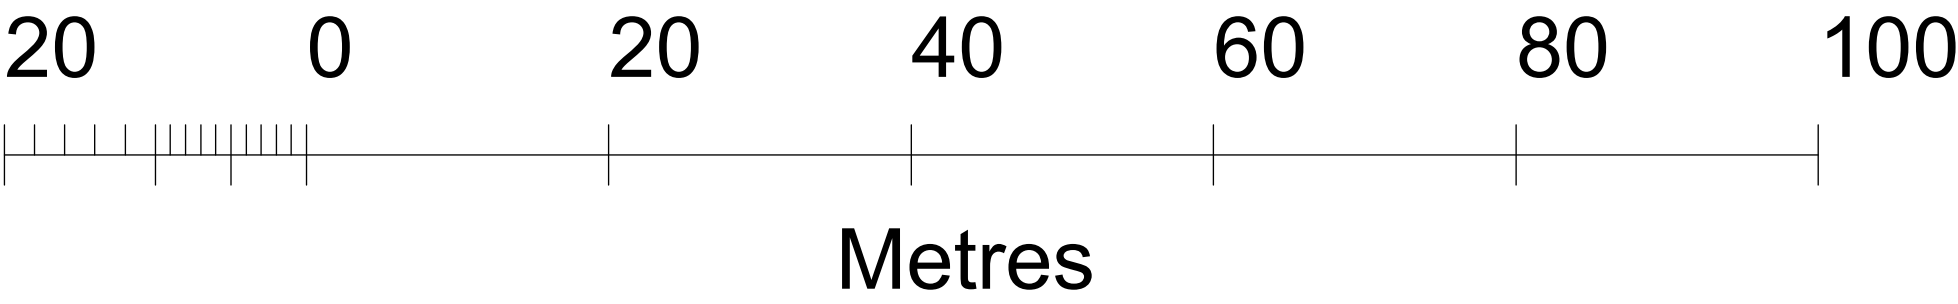

LOCATION PLAN 1:1250 @ A3

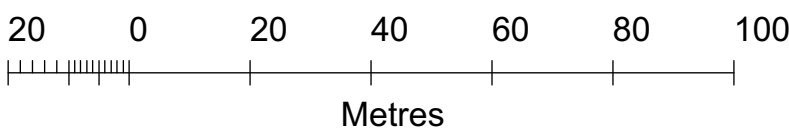

© Crown copyright and database rights 2018 OS 100038864

Reproduction in whole or in part is prohibited
without the permission of Ordnance Survey.