



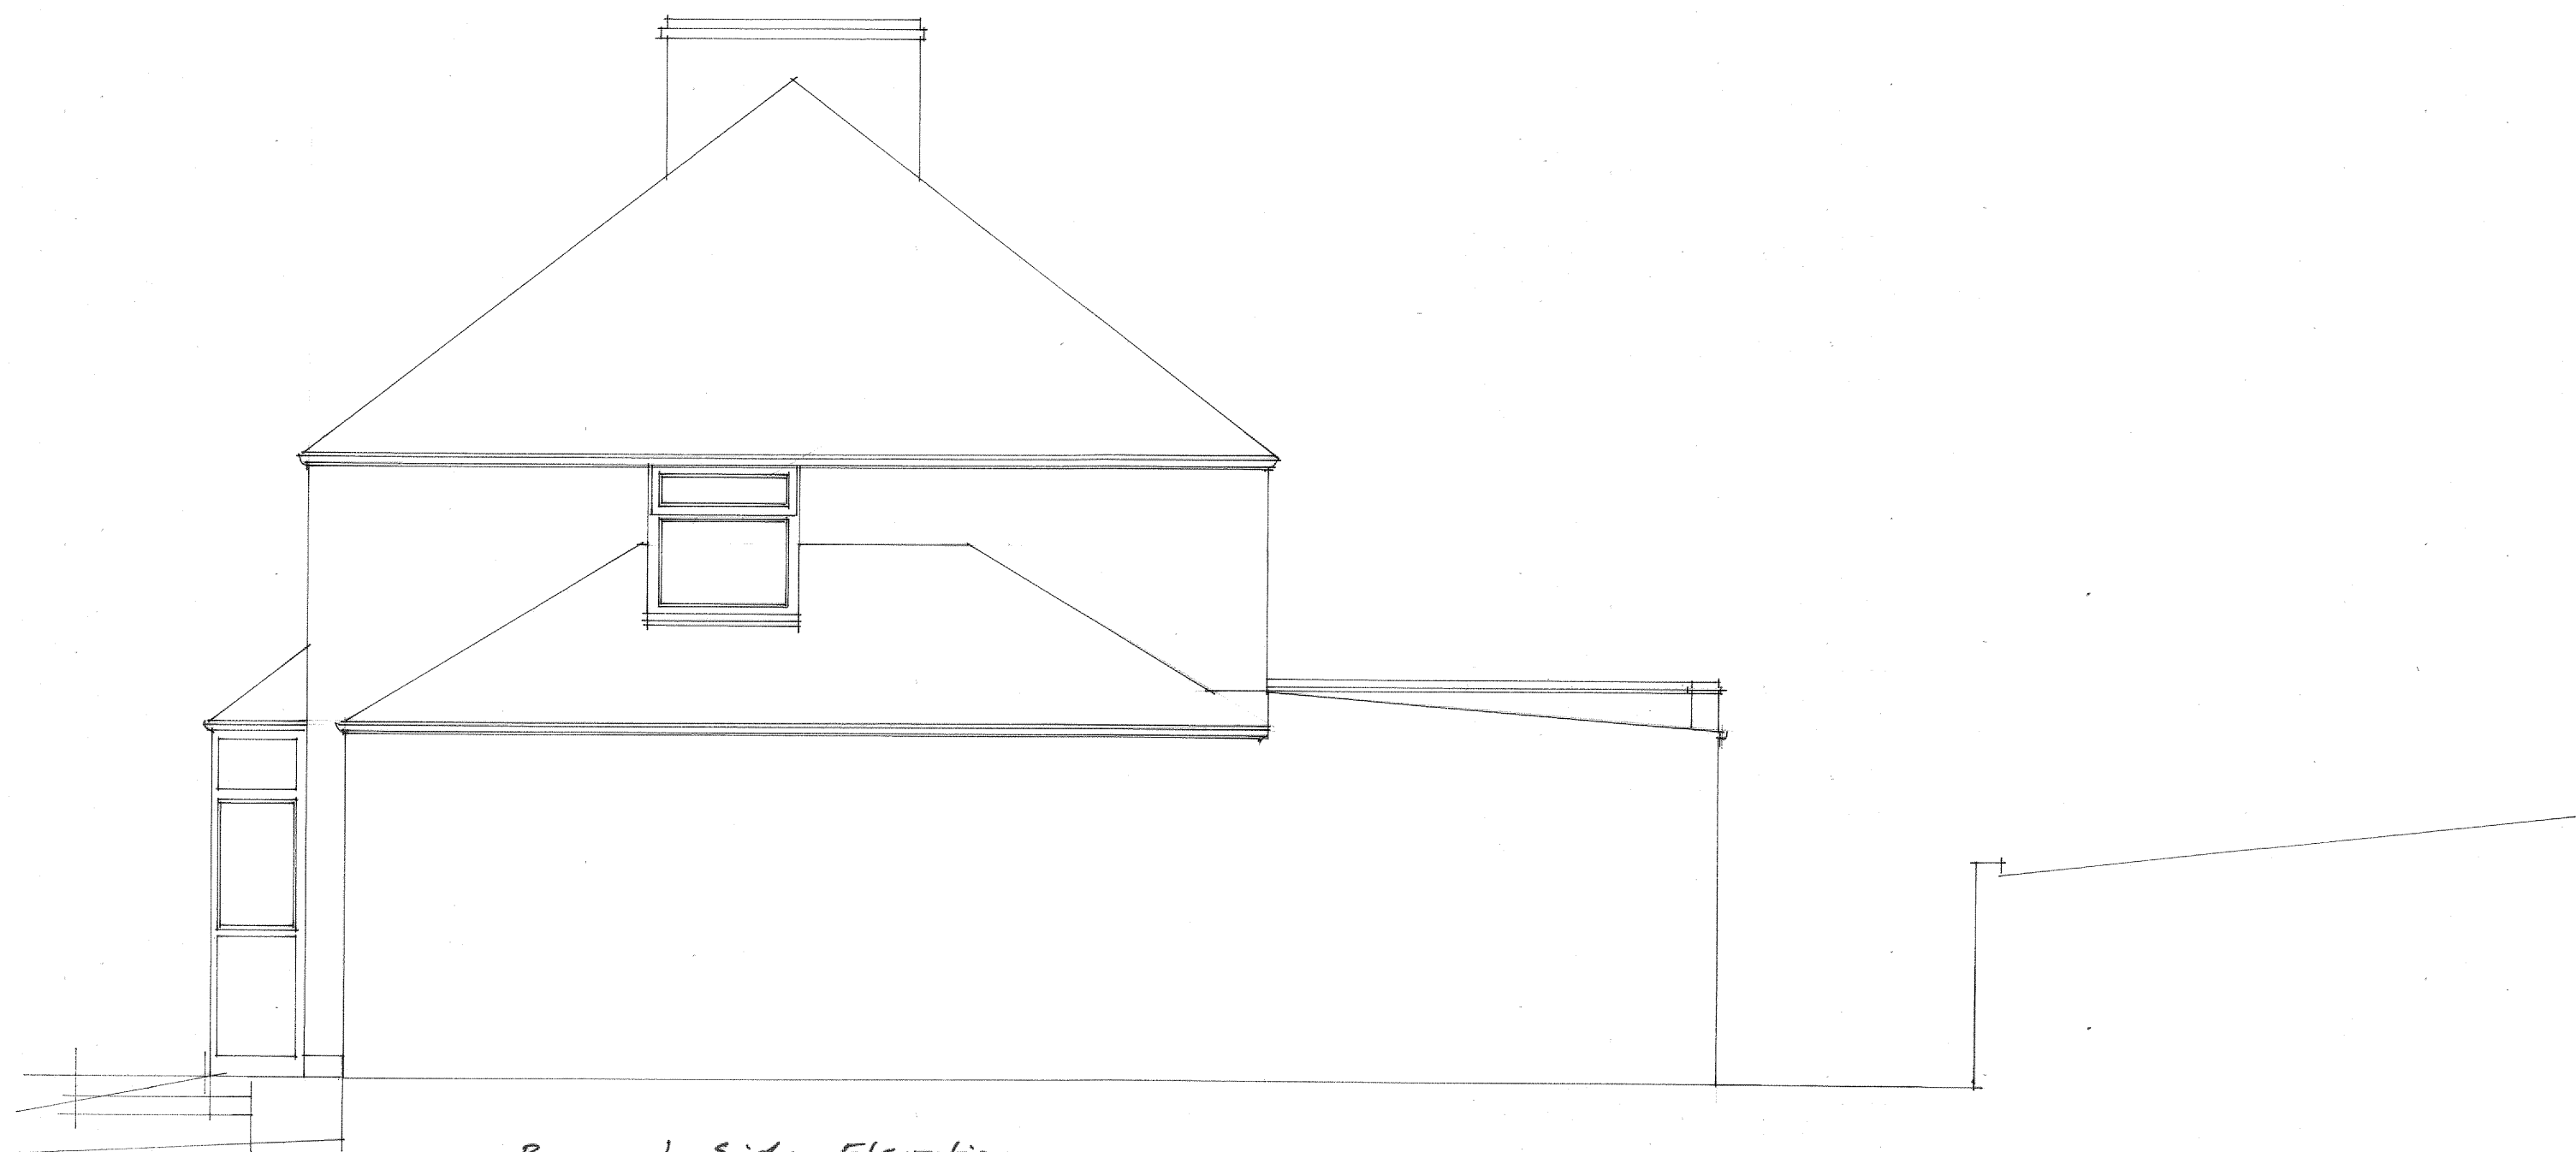

Proposed Side Elevation

(please note: this wall sits on the boundary and is visually obscured by the adjacent property which has been extended to the boundary)

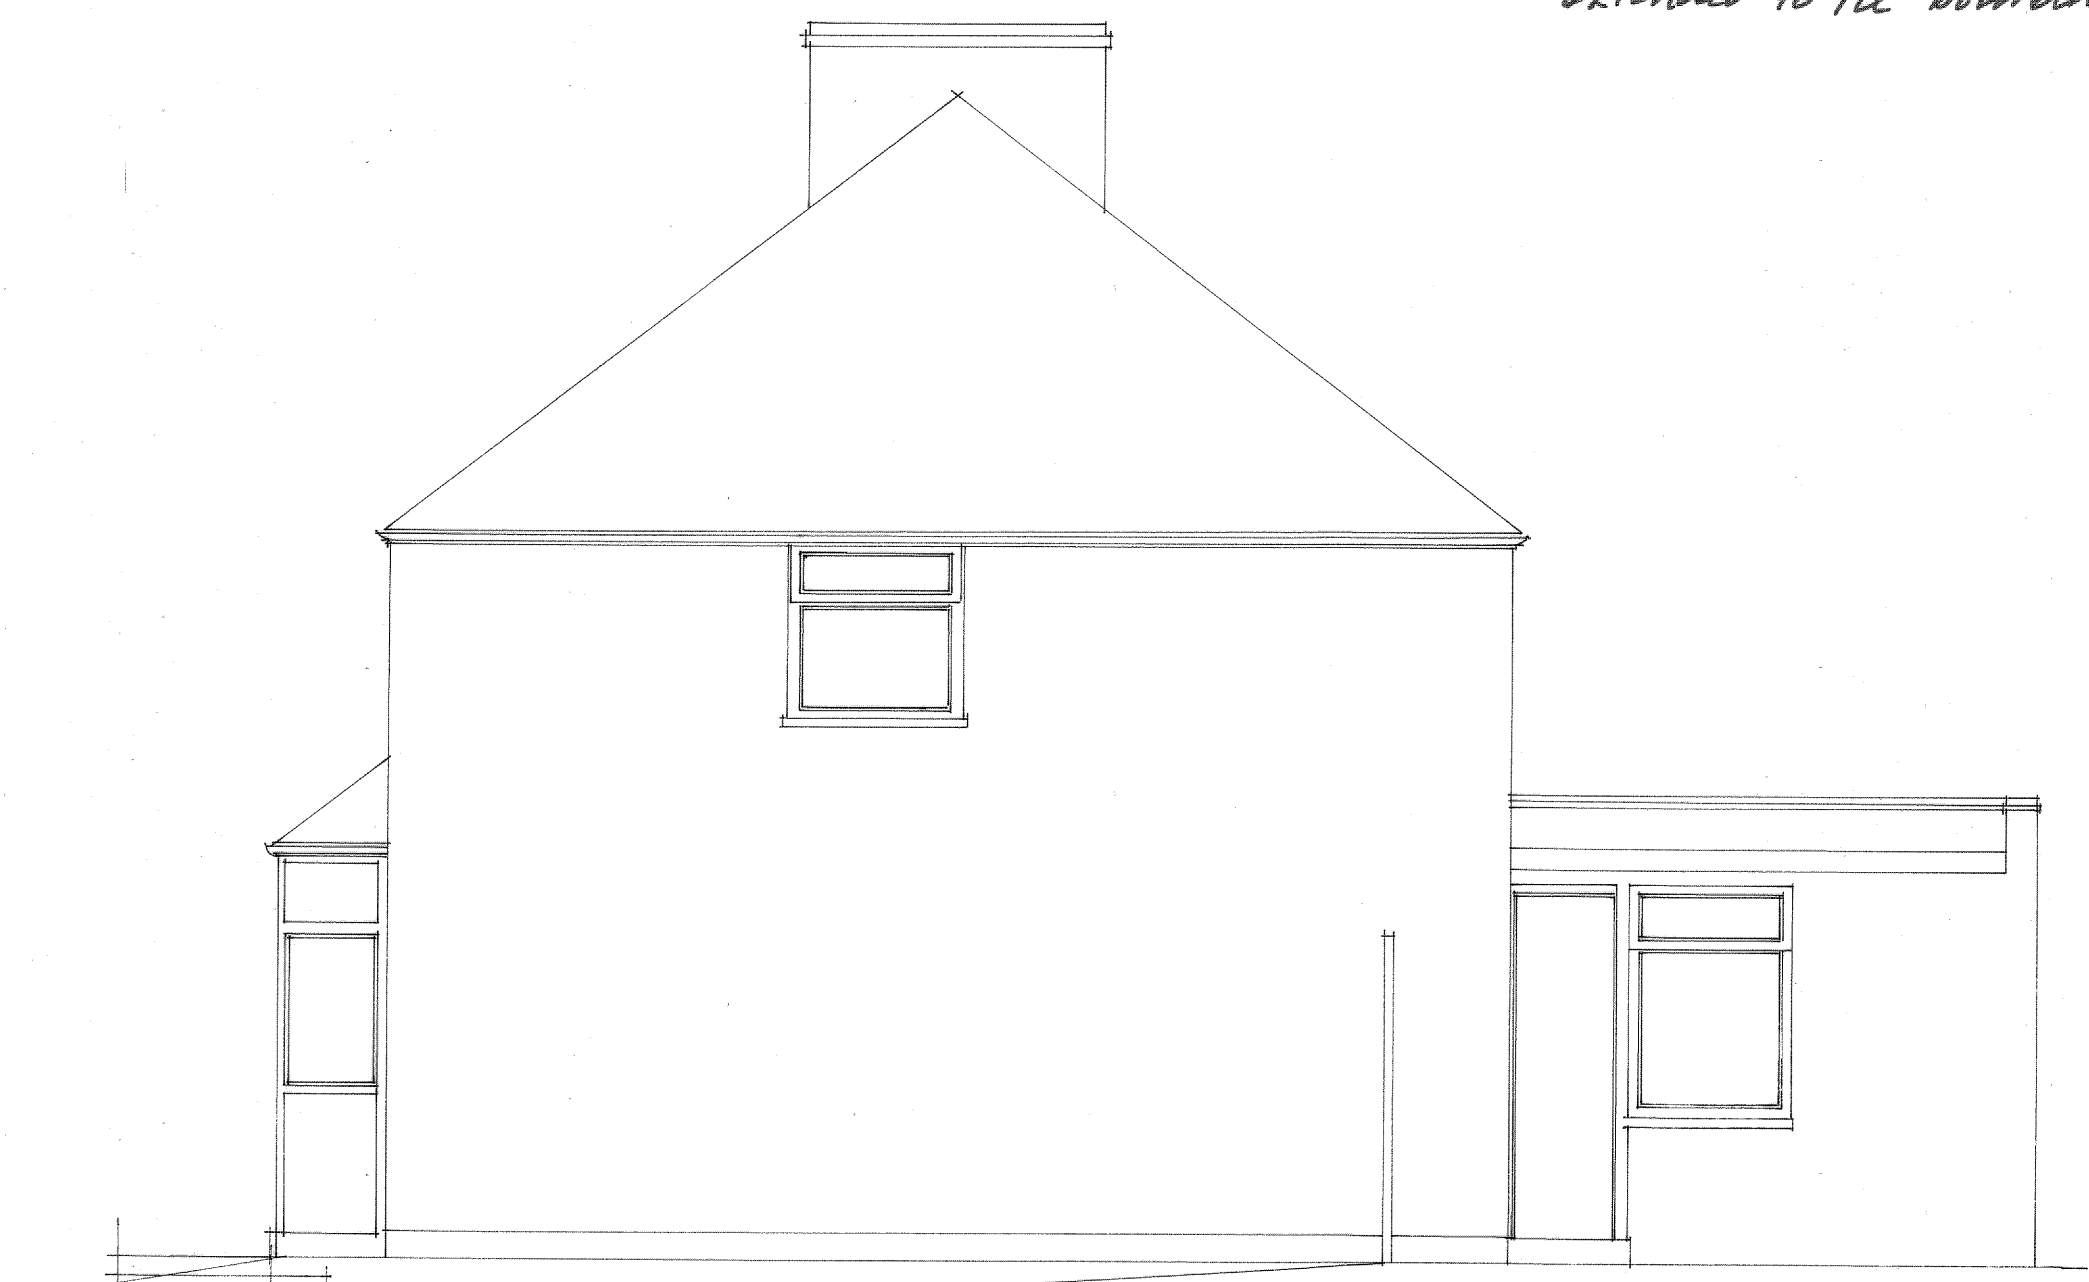

Existing Side Elevation.

