


Basingstoke Road,  
Reading,  
RG2 0HB

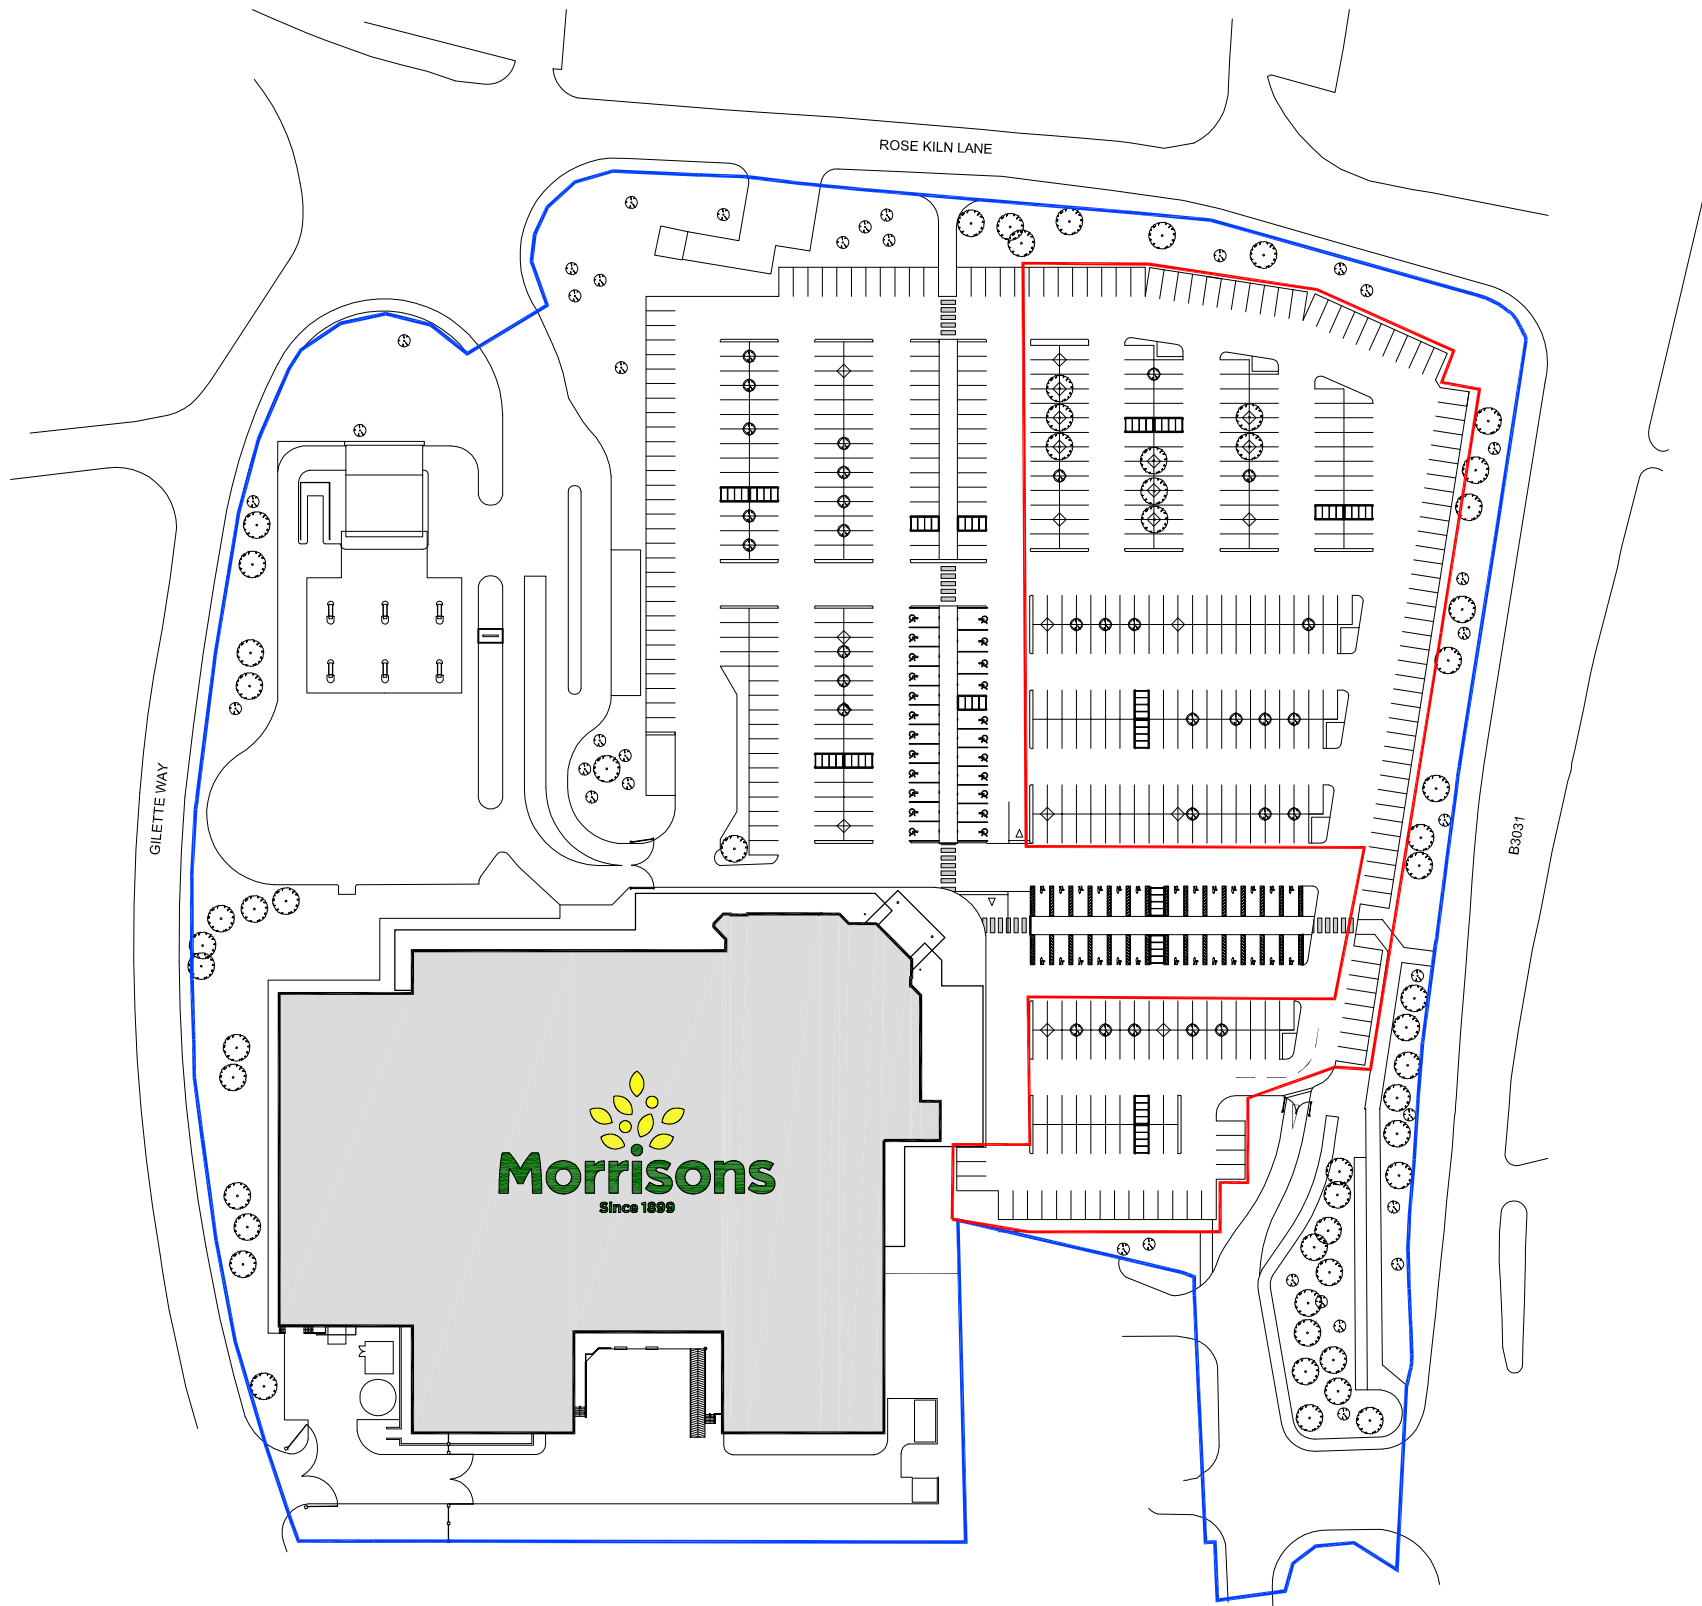

— Extent of SSL Demise  
10.31 Acres/4.17 Hectares


— Extent of Proposed Works  
2.08 Acres/0.84 Hectares

| REV.                                                                                    | DESCRIPTION | DATE | INITIALS |
|-----------------------------------------------------------------------------------------|-------------|------|----------|
|                                                                                         |             |      |          |
| All drawings are subject to full site survey. All dimensions are to be checked on site. |             |      |          |

0m25m50m75m100m125m

1250 scale

PLANNING

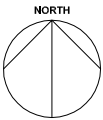

|   |  |   |                                   |
|---|--|---|-----------------------------------|
| <div>CLIENT</div> <div><div>Hand Car Wash<br/>Car Park Valeting Ltd</div></div> |  | <div><div>ARCHITECTS</div></div>   |                                   |
| <div>PROJECT</div> <div>Basingstoke Road,<br/>Reading,<br/>RG2 0HB</div>                                                                                             |  | <div>CHQ Architects Ltd,<br/>The Mallings, 44 Whitehorse Street<br/>Salisbury, Wiltshire SP2 6DQ<br/>Telephone: (01462) 895110<br/>Email: design@chq-architects.co.uk<br/>www.chq-architects.co.uk</div> <div></div> |                                   |
| <div>DRAWING</div> <div>Site Location Plan</div>   |  | <div>DATE</div> <div>August 2018</div>   | <div>DRAWN</div> <div>JWC</div>   |
| <div>CHQ REFERENCE</div> <div>XXXX</div>   |  | <div>SCALE</div> <div>1:1250@A3</div>   | <div>CHECKED</div> <div>JLS</div> |
| <div>DRAWING NUMBER</div> <div>CHQ.18.15380-PL01</div>   |  |   |                                   |