
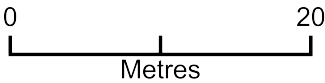


2018.09.PL.111 - Proposed Block Plan

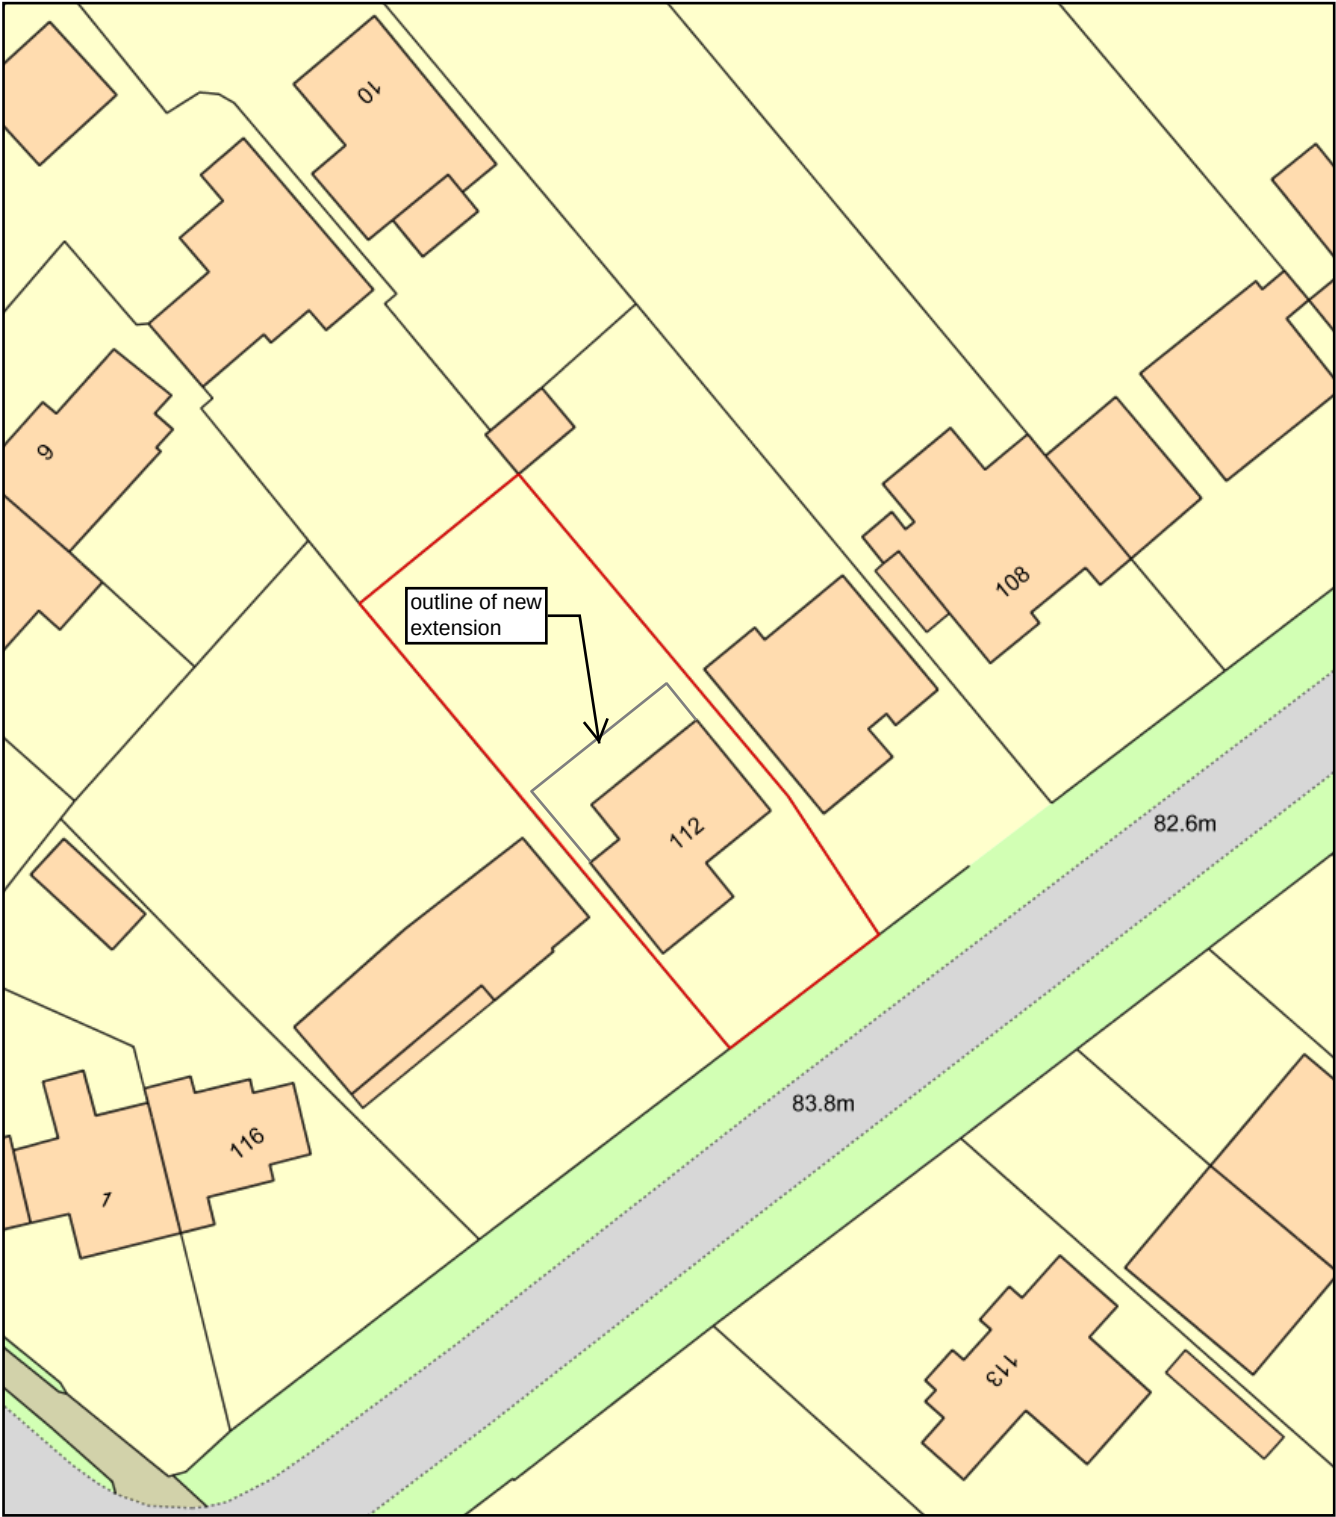

Scale: 1:500 @ A4