



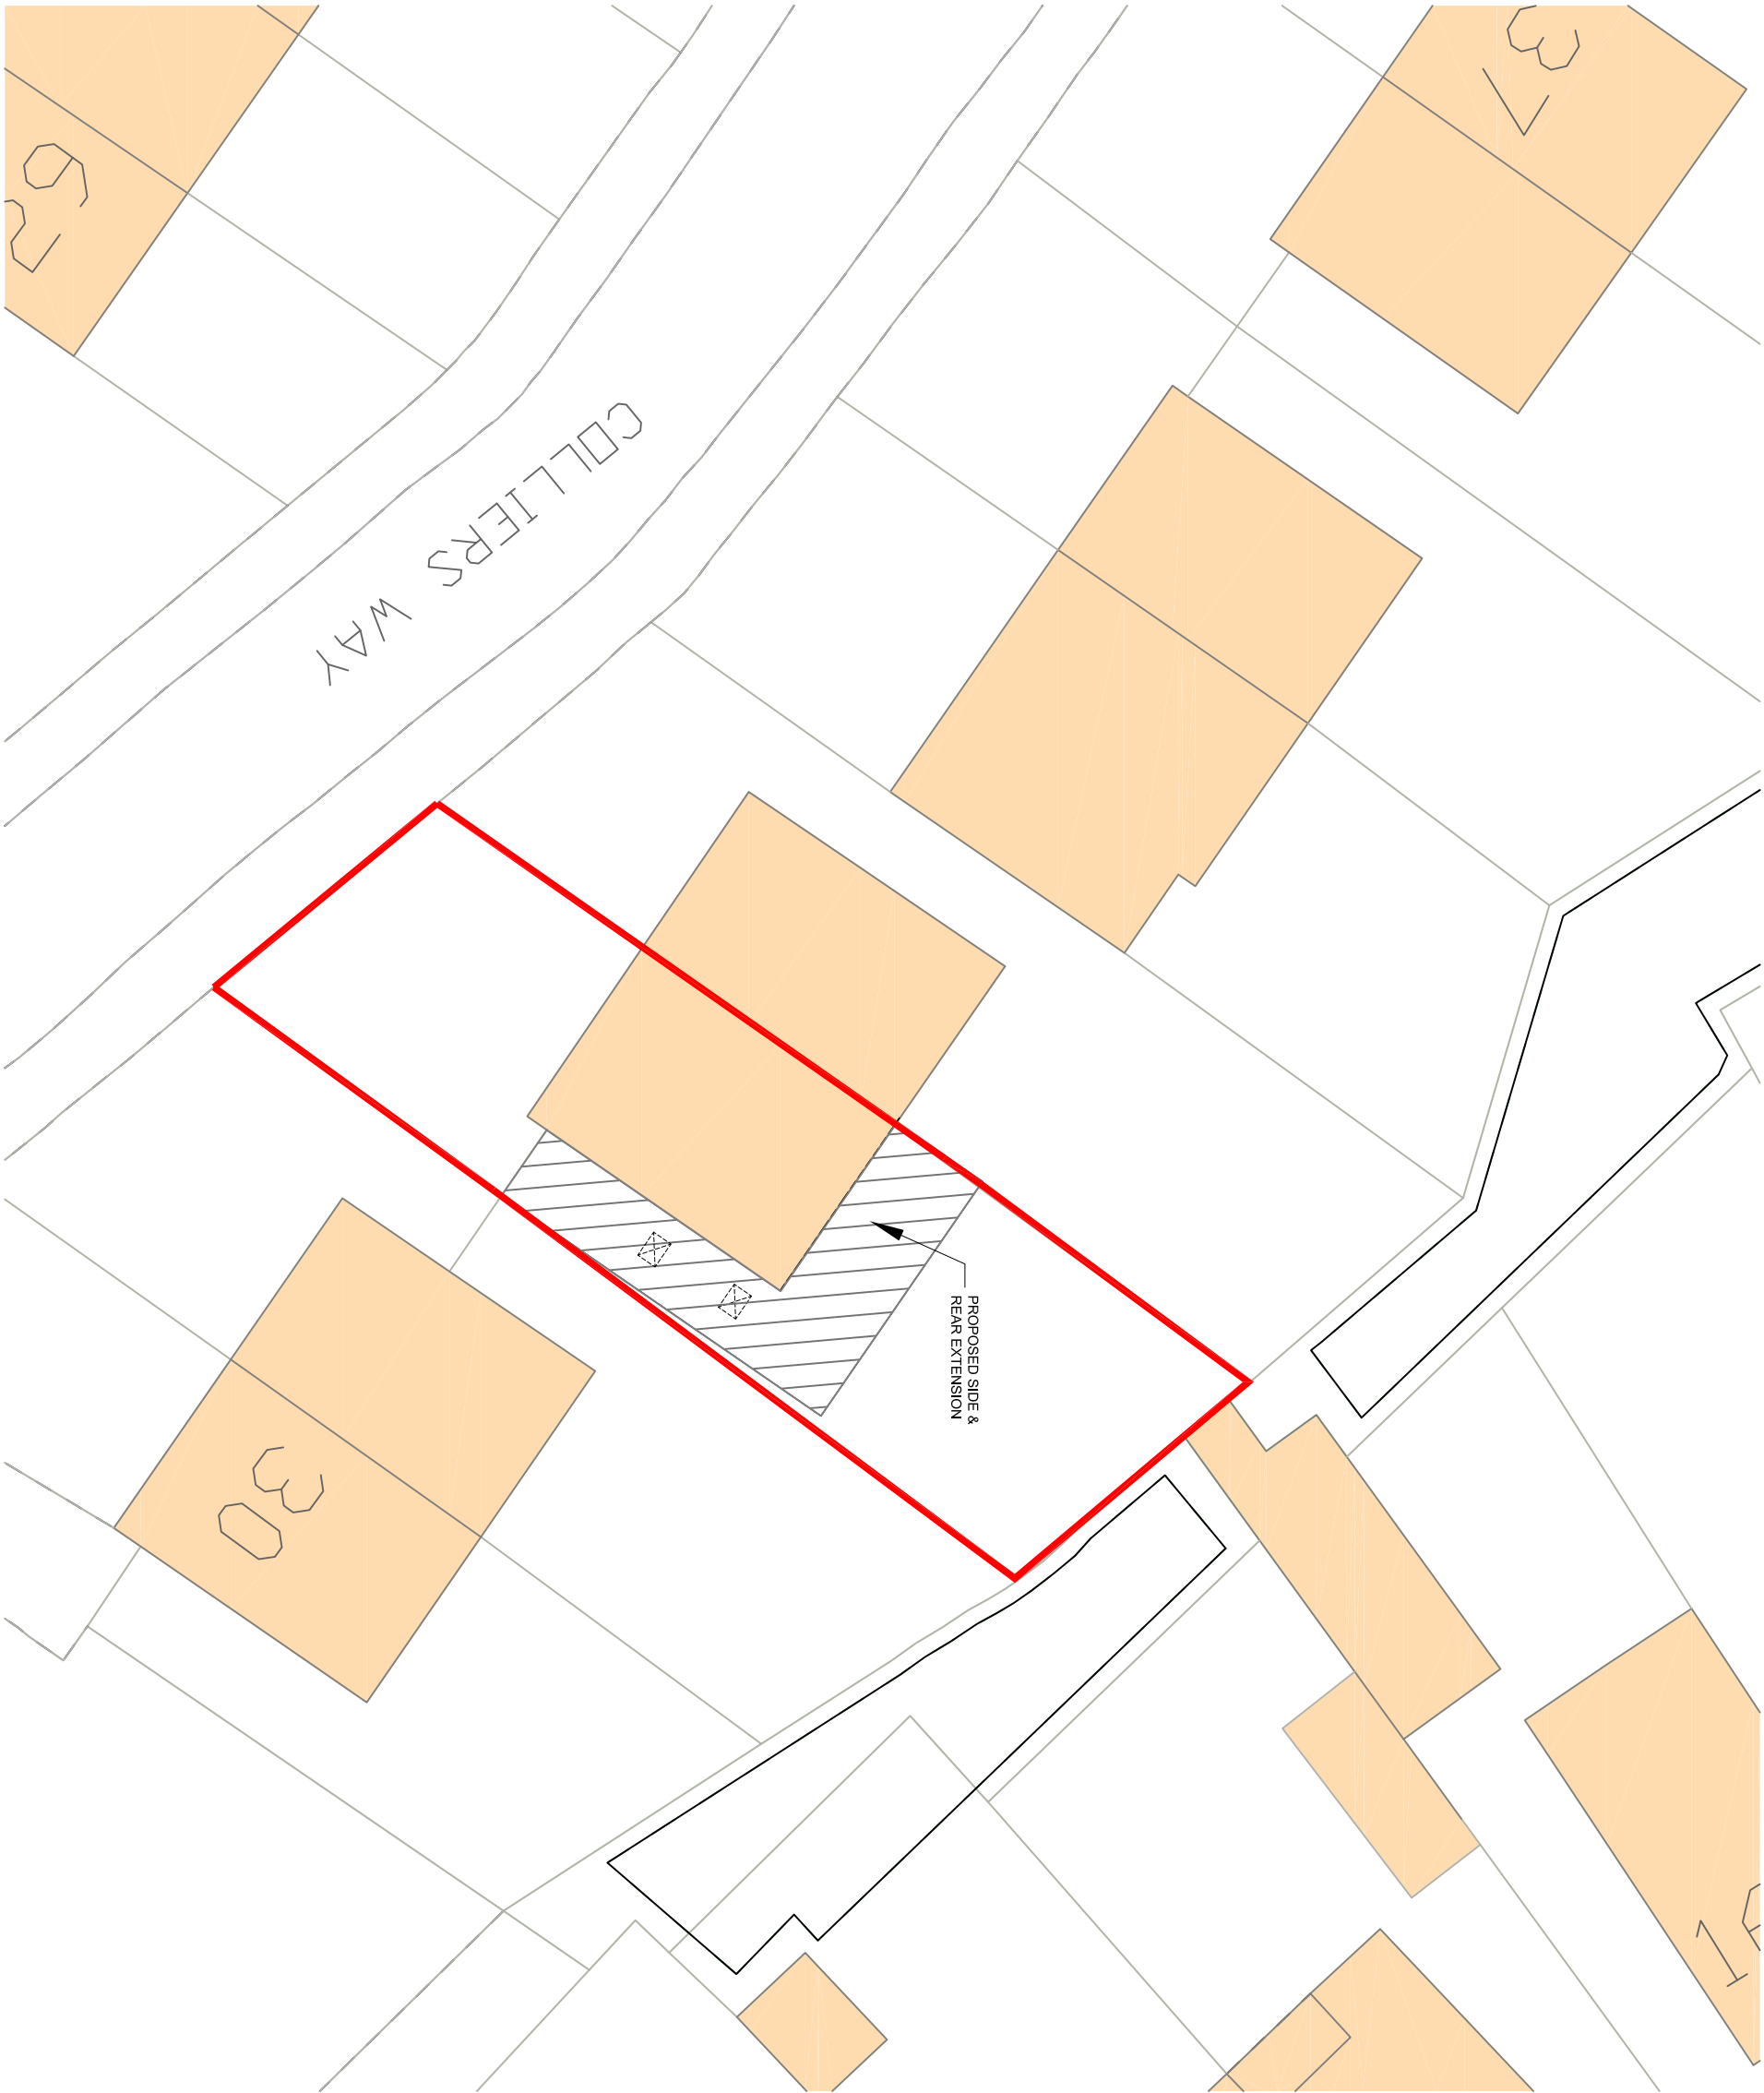

Rev	Revision	Date
A	Scale bar & road names added; Red boundary extended to edge of Colliers Way as per Planning comments.	05.04.18

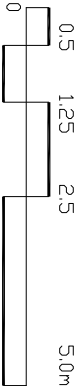

Rev: Date: Details:

MR & MRS KUNDHI

32 COLLIERS WAY
READING
RG30 2QT



Scale:

SITE BLOCK PLAN

1:200 @ A3



Rydan Construction Services Ltd

Project Management & Cost Consultancy

The White Building, Work-Life,
33 Kings Road, Reading, Berkshire, RG1 3AR
Tel: 0118 440 3114
Email: info@rydanconstructionservices.co.uk

Drawn by:	Checked by:	Job No:	Drawing No:
MAR 2018	AK	01	5-P-A

Site Block Plan
Scale 1:200