


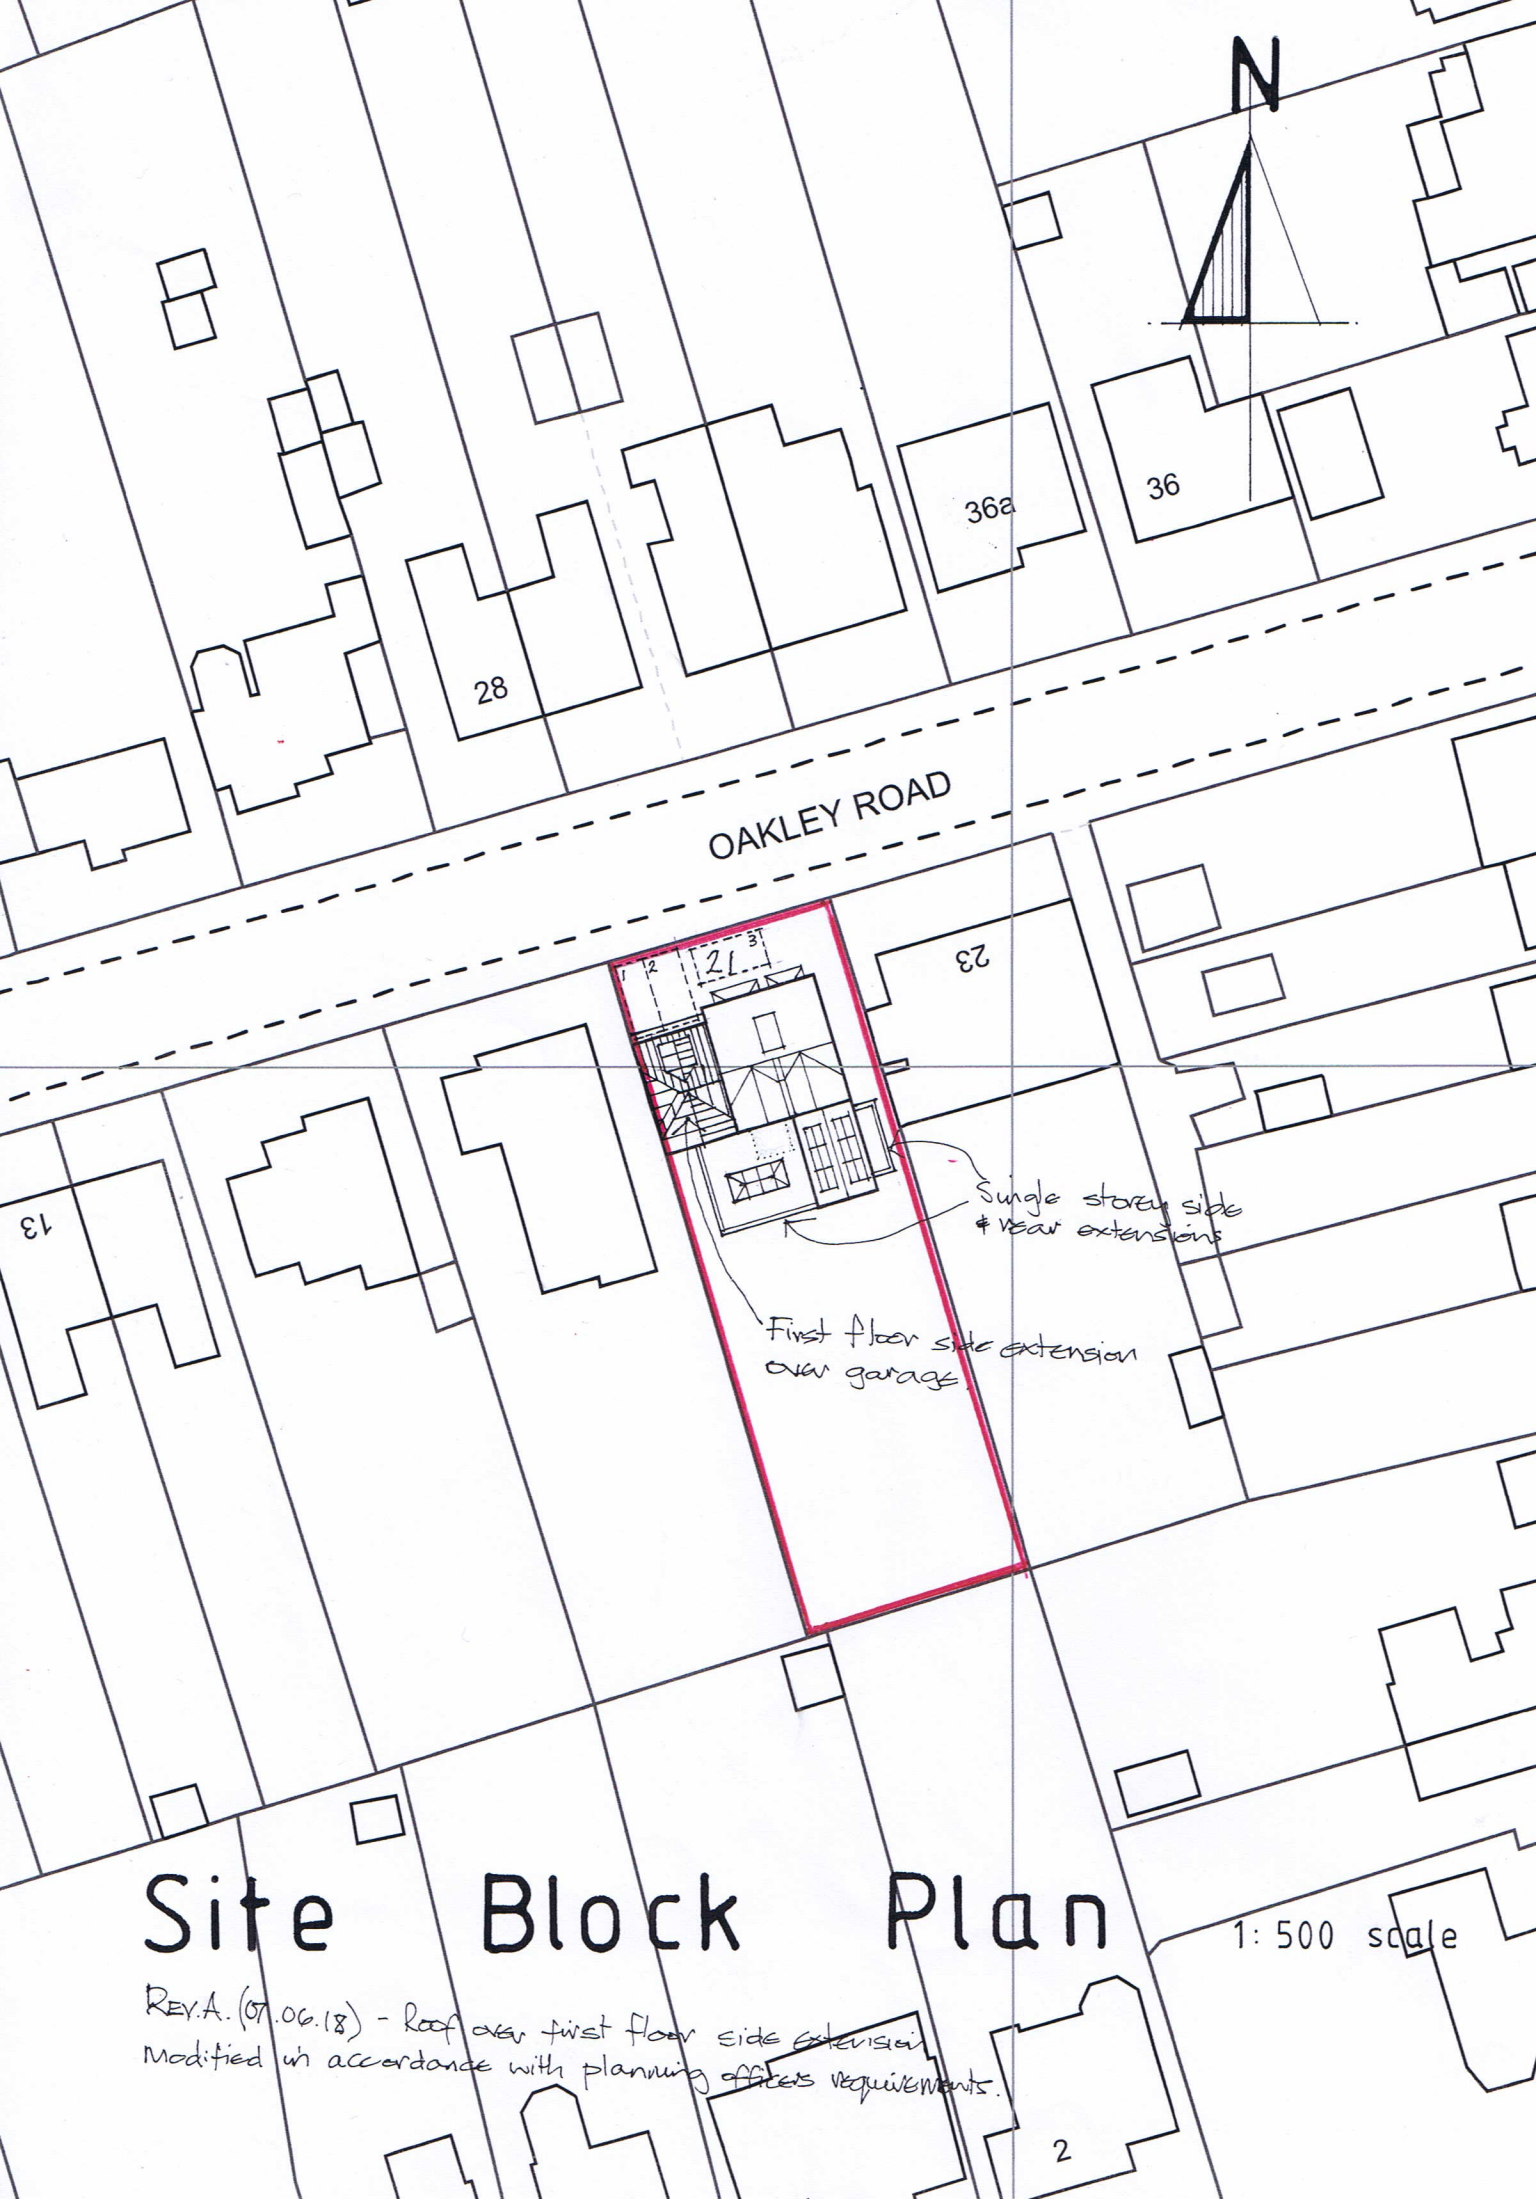

N

OAKLEY ROAD

36a

36

28

23

13

1: 500 scale

Site Block Plan

REV.A. (07.06.18) - Roof over first floor side extension
Modified in accordance with planning officers requirements.

2