


Current
Site plan 1:100

Flat A, 6, Bath Road
Reading RG1 6NB

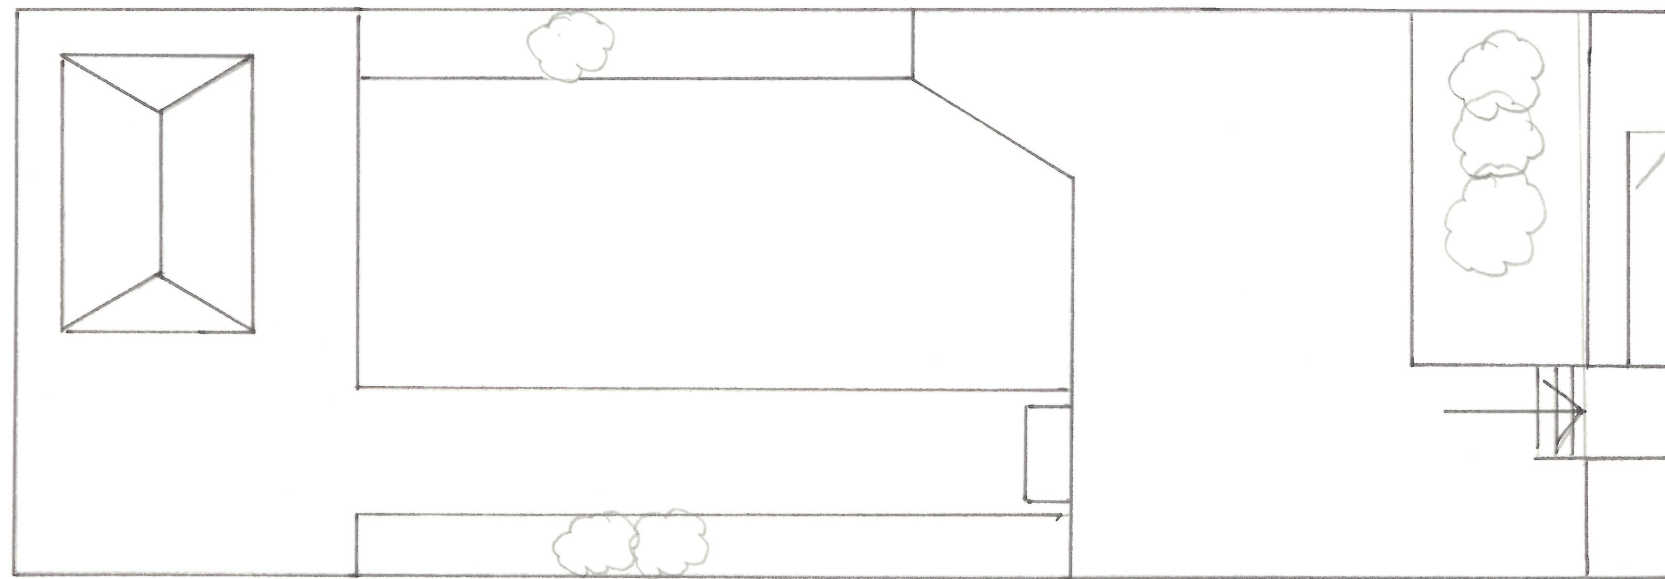

1:100 - Site plan

0 1 2 3 4 5m

