


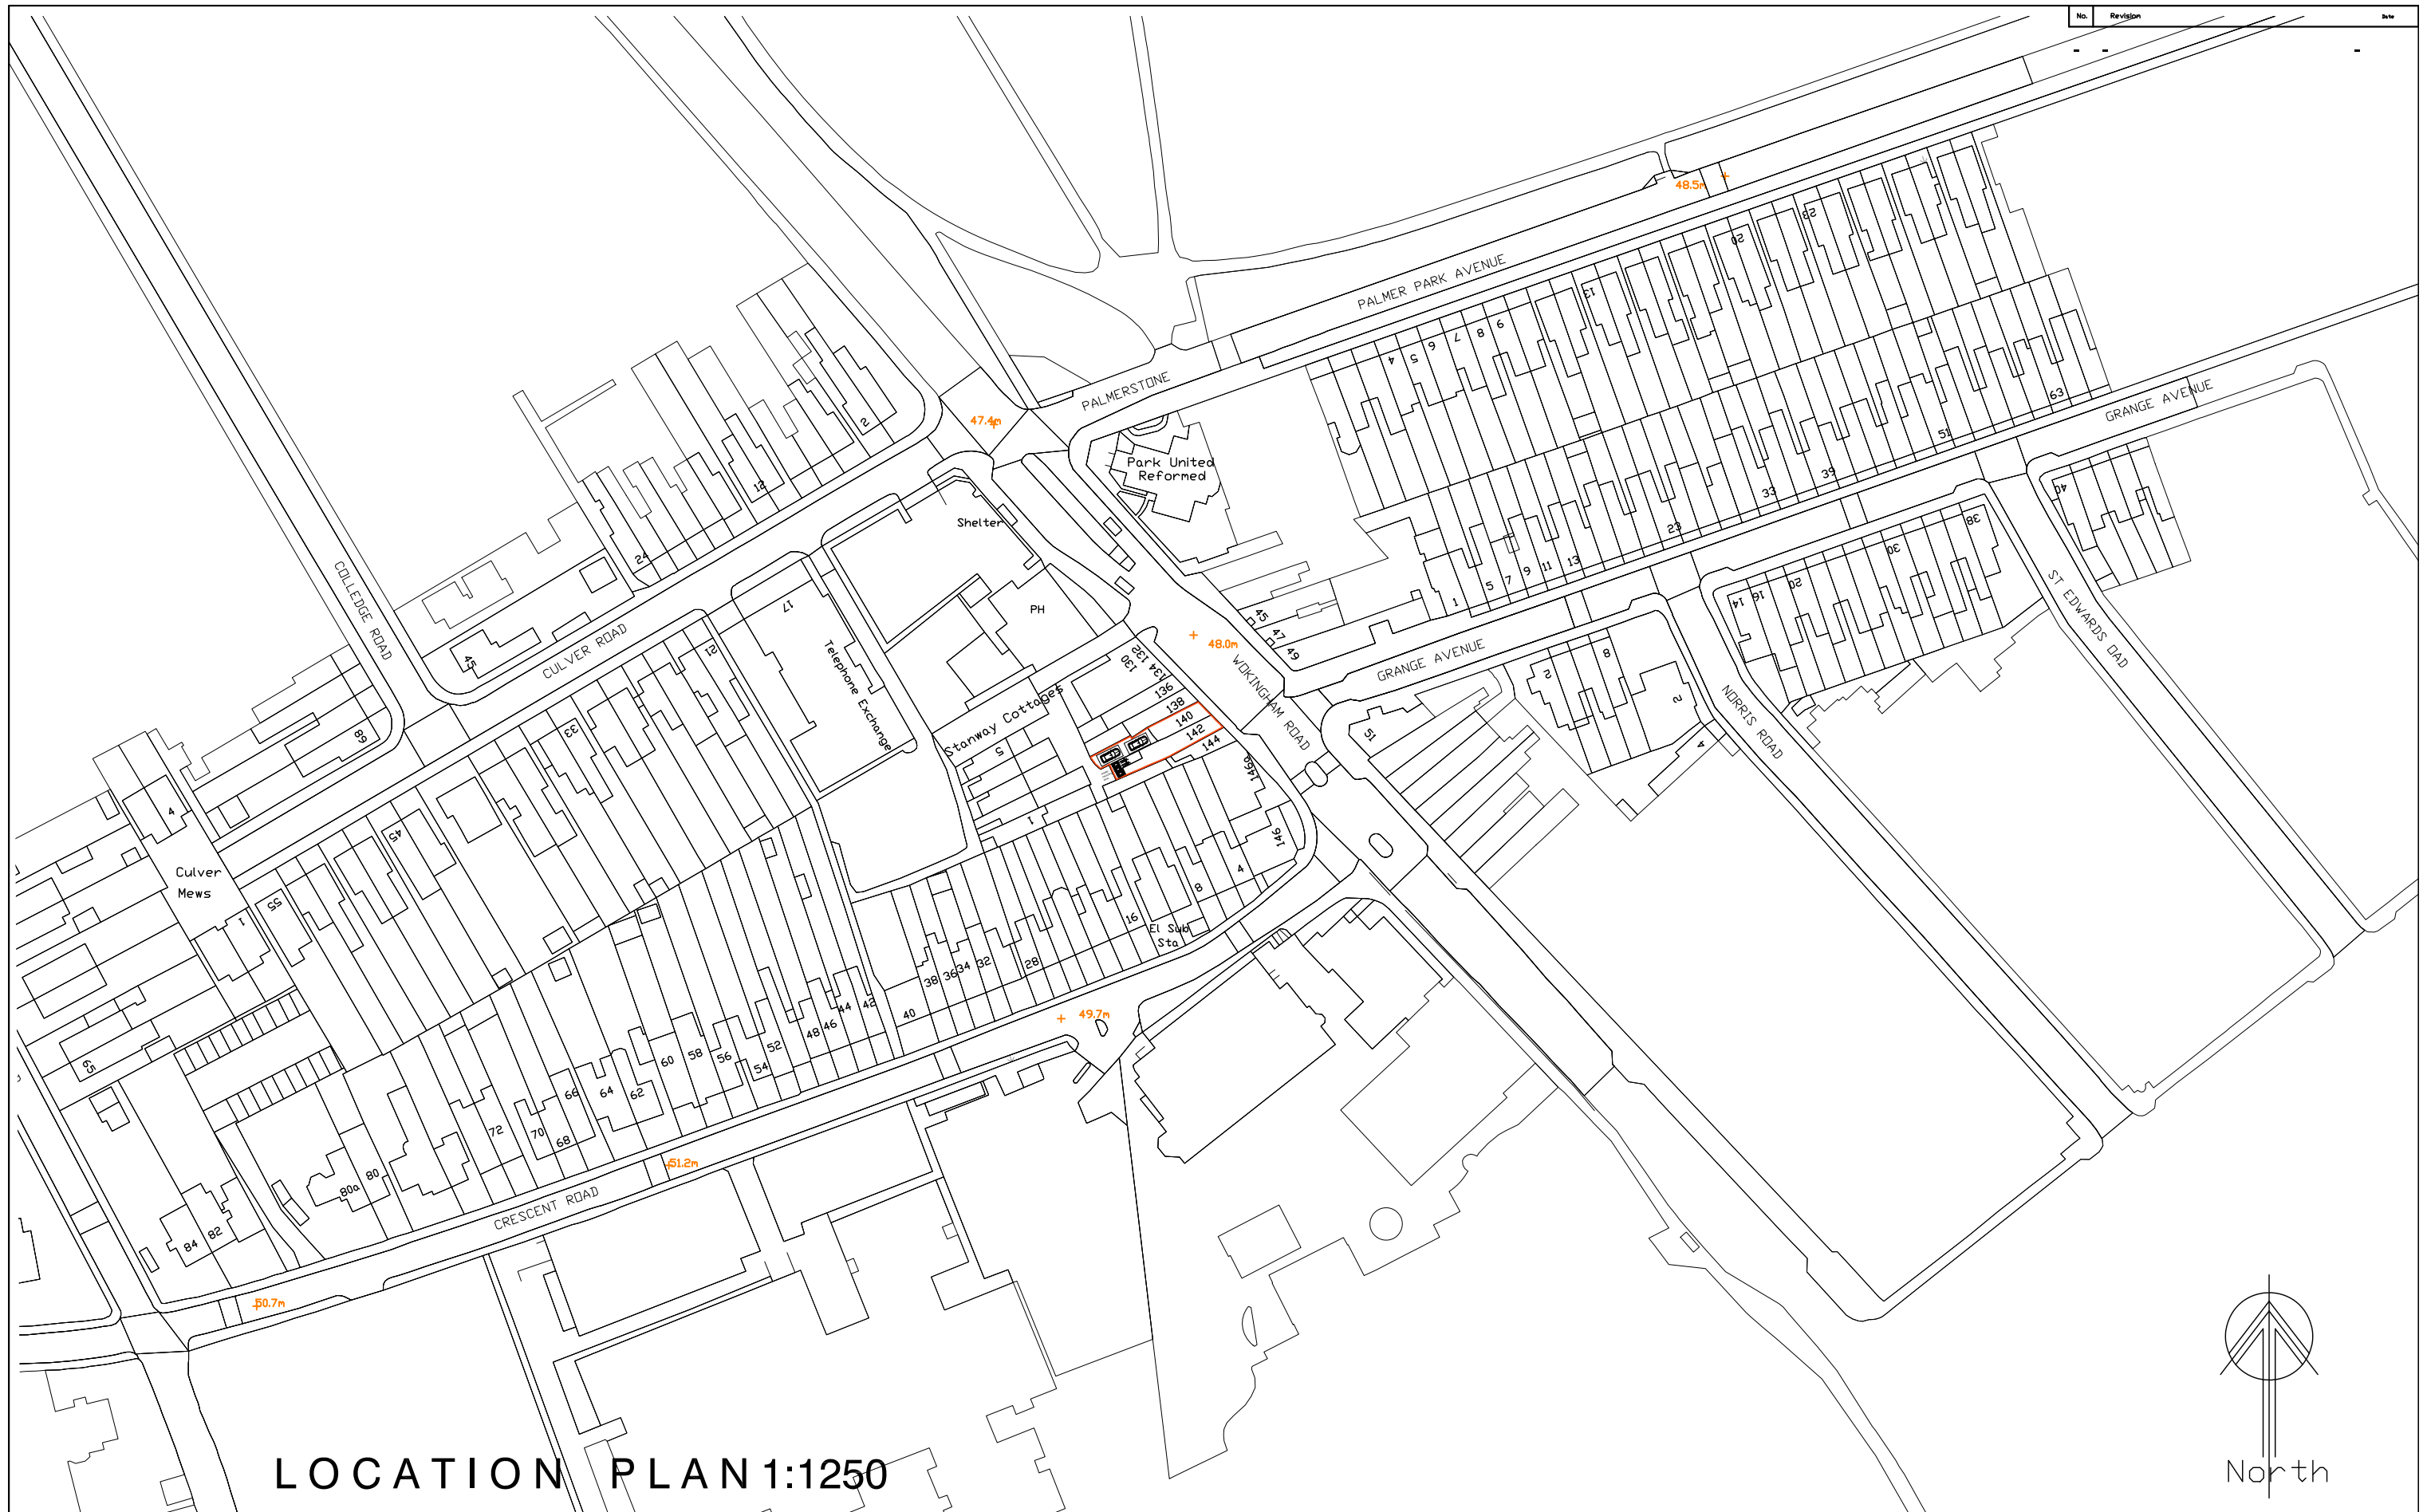

LOCATION PLAN 1:1250



RAMMURTI DESIGN LTD
 ARCHITECTURAL & PLANNING SERVICES
 268 TILEHURST ROAD, READING RG30 2NE
 TEL/FAX: 01189510628 MOB: 07799883574



Proposed Change of Use from A1 Sandwich Bar, A2 Estate Agents to Single use A3 Restaurant at 140 & 142 Wokingham Road, Earley, RG6 1JL	SITE LOCATION PLAN Scale: as shown Date: May 2019 WR:P2 Rev -
---	---