


OS MasterMap 1250/2500/10000 scale
Thursday, January 17, 2019, ID: CM-00770919
www.centremapslive.co.uk

1:1250 scale print at A4, Centre: 472669 E, 174263 N

©Crown Copyright Ordnance Survey. Licence no. 100019980

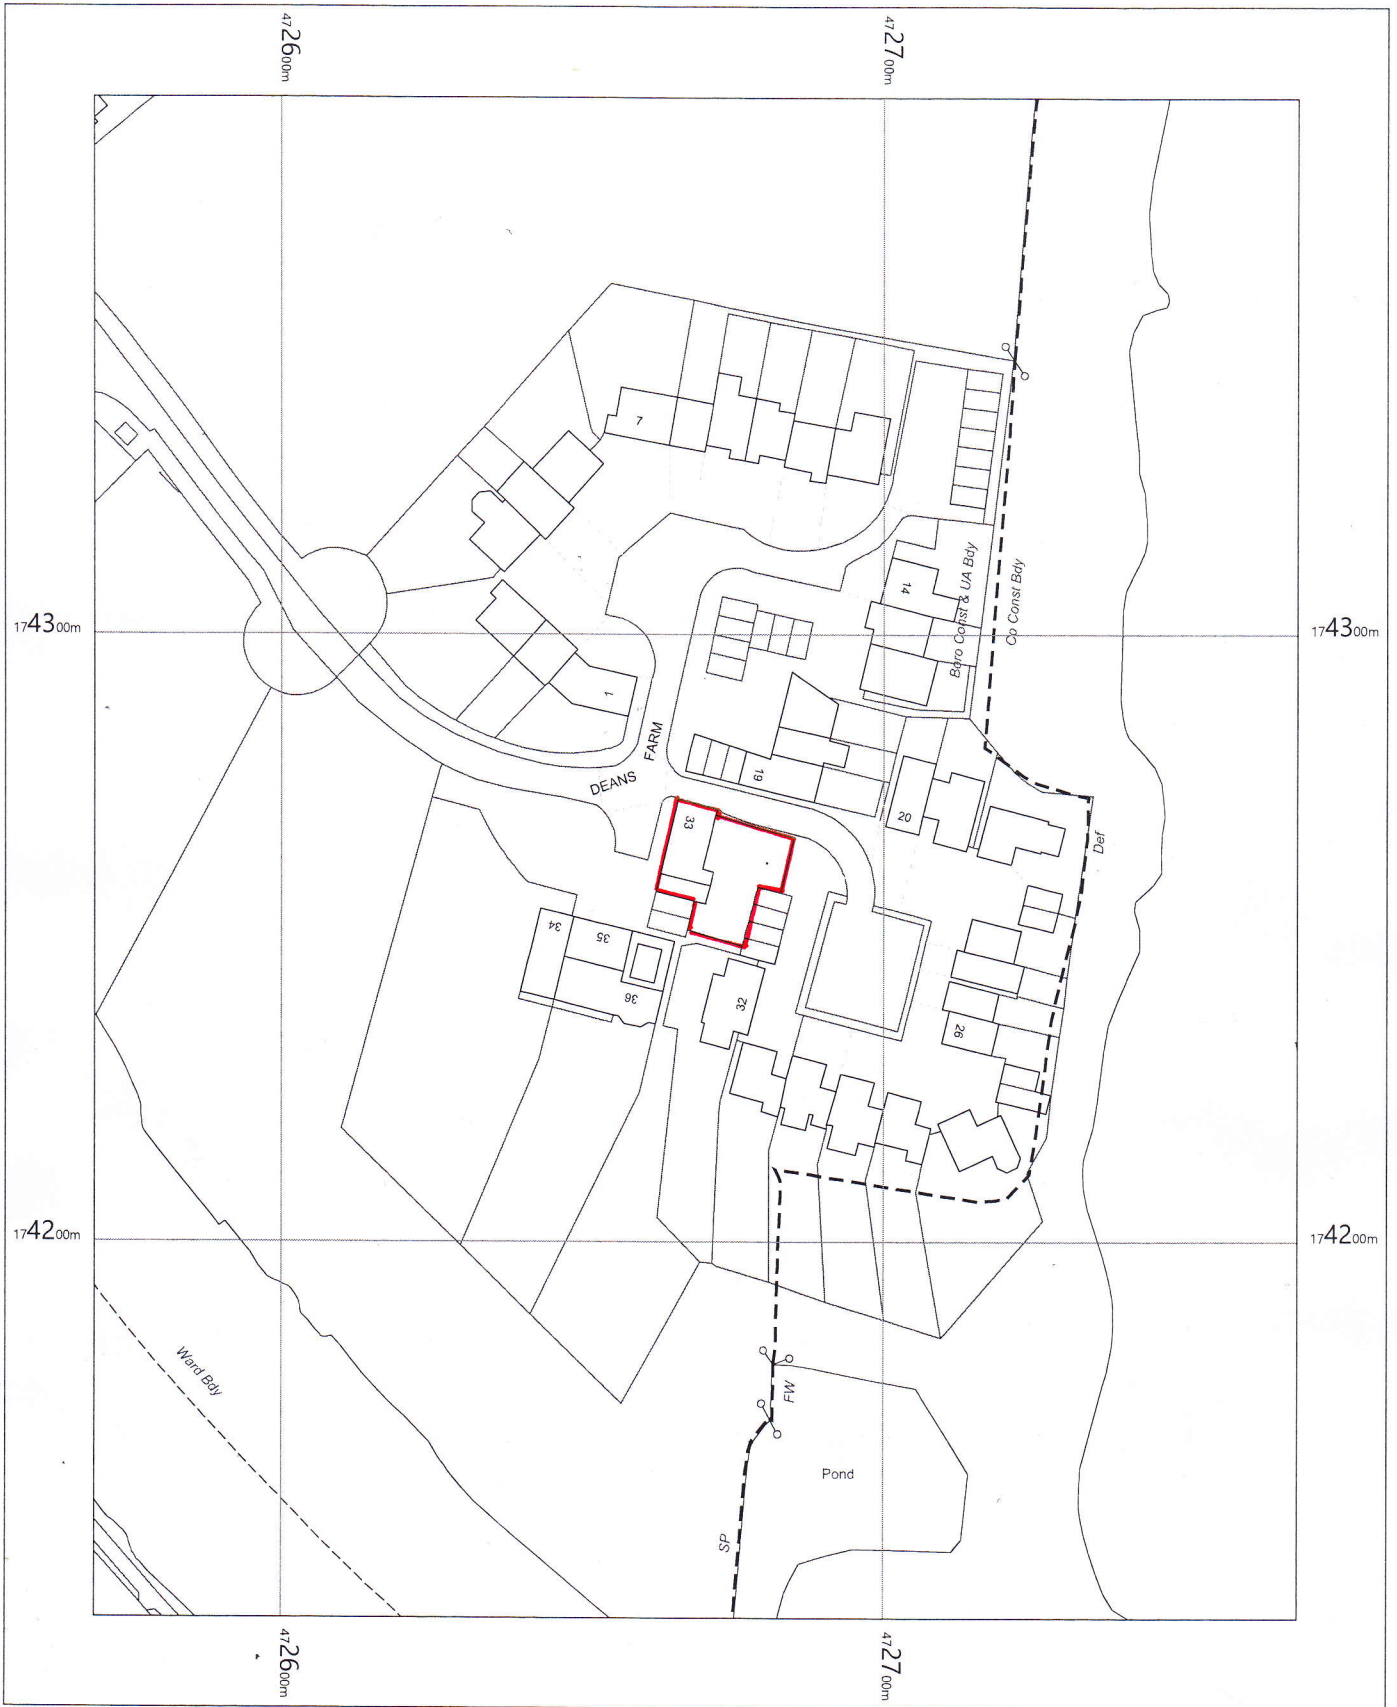