


SITE LOCATION

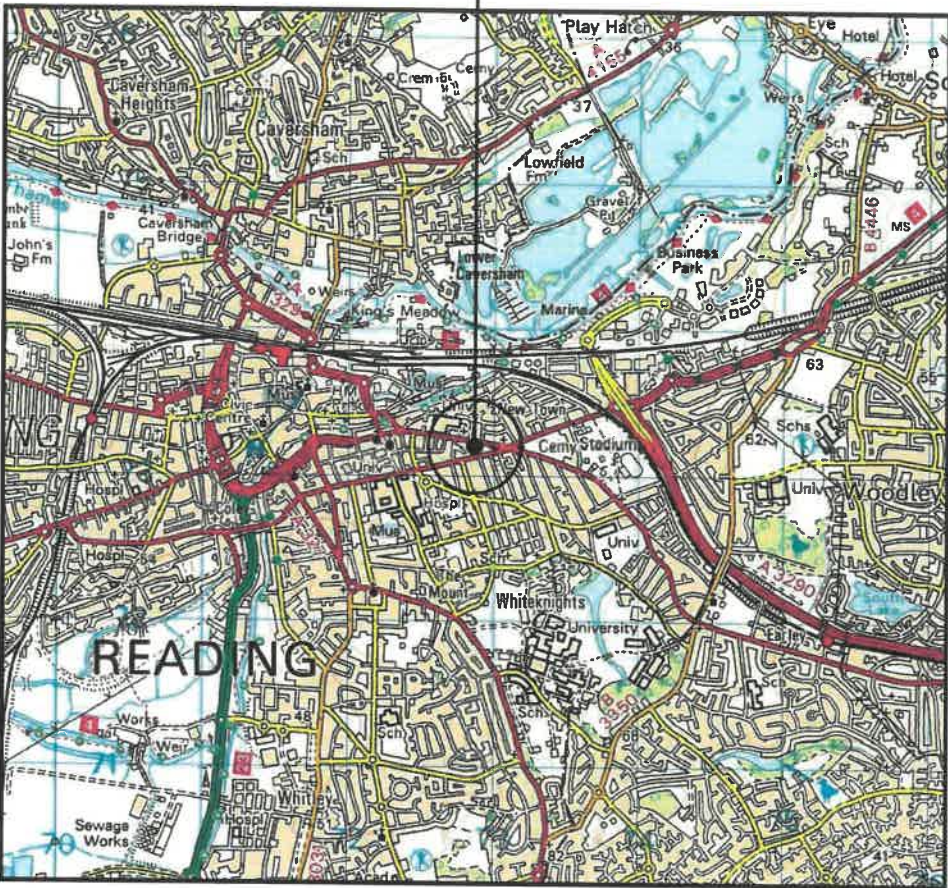

0 1km 2km
Scale

SITE LOCATION


(Scale 1:50000)
Ordnance Survey map extract
based upon Landranger map series
with the permission of the controller of
Her Majesty's Stationary Office
Mono Consultants Limited licence no. ES100017753
Crown Copyright



SITE PHOTOGRAPH



SITE LOCATION

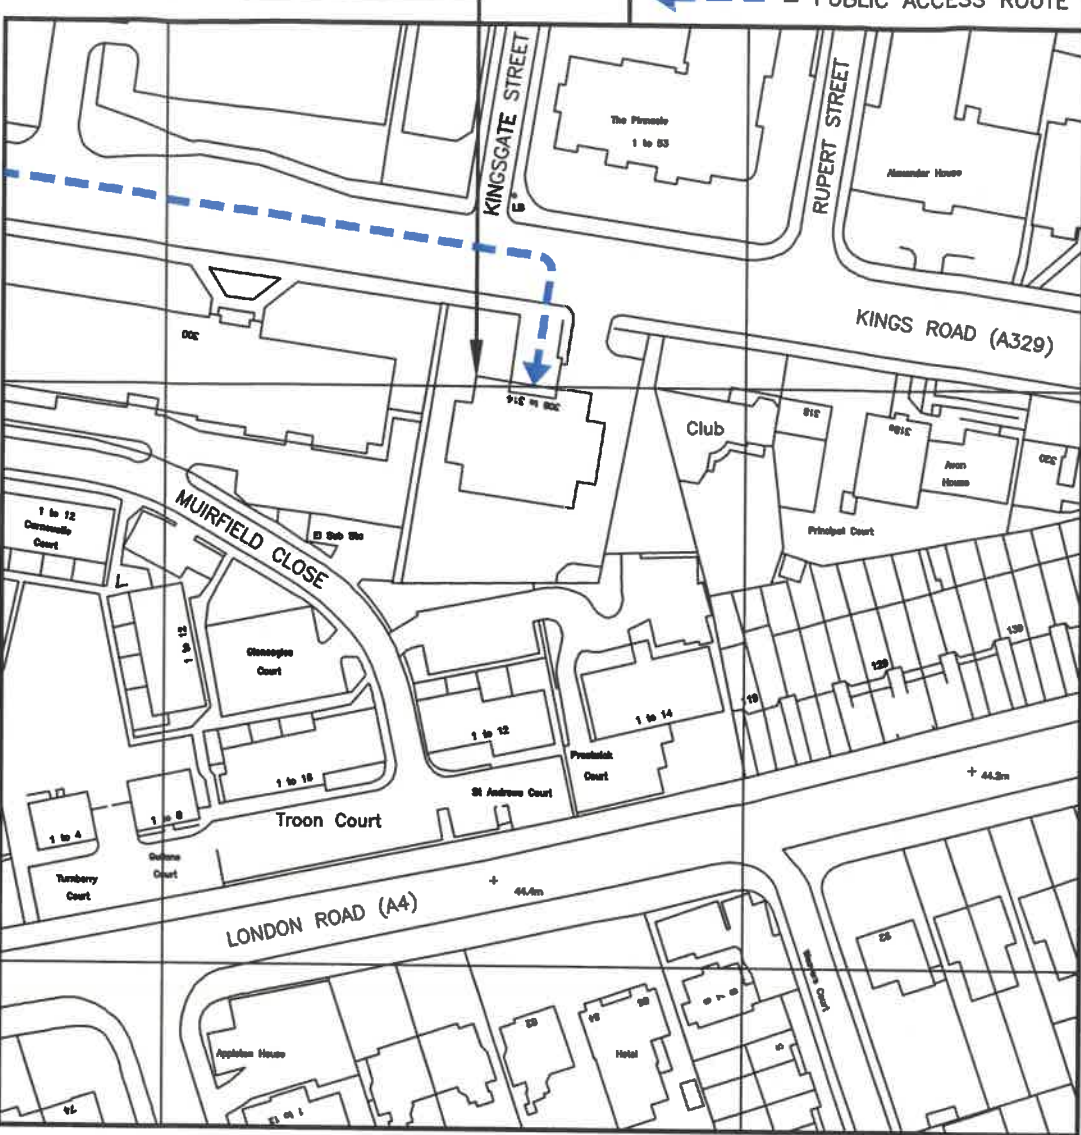

1732.00

1731.00

4728.00

4729.00

DETAILED SITE LOCATION

(Scale 1:1250)
Based upon Ordnance Survey map extract
with the permission of the Controller of
Her Majesty's Stationary Office.
Crown copyright.
Mono Consultants Limited licence no. ES100017753
Promap licence no. A152065A0001

50 0 50 100 150
ORIGINAL SCALE AT A3 - 1:1250 ALL DIMENSIONS IN METRES

These drawings comply with STANDARD Telefonica/Vodafone ICNIRP design guidelines.
Designed in accordance with CTIL Beacon documents: SDN0008 & SDN0009 'ICNIRP Compliance Summary'

ALL DIMENSIONS ARE IN mm UNLESS NOTED OTHERWISE

N.G.R E: 472863 N: 173191

CONCESSION REQUIRED NO

DIRECTIONS TO SITE

EXIT THE M4 AT JUNCTION 11, AND AT
ROUNDAABOUT, TAKE THE A33 (BASINGSTOKE
ROAD) TOWARDS READING AND FOLLOW FOR
2.8 MILES. TAKE SLIGHT RIGHT ONTO A329
(SIGNPOSTED M4 EAST/A329(M)) AND FOLLOW
FOR 0.7 MILES. TURN RIGHT ONTO
WATLINGTON STREET (A329). CONTINUE TO
FOLLOW FOR 0.4 MILES. ROAD NAME
CHANGES TO KINGS ROAD. CONTINUE PAST
THE TECHNICAL COLLEGE ON THE LEFT HAND
SIDE AND 308-314 KINGS ROAD CAN BE
SEEN ON THE RIGHT HAND SIDE, TURN RIGHT
JUST AFTER THE BUILDING, DOWN THE RAMP
INTO THE BUILDING CARPARK.

A Issued for Approval DJF JTP 18.06.19
REV MODIFICATION BY CH DATE

ERICSSON
mono #
MONO CONSULTANTS LIMITED
No. 58 Cygnal Court
Timothy's Bridge Road
Stratford-upon-Avon
Warwickshire
CV37 9NW
t. 44 (0)1789 206500
f. 44 (0)1789 206529
www.monoconsultants.com

vodafone
CORNERSTONE - BEACON

Cell Name Opt.
308-314 KINGS ROAD B

Cell ID No
CTIL TEF VF
126938 N/A 23401_39

Site Address / Contact Details
308-314 KINGS ROAD
READING
BERKSHIRE
RG1 4HP

Drawing Title: SITE LOCATION MAPS

Purpose of Issue: PLANNING Dwg. Rev.

Drawing Number: 100 A

Surveyed By: NC Original Sheet Size: A3 Pack Issue:

Drawn: DJF Date: 18.06.19 Checked: JTP Date: 18.06.19 B