


NOTES

For use in the precise named location only.

Copyright reserved by Pitch Architects Limited

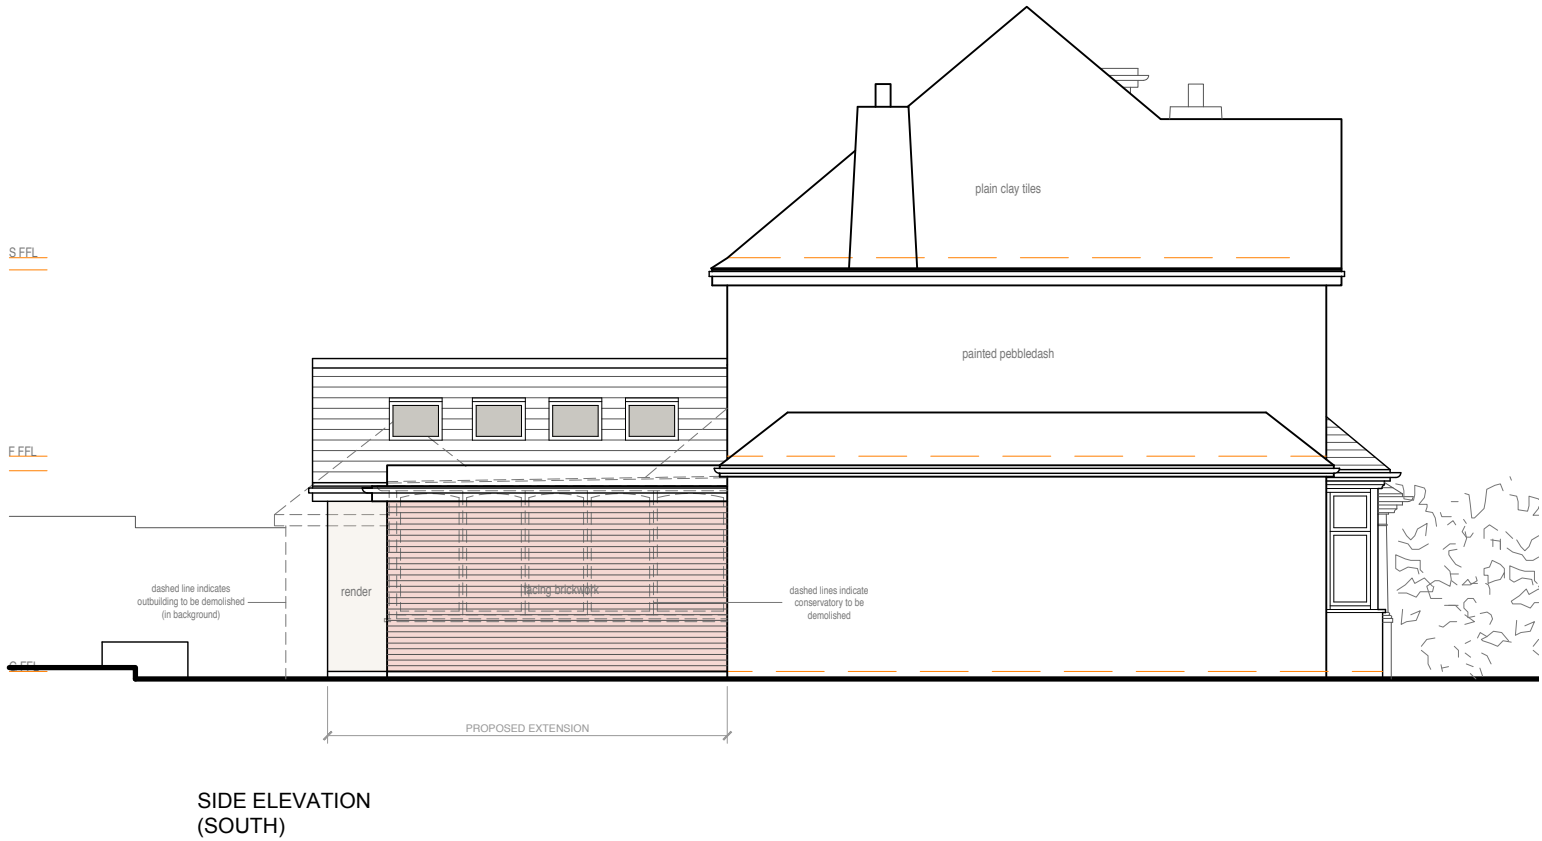

Scale Bar (1:100)



Rev - Date - Revision -

pitch.
ARCHITECTS

a. 1 Chiltern Court,
37 St.Peter's Avenue,
Caversham,
Reading,
RG4 7DH
t. 0118 948 4618
e. info@pitcharchitects.co.uk
w. www.pitcharchitects.co.uk

Project Title
**Proposed Alterations
to
65 Kidmore Road,
Caversham,
RG4 7LZ**
Client Name
Mr & Mrs Coulter

Drawing Title
Proposed Elevations
Drawing Scale
1:100 @ A3
Date
Feb '19
Status
Planning
Drawn/checked
KM/KM
Drawing Ref
18010 - DD - 005 -
Rev

© Pitch Architects Limited