




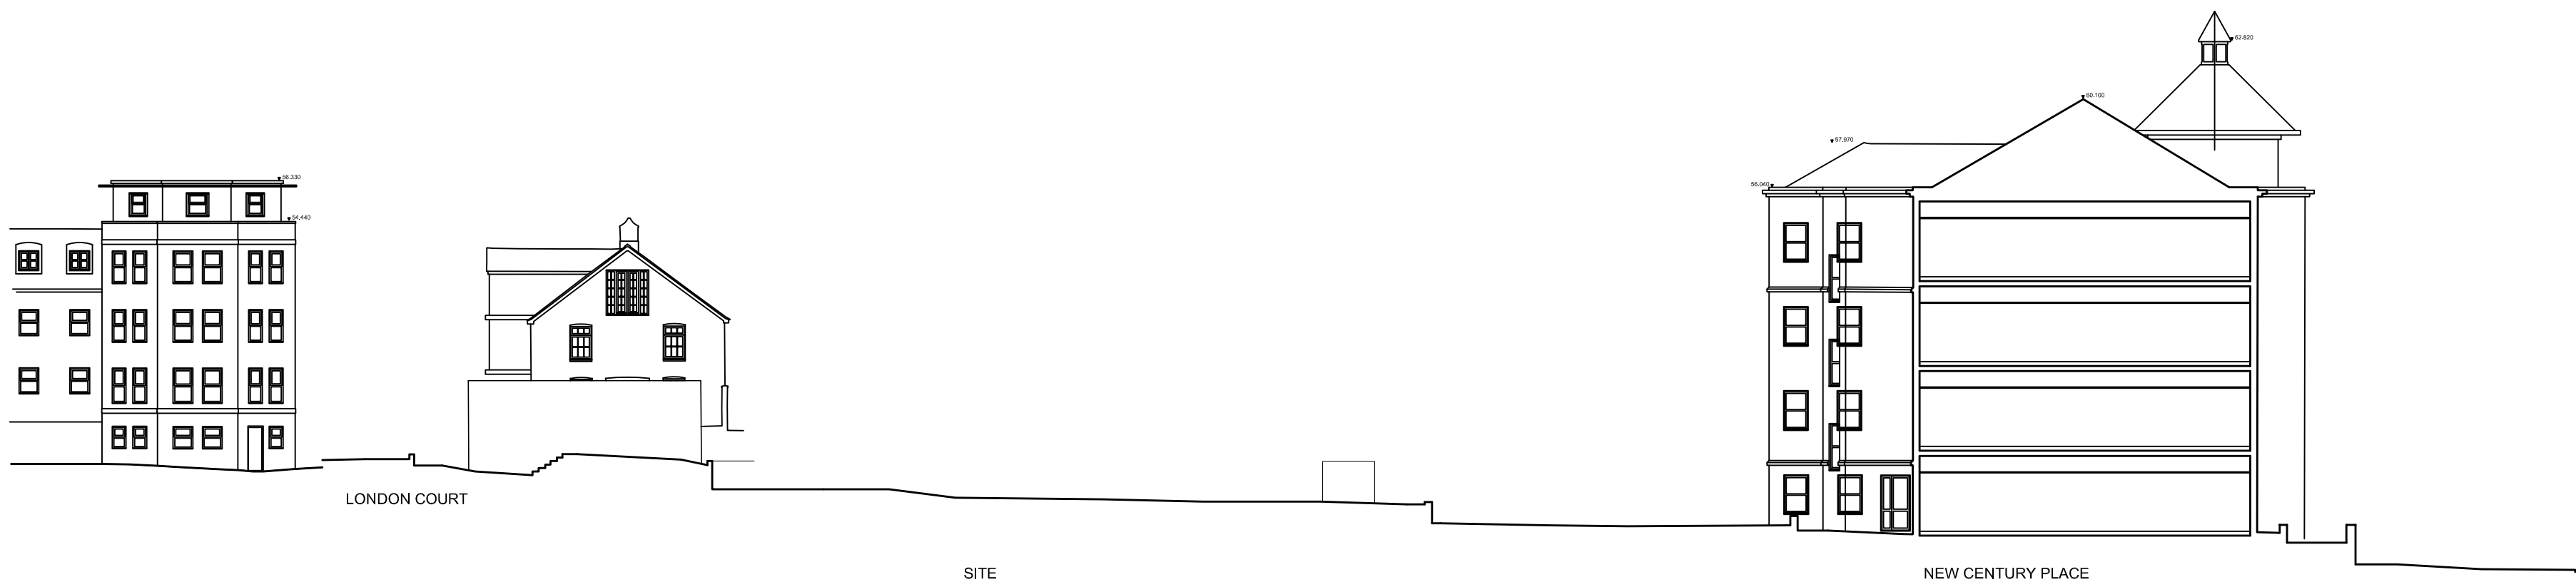

16033 3005/01
EXISTING SITE SECTION A
1:250

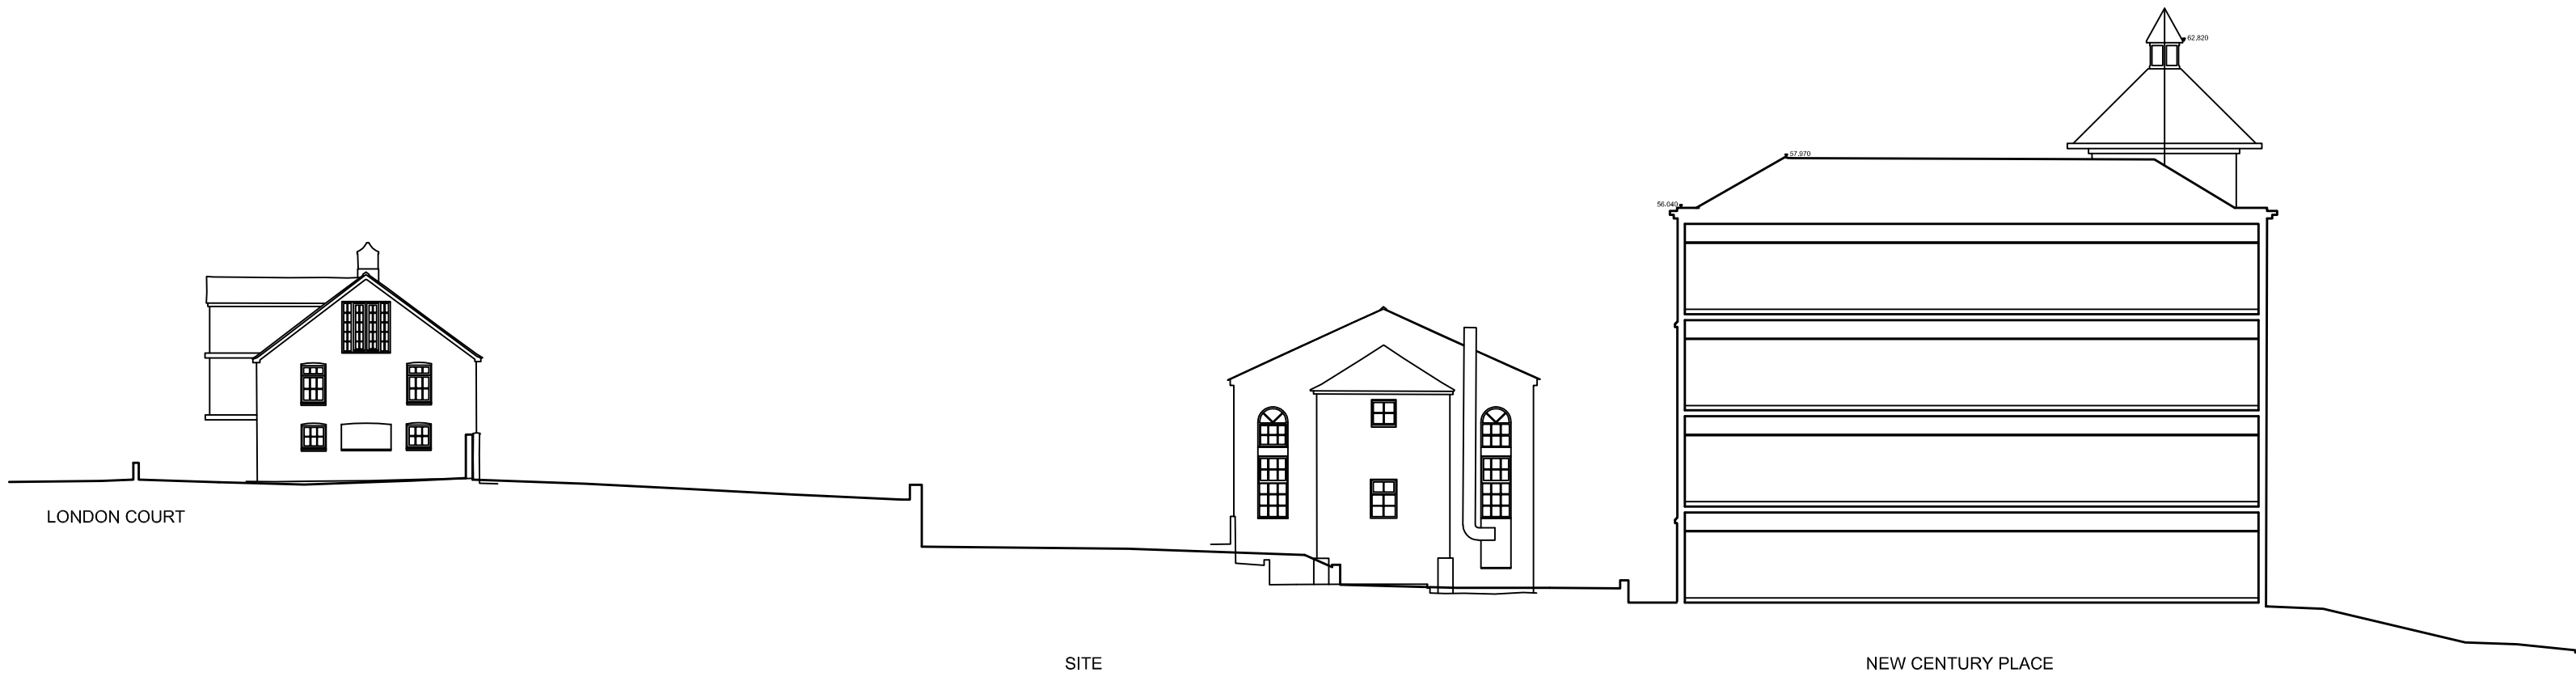


16033 3005/02
EXISTING SITE SECTION B
1:250

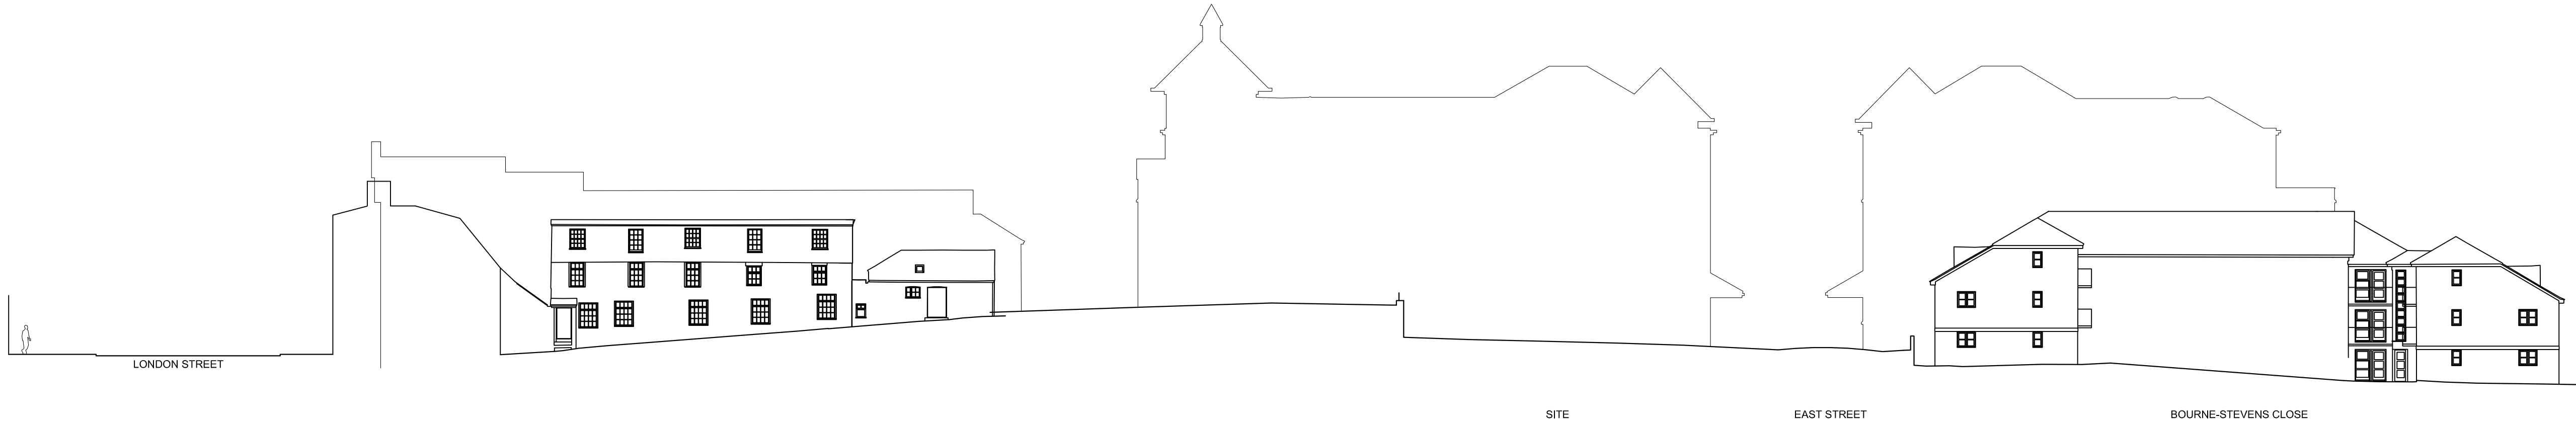

16033 3005/03
EXISTING SITE SECTION C
1:250



16033 3005/04
EXISTING SITE SECTION D
1:250

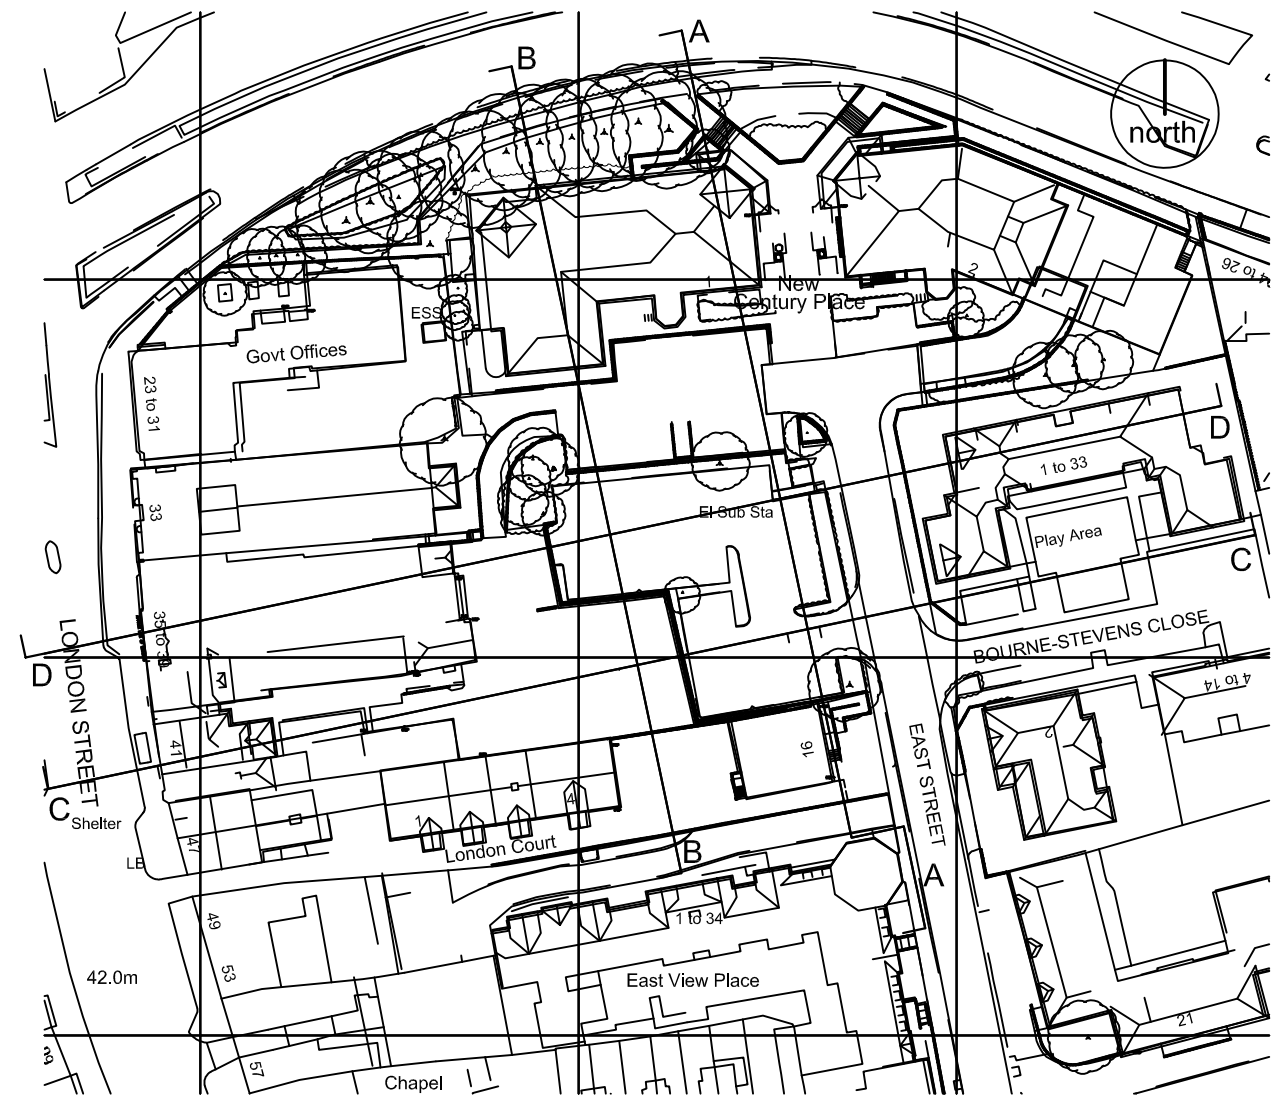

16033 3005/05
EXISTING SITE SECTION LINES
1:1000

- GENERAL NOTES
1. This drawing is copyright and must not be reproduced without the consent of Greenwell Design Ltd.
 2. All dimensions are in millimeters unless otherwise noted.
 3. Do not scale from this drawing - if in doubt ask.
 4. All dimensions to be checked on site prior to commencement of work or preparation of shop/ fabrication drawings.
 5. The contractor shall report any discrepancies in information in writing to the design team at the earliest opportunity.
 6. This drawing is to be read in conjunction with the following relevant information:
i) All architects, structural and service engineer's drawings and specifications.
ii) All CDM information including designers risk assessments.

revision	notes	status	date	author	reviewer
-	PLANNING APPLICATION ISSUE	P	2017.01.02	PMc	MB

greenwell design

architecture
interiors
urban design
masterplanning
graphic design
conservation

Studio 2, Riverside Centre, Frankland Lane, Durham, DH1 5TA
t: (0191) 447 1775
www.greenwelldesign.co.uk

Project **East Street, Reading**

Drawing **EXISTING SITE SECTIONS
A, B, C & D**

Scale 1:250 / 1000	Job no. 16033	dwg no. 3005	Rev : -
at size A1	Status Preliminary		

Do not scale. This drawing is copyright