




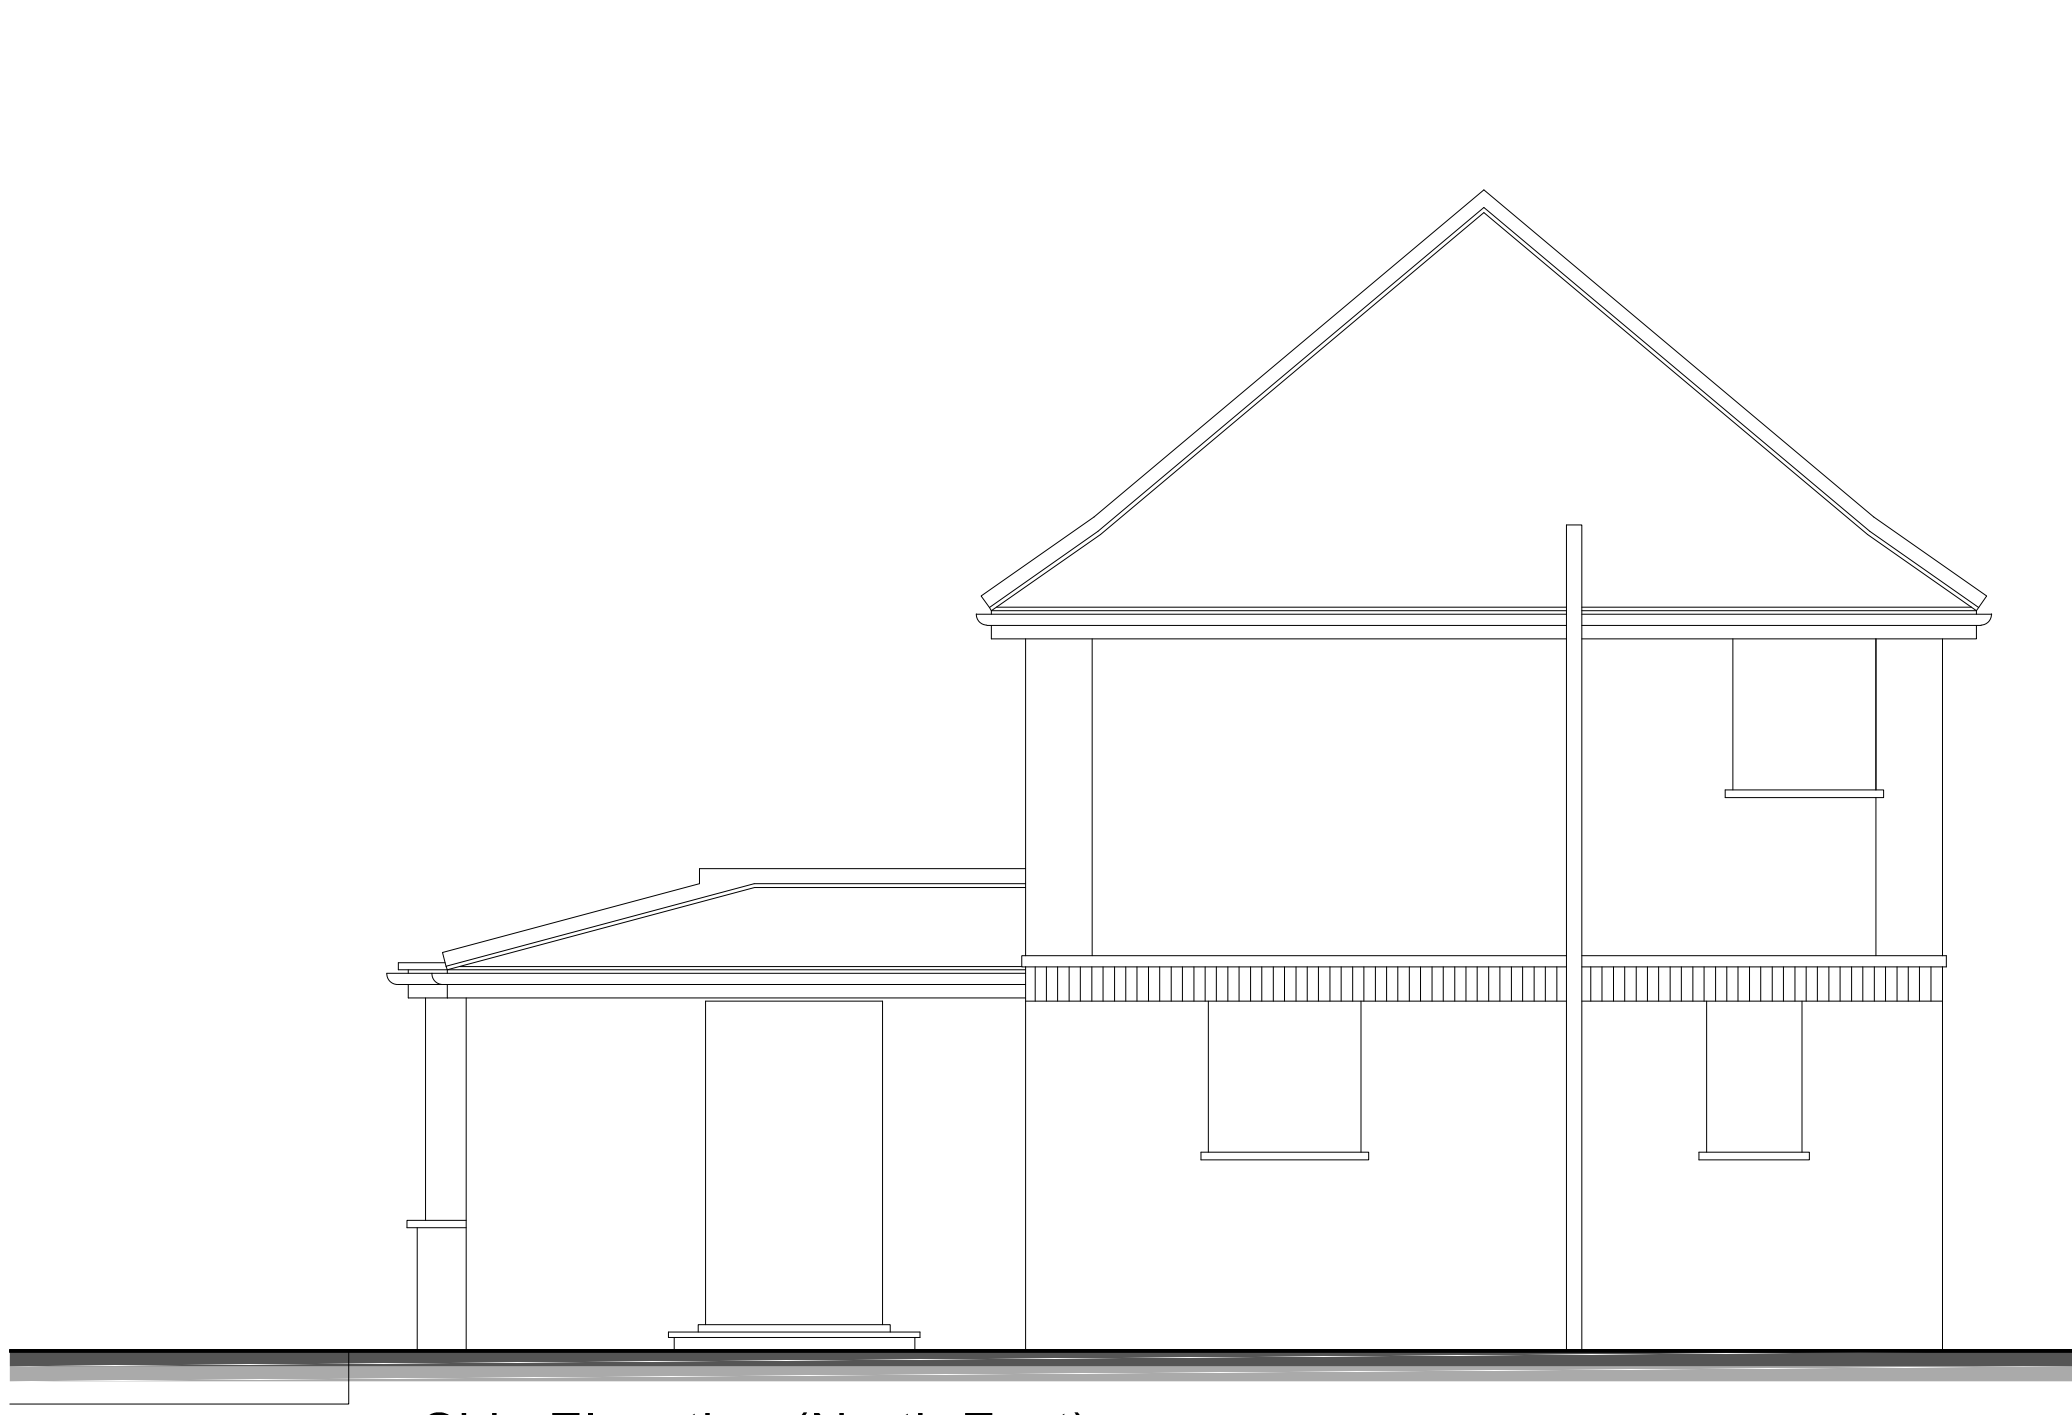


Side Elevation (North East) 1:50 Scale

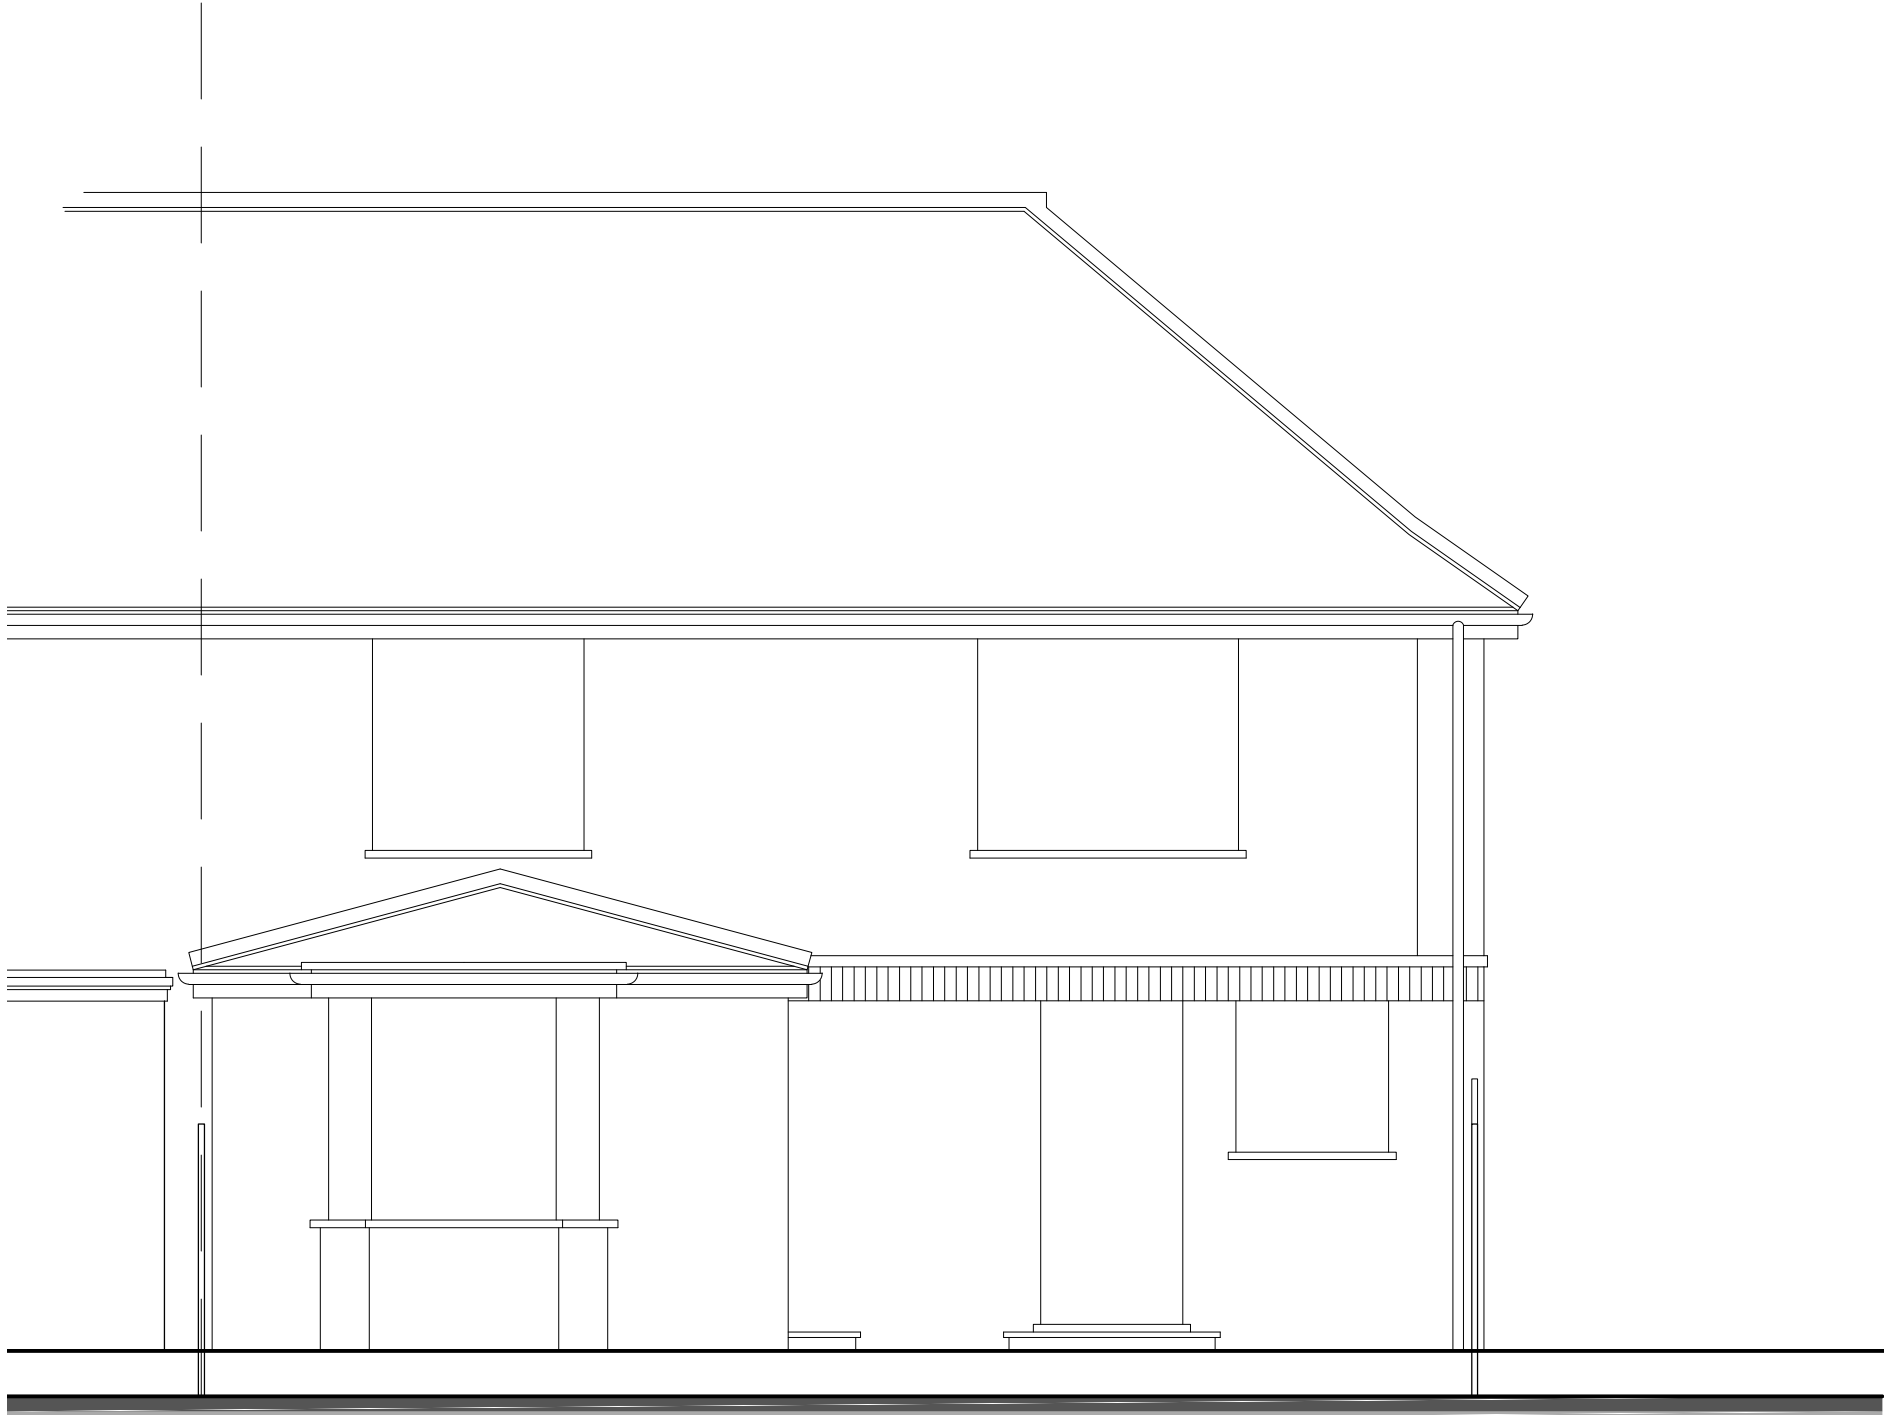


Rear Elevation (South East) 1:50 Scale

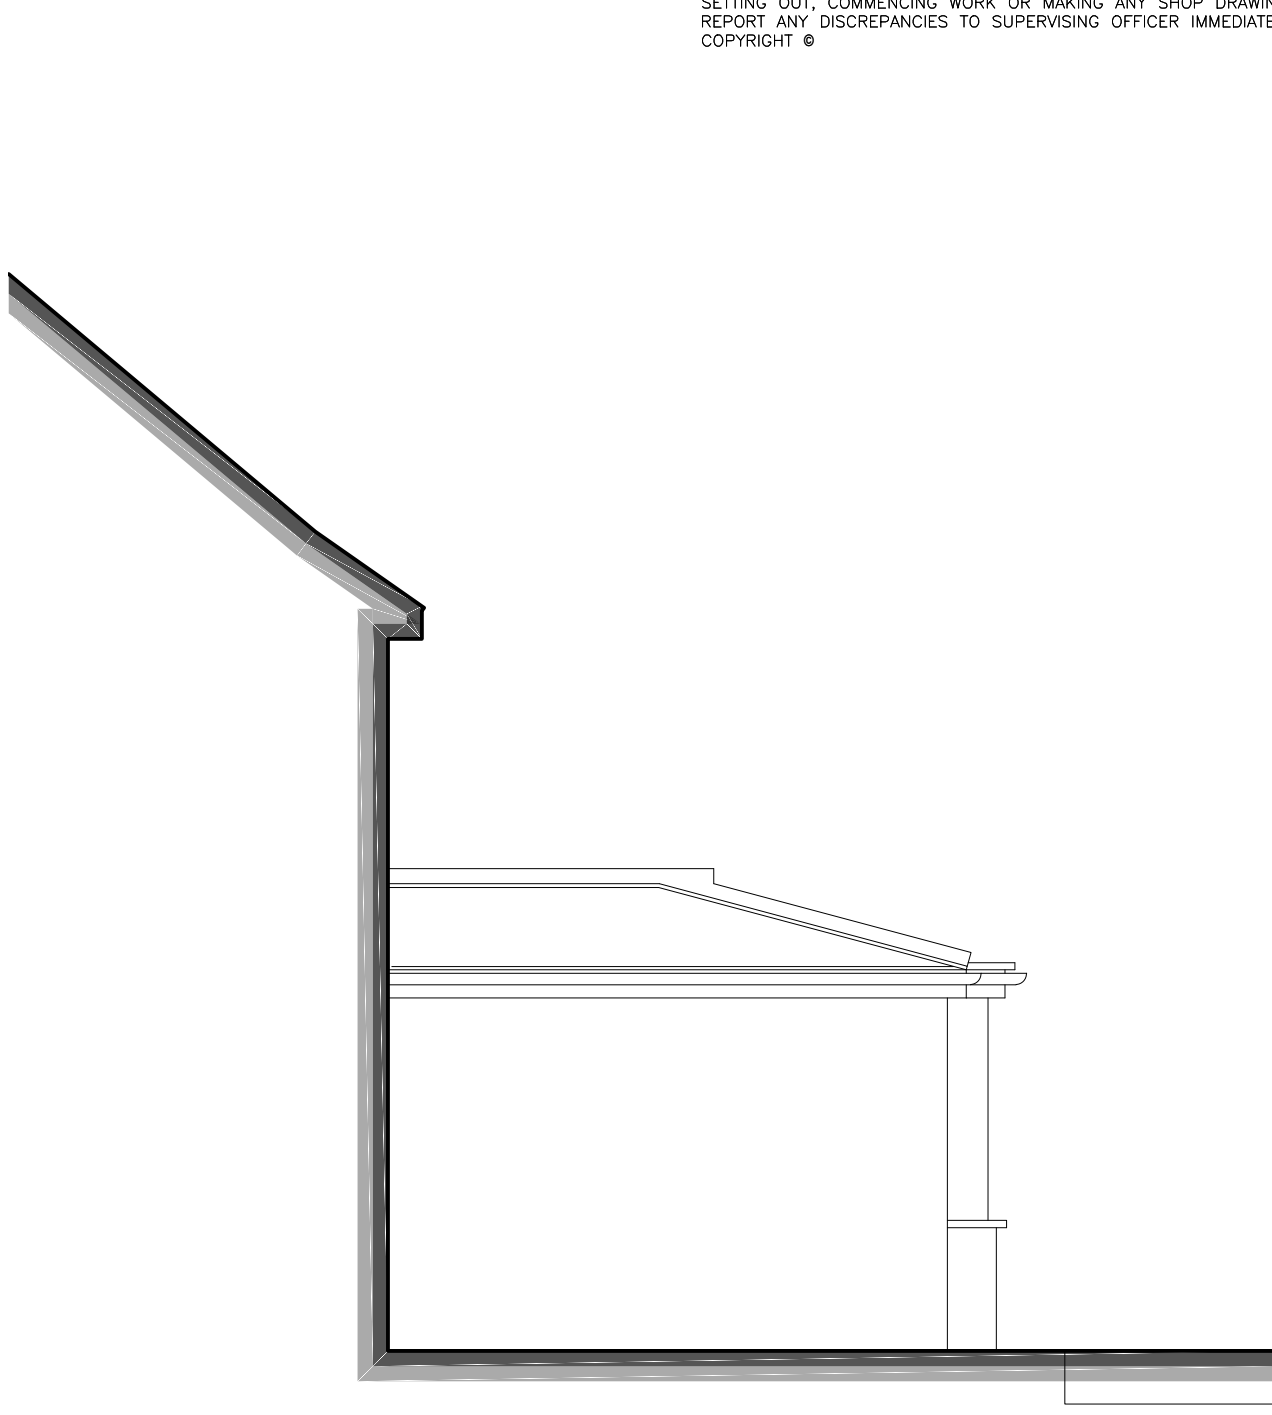


Side Elevation (South West) 1:50 Scale

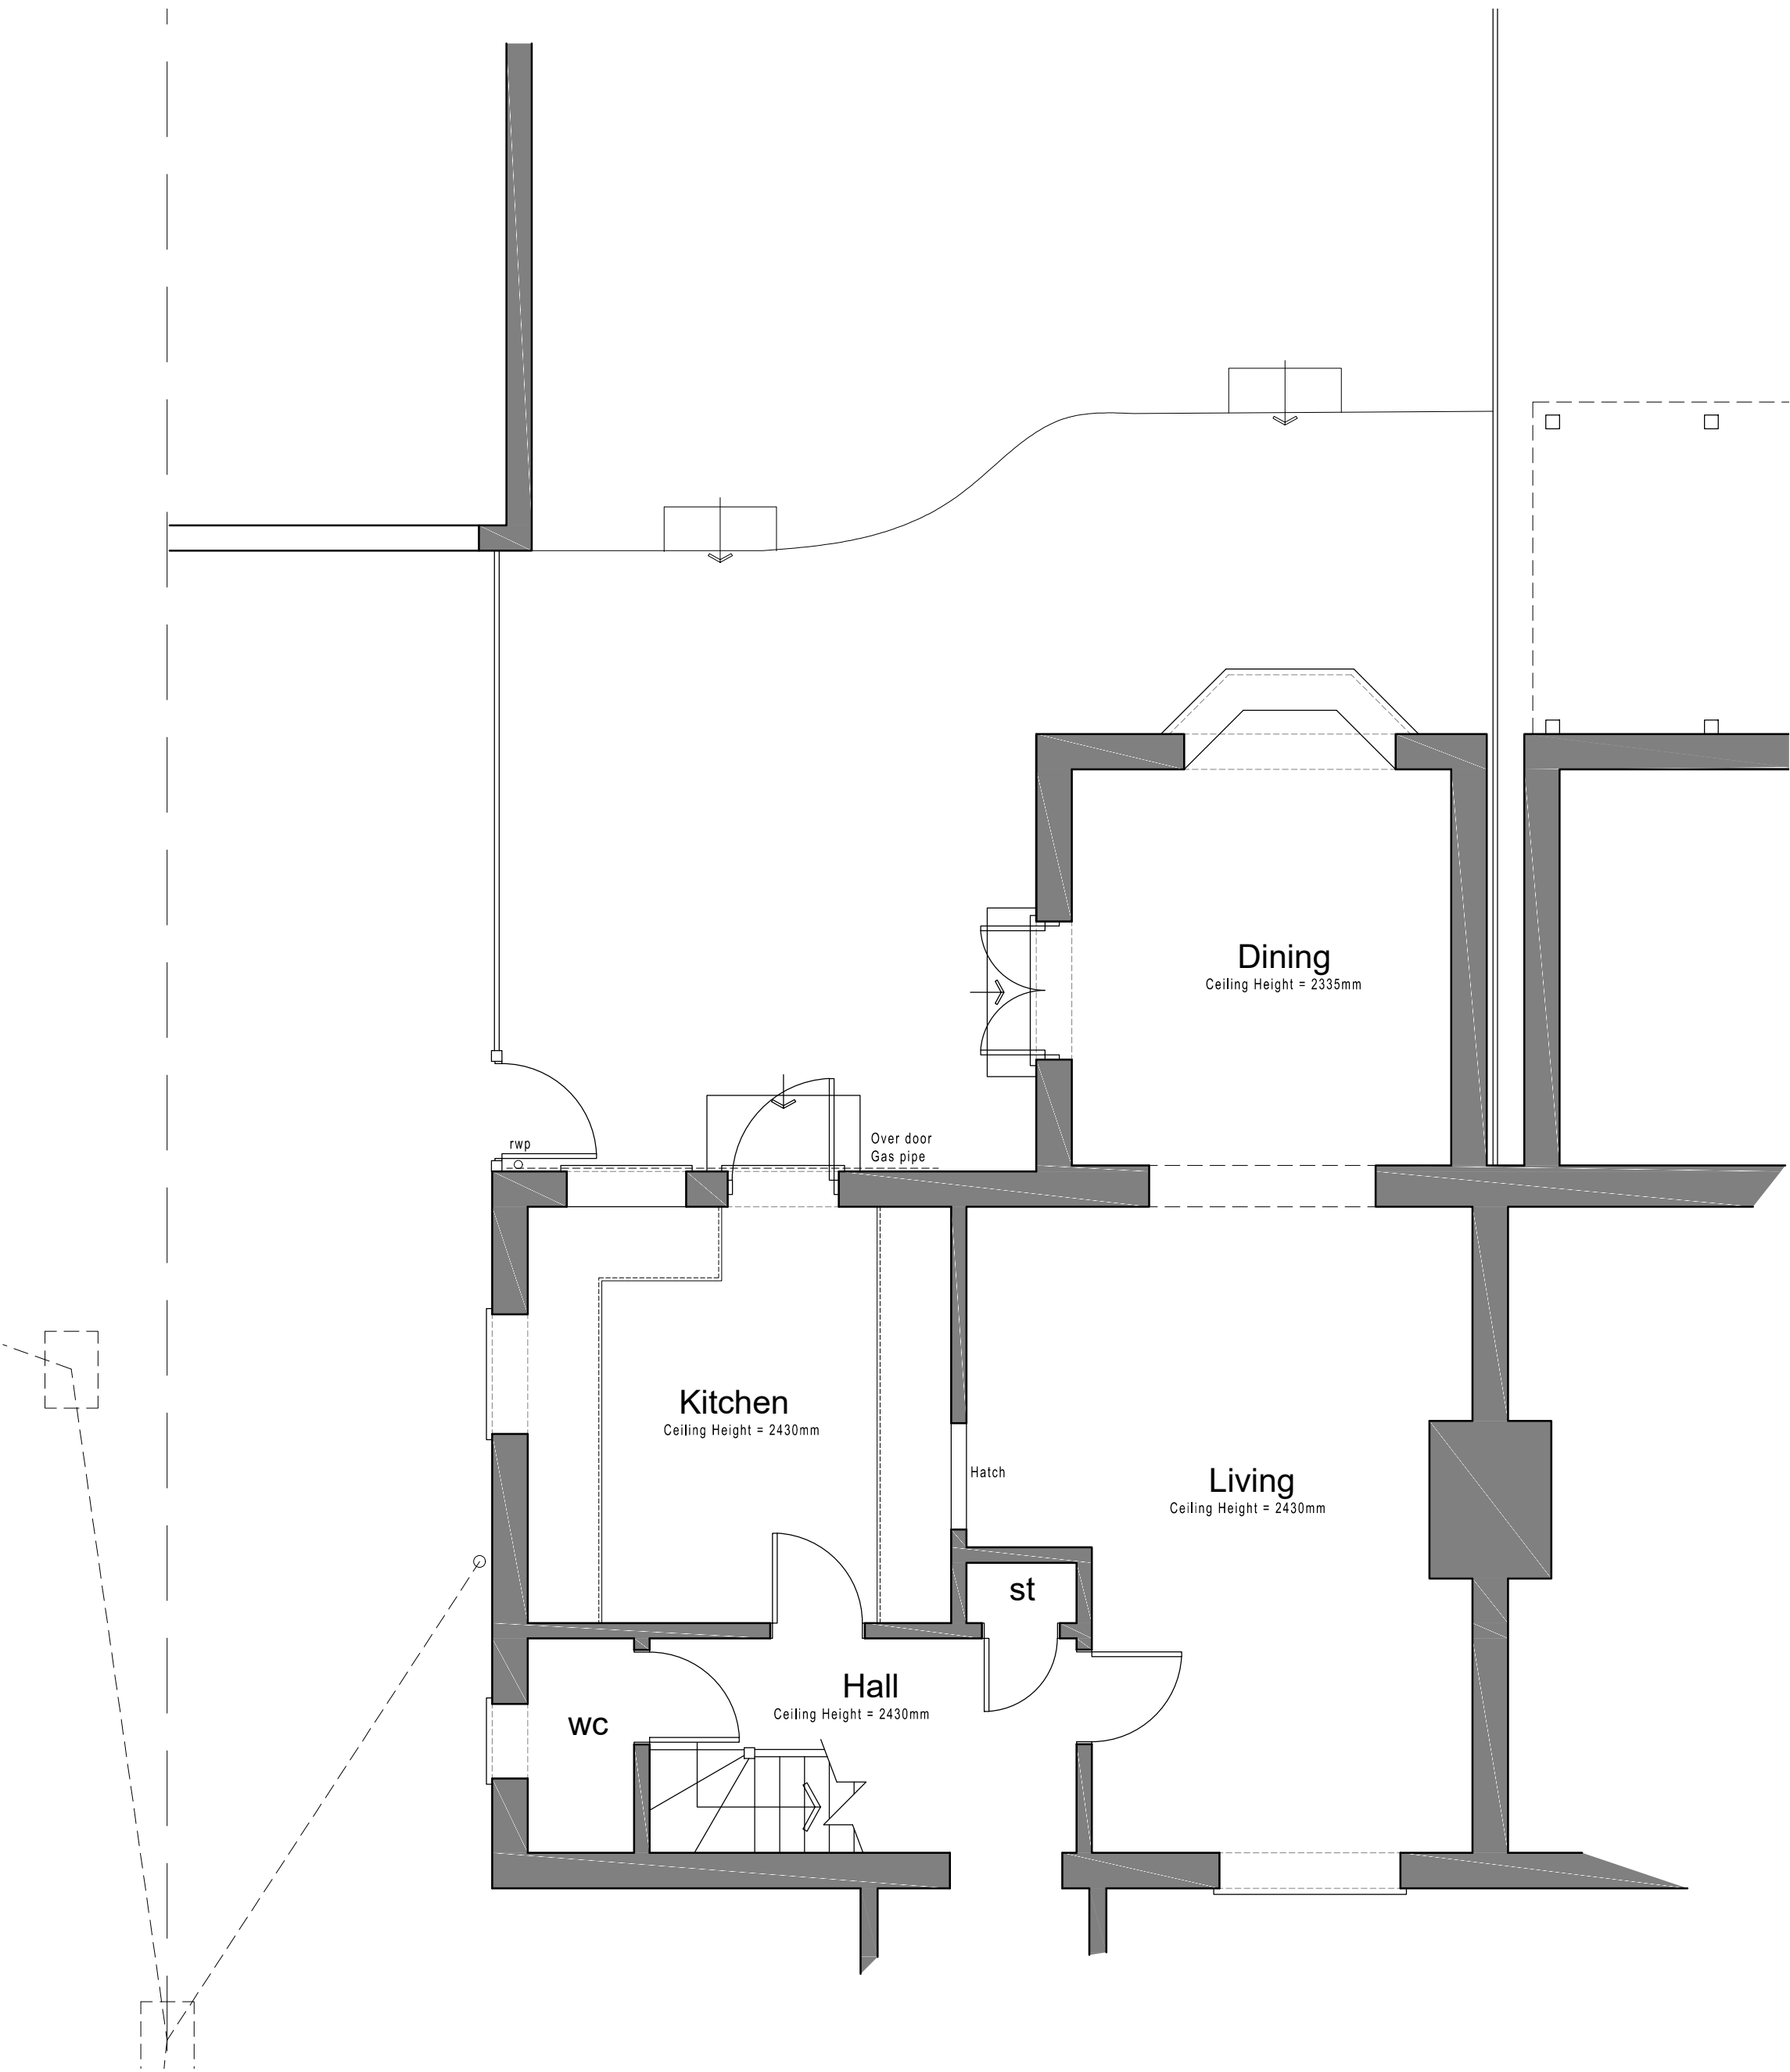


Ground Floor Plan 1:50 Scale

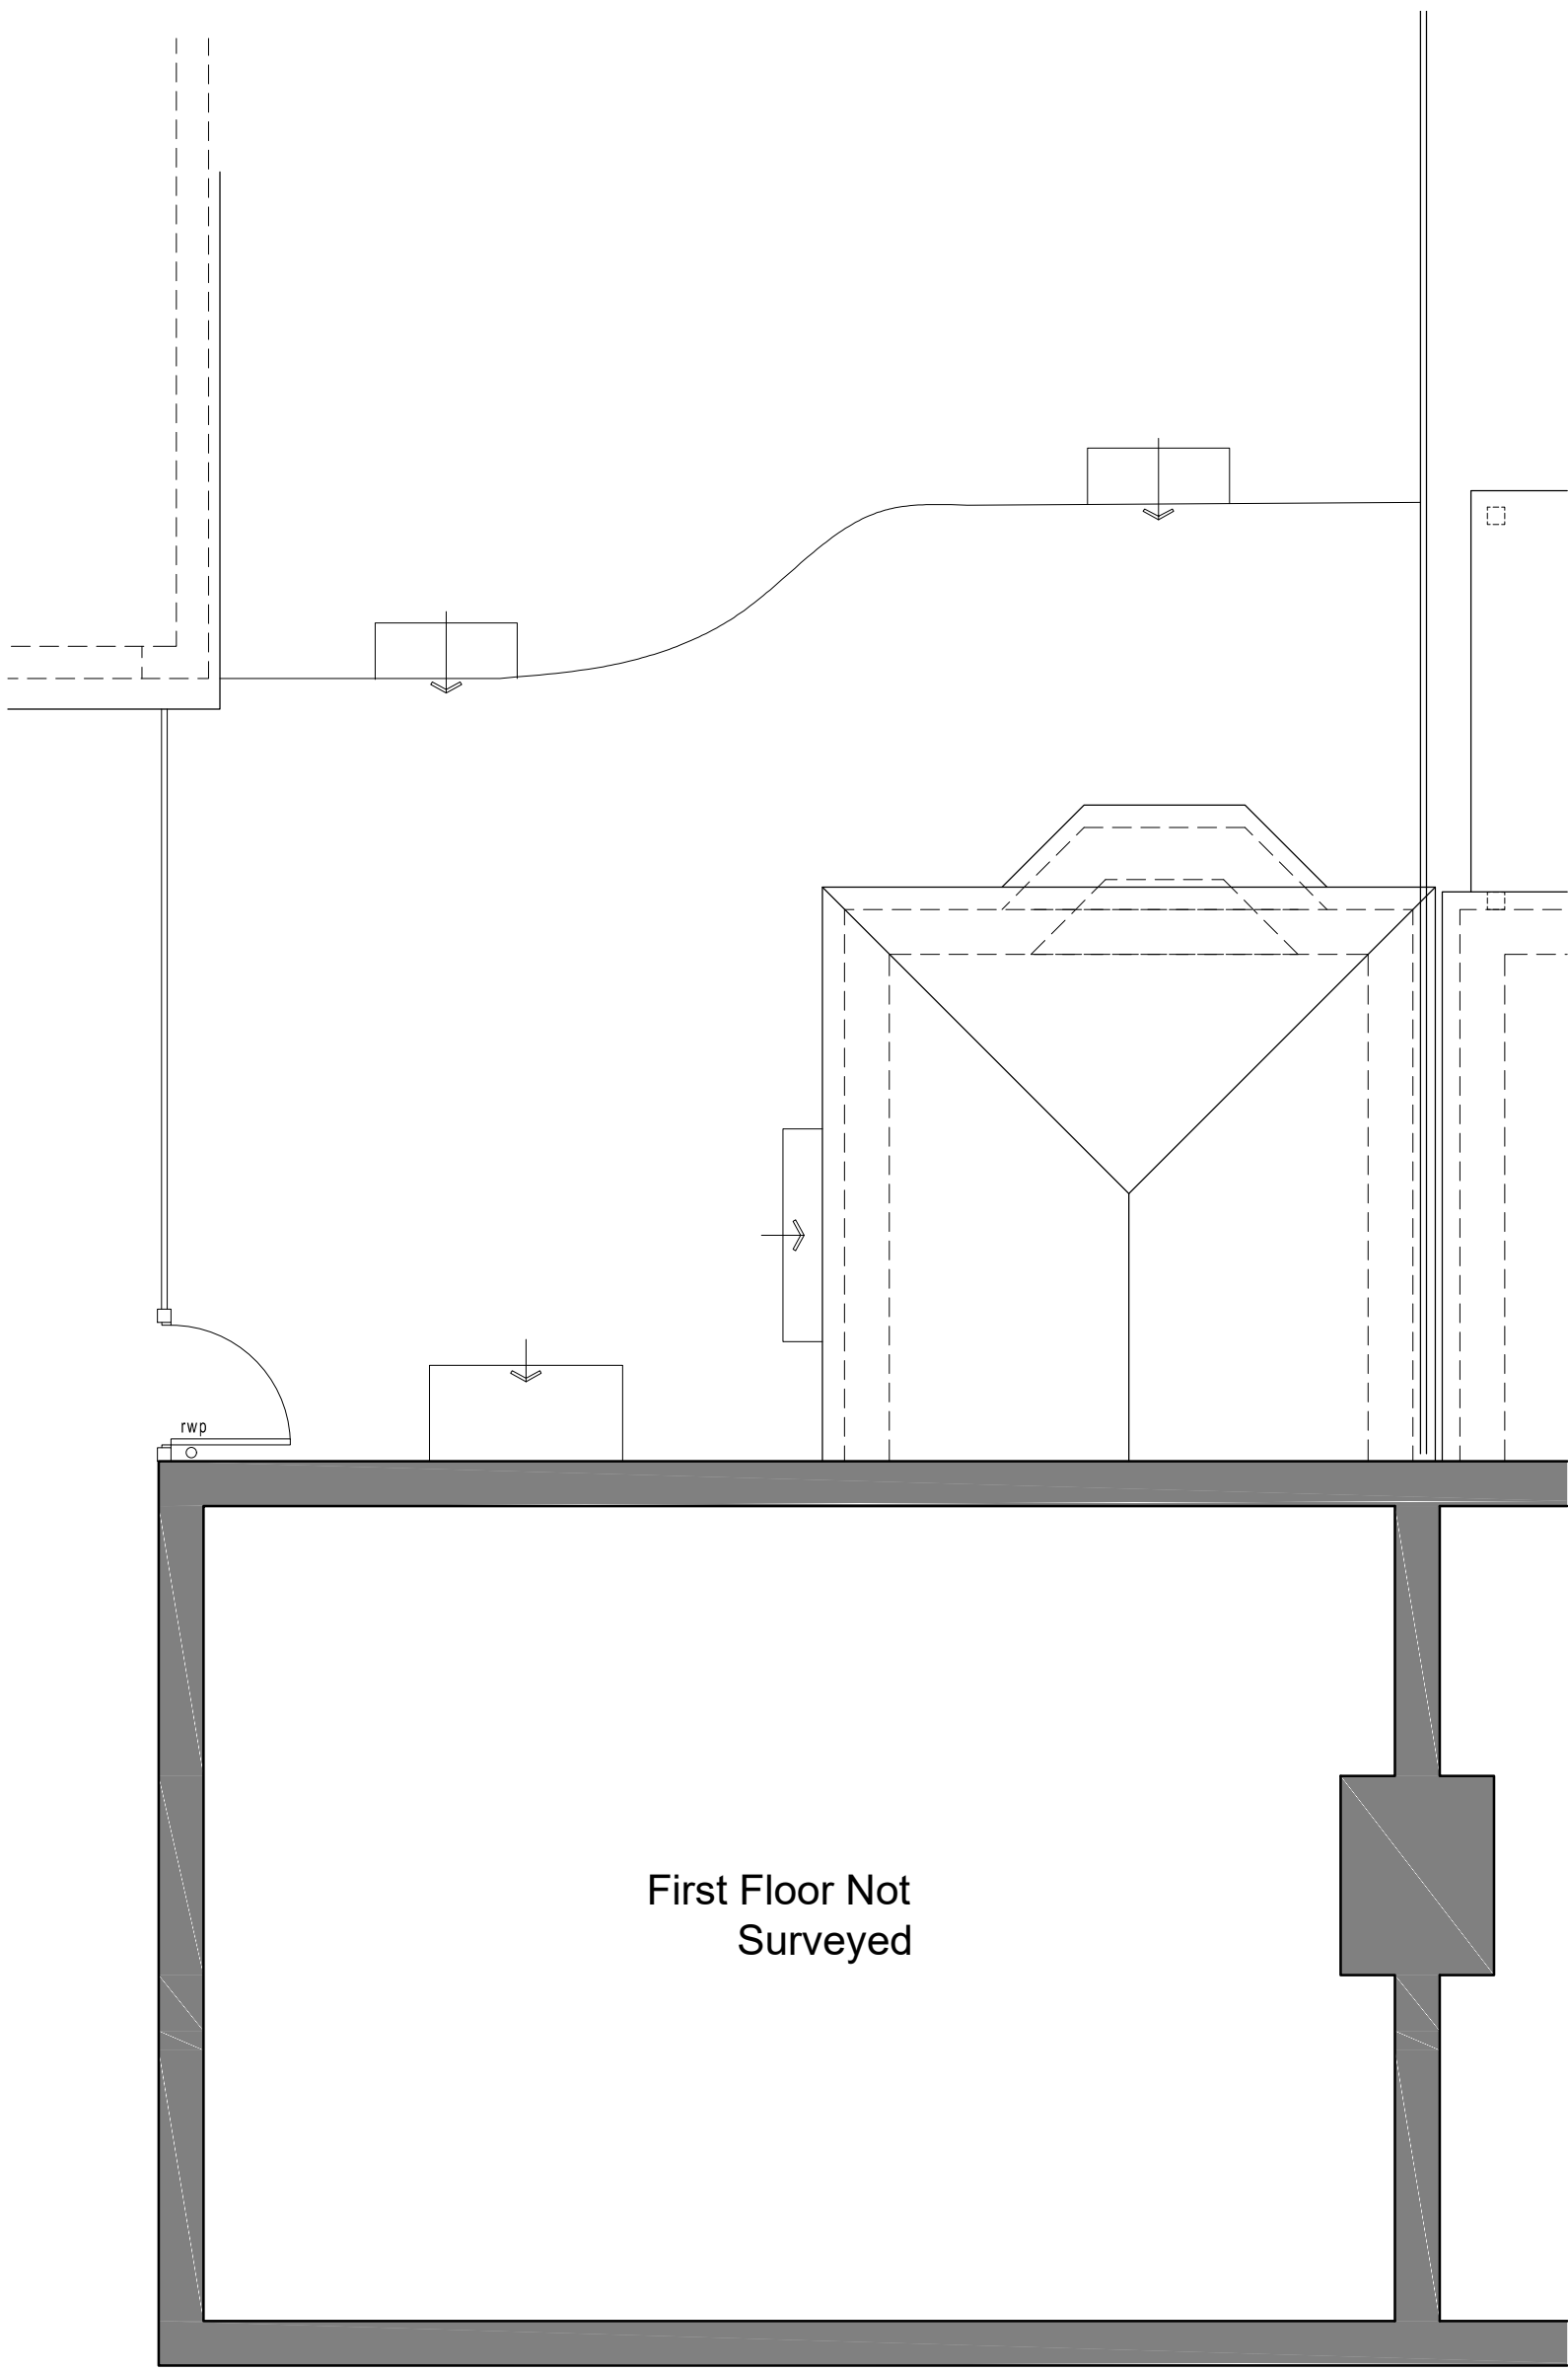

First Floor Plan 1:50 Scale

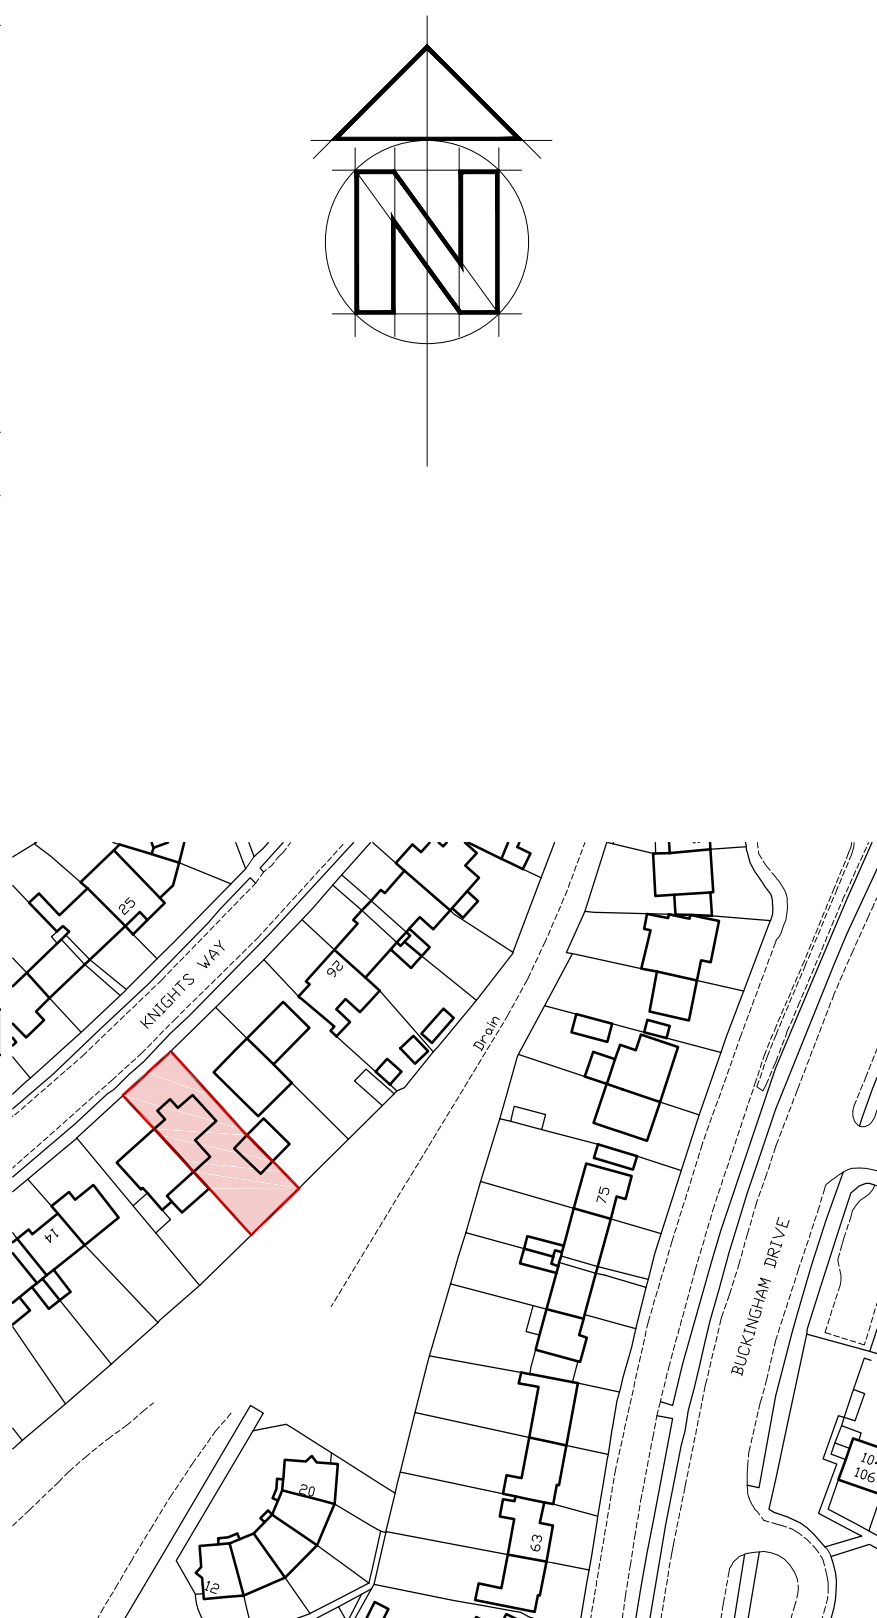

Location Plan 1:1250 Scale

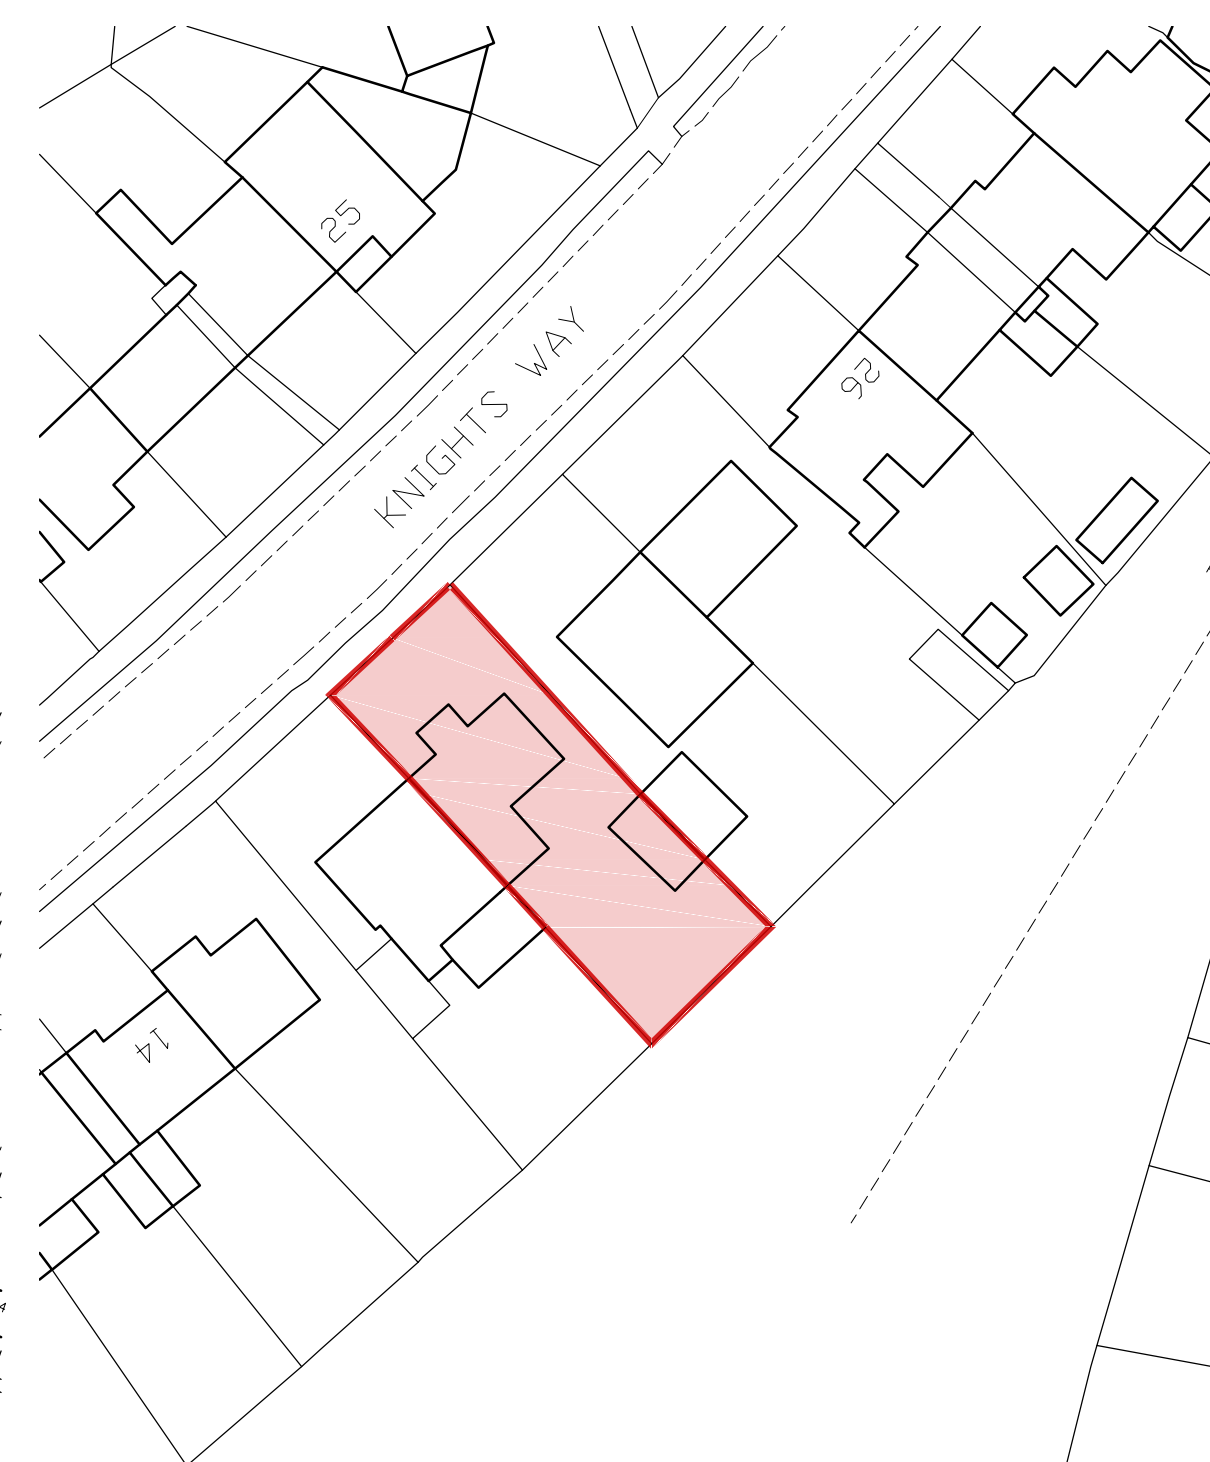

Site Plan 1:500 Scale

1:50 scale Bar
This Drawing has been produced for printing onto A1 size paper.
If printing on A3 please use the scale below for reference.
0m 0.5m 1.0m 2.0m 4.0m 8.0m
1:500 scale Bar
This Drawing has been produced for printing onto A1 size paper.
If printing on A3 please use the scale below for reference.
0m 2.5m 5m 10m 20m 40m
1:1250 scale Bar
This Drawing has been produced for printing onto A1 size paper.
If printing on A3 please use the scale below for reference.
0m 6.2m 12.5m 25m 50m 100m

CLIENT	Mr & Mrs G Davey			BA 0120	01
JOB	20 Knights Way, Emmer Green Reading, Berkshire				
ORG	EXISTING PLANS & ELEVATIONS				
SCALE	As Shown	DRAWN	P Bonney	DATE	January 2018