


Highdown School - PV Roof Area

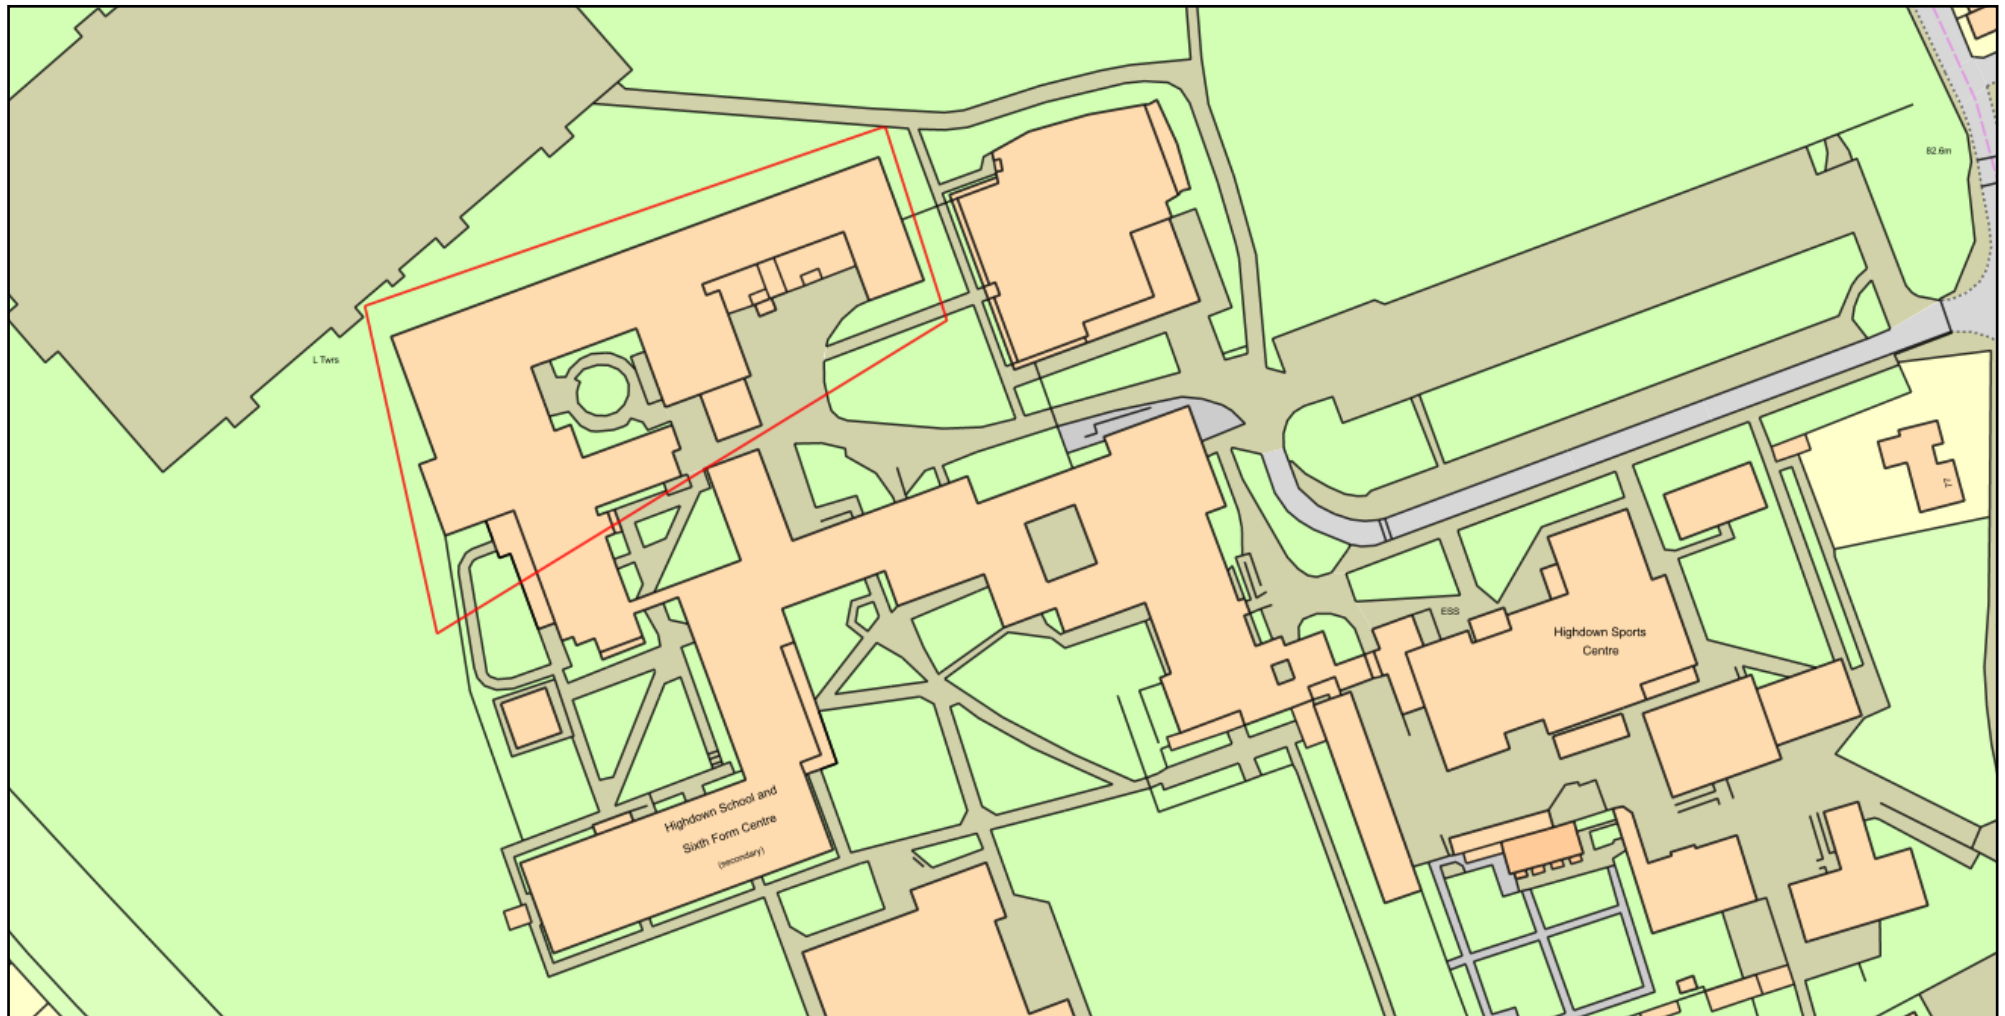

Plan Produced for: Dr A. Cowling

Date Produced: 19 Dec 2018

Plan Number/Project ID: TQRQM18353142710196

Scale: 1:1250 @ A4

© Crown copyright, All rights reserved. 2018 Licence number 0100042766