
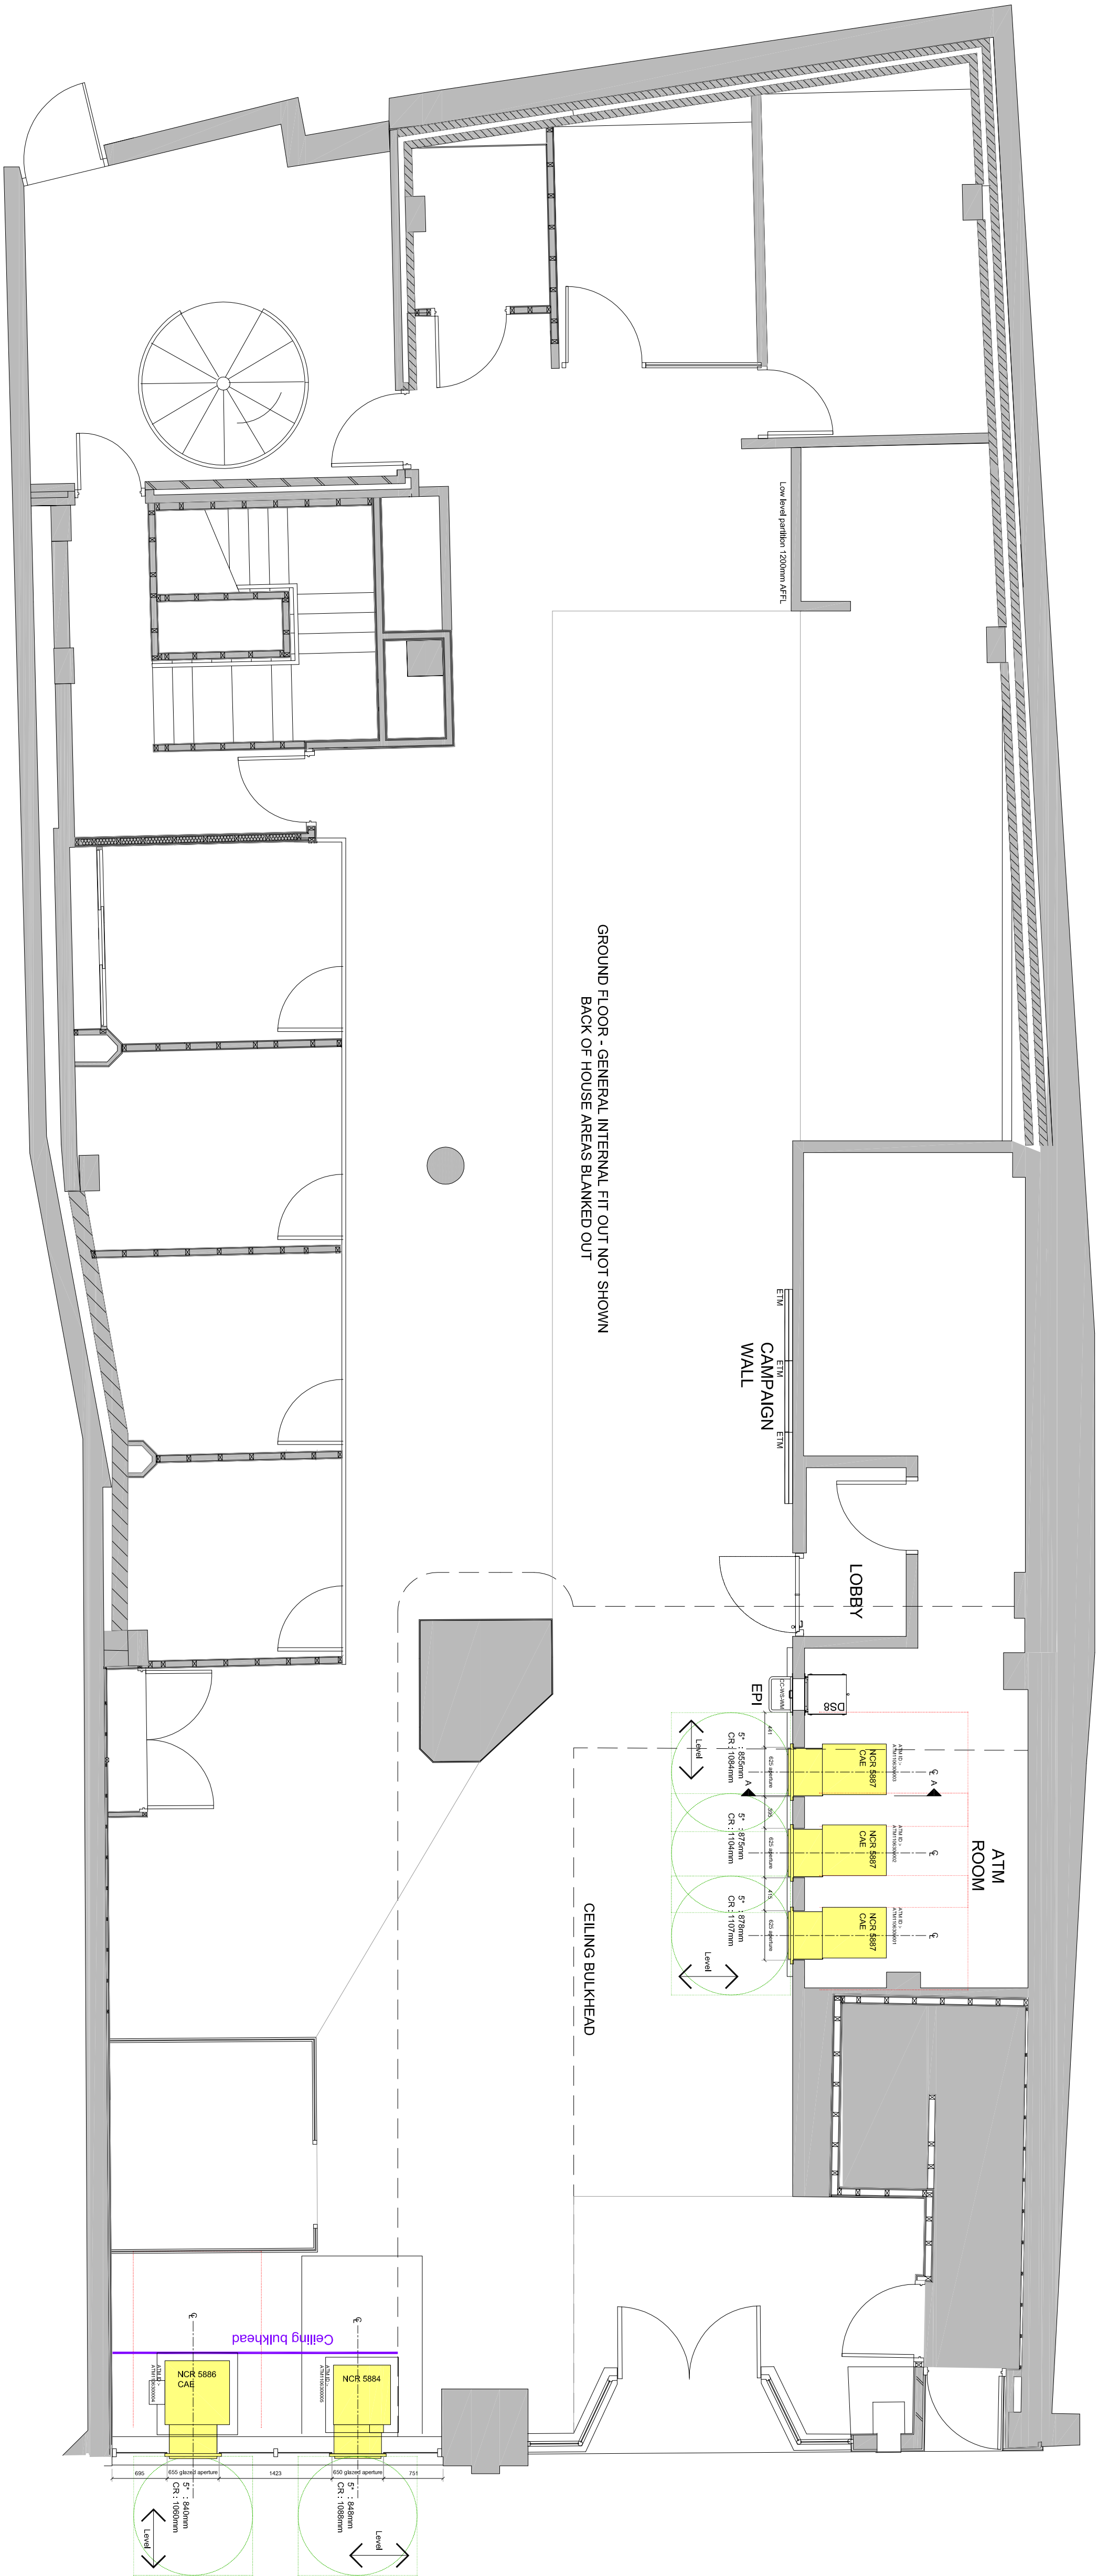


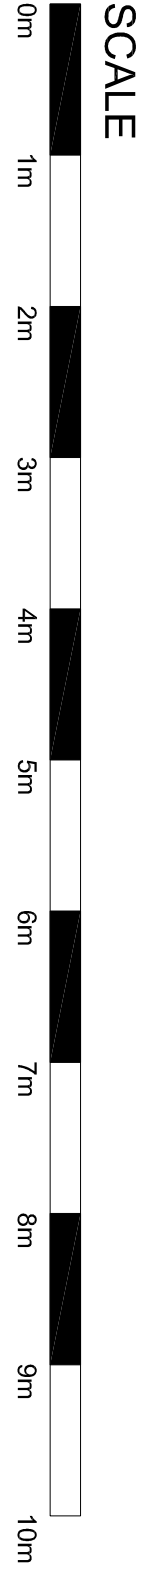

PLANNING

REV	DATE	REVISION	INITIALS
-	20/02/2019	First Issue	DB3

LLOYDS BANKING GROUP

ALL DIMENSIONS TO BE GIVEN PRIOR TO COMMENCING WORK. DRAWINGS TO BE READ IN CONJUNCTION WITH PROJECT SPECIFICATIONS.

THIS DRAWING IS THE PROPERTY OF LLOYDS BANKING GROUP AND COPYRIGHT IS RESERVED BY THEM. THE DRAWING IS ISSUED ON CONDITION THAT IT IS NOT COPIED OR DISCLOSED BY OR TO ANY UNAUTHORISED PERSONS WITHOUT THE WRITTEN PERMISSION OF LLOYDS BANKING GROUP.

ALL MODIFIED DRAWINGS SHOULD BE RETURNED TO LLOYDS BANKING GROUP.

GROUP PROPERTY

BRIGHTON - PO Box 112, Church House, Cannon Way, BRIGHTON, BN99 7LB
EDINBURGH - Spittal Square, 12 Balmoral Crossway South, EDINBURGH EH1 4EN
PALFORD - King Road, PALFORD, North Yorkshire, YO1 2BG

PROJECT ADDRESS	SCALE
Brand - Halifax	A1 - 1/20
Reading 65/66/67 Broad Street	A3 - 1/40
65/66/67 Broad Street	DATE
READING RG1 2AF	20/02/2019
DRAWING DESCRIPTION	DRAWN BY
Ground Floor	DB3
Existing Plan	REVISION
DRAWING NUMBER	-
50961637-AREX-00-0001	