




- GENERAL NOTES
1. This drawing is copyright and must not be reproduced without the consent of Greenwell Design Ltd.
 2. All dimensions are in millimetres unless otherwise noted.
 3. Do not scale from this drawing - if in doubt ask.
 4. All materials to be specified on site prior to commencement of work or preparation of shop elevations drawings.
 5. The contractor shall report any discrepancies in information in writing to the design team at the earliest opportunity.
 6. This drawing is to be read in conjunction with the following relevant information:
 - i) All architects, structural and service engineers drawings and specifications.
 - ii) All CDM information including designer's risk assessments.

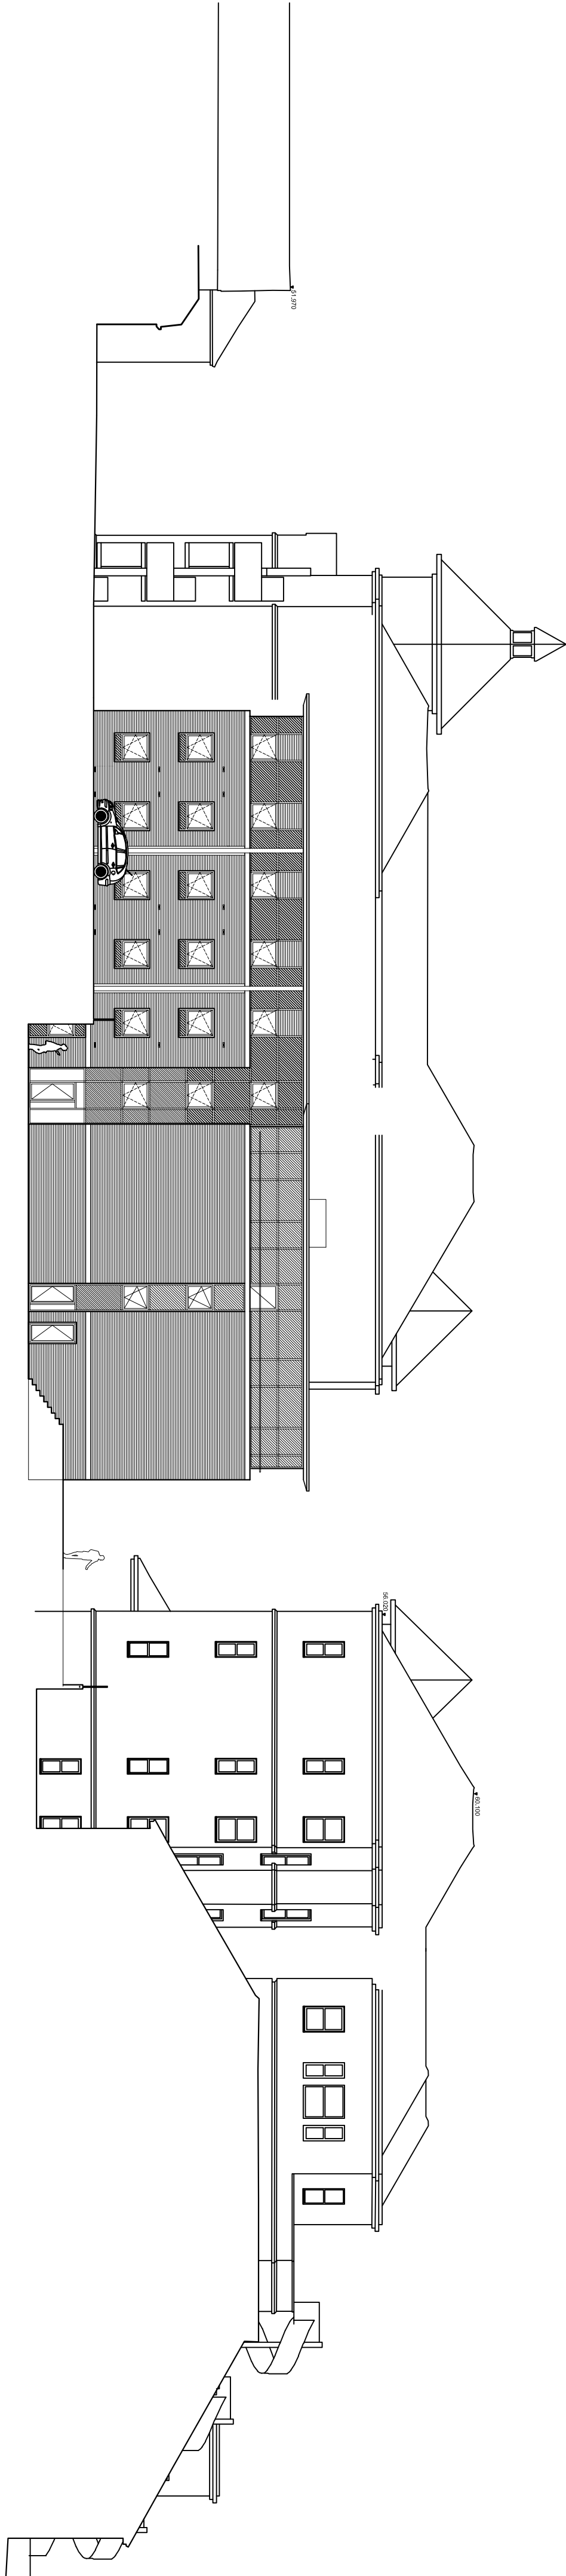

18.053.4023/01
PROPOSED SITE ELEVATION - NORTH
1:200

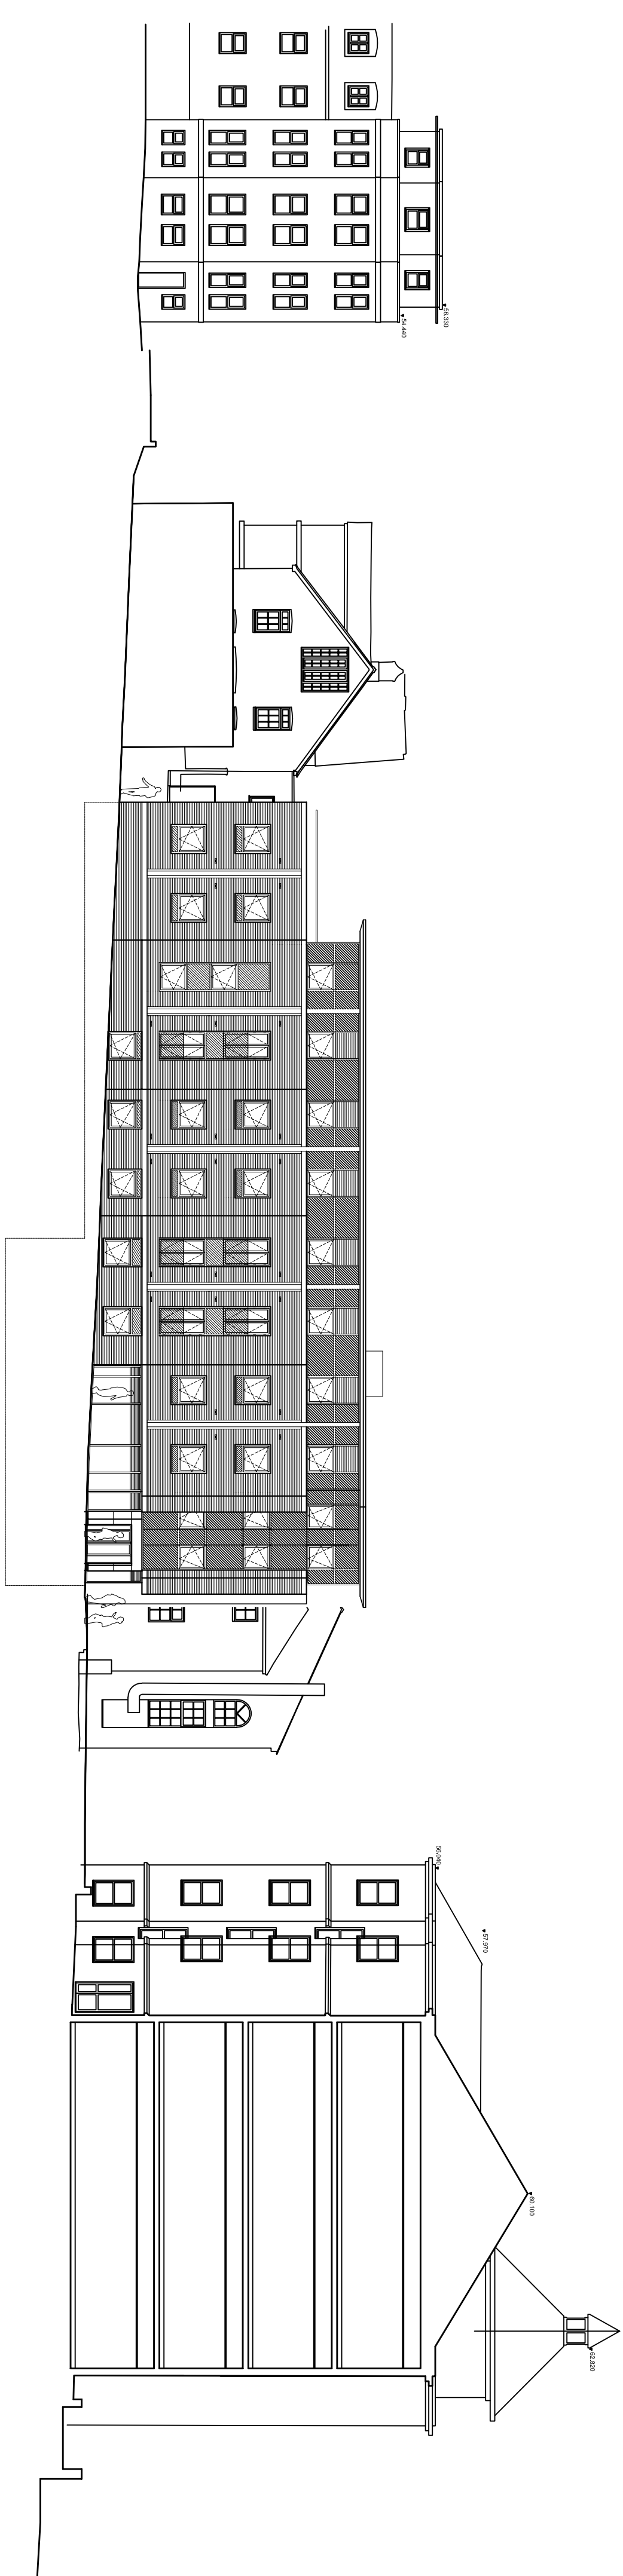

18.053.4023/02
PROPOSED SITE ELEVATION - EAST
1:200

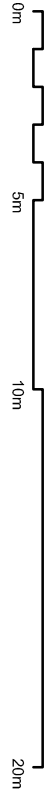

gdlarchitecture

Unit 4, Woods Pottery, Steppney Bank, Newcastle NE1 2PN
t: (0)91 447 1775
www.greenwelldesign.co.uk

Project: East Street, Reading

Drawing:
Proposed Site Elevations

Dwg no:

4023

Scale:

1:200

at size:

A1

Job no:

18.053

Status:

Preliminary

Rev:

-

Do not scale. This drawing is copyright