



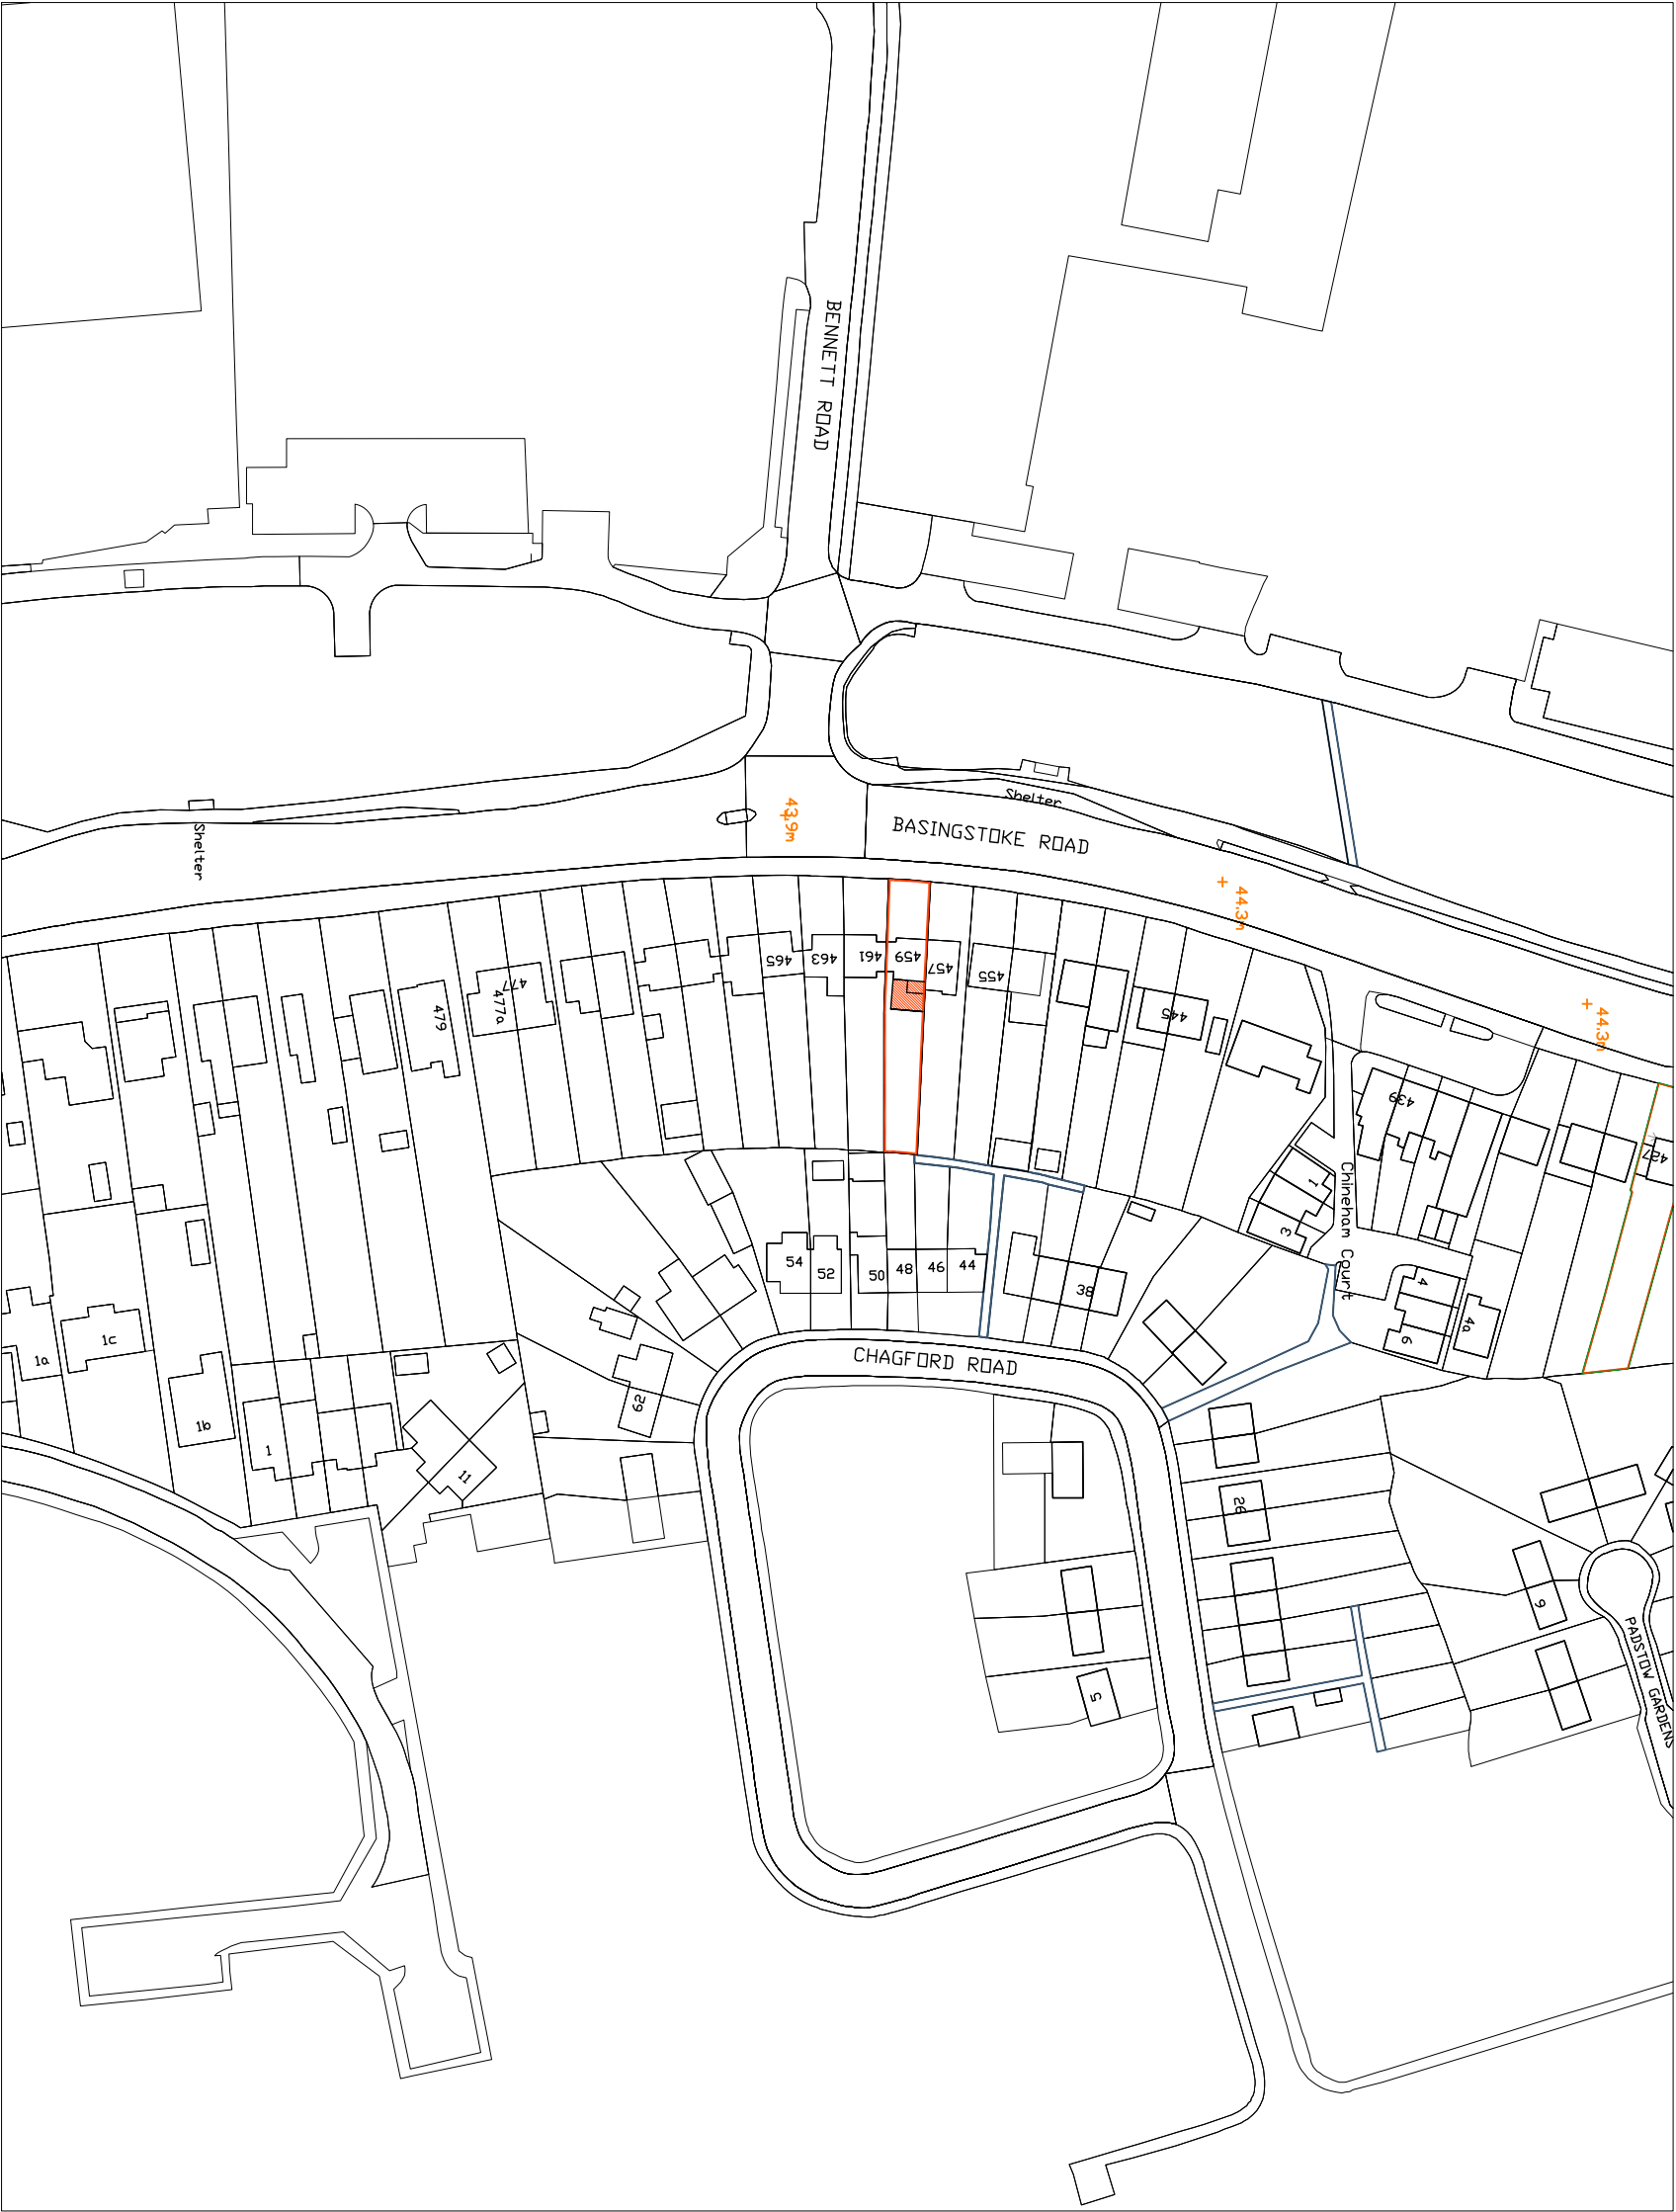

LOCATION PLAN 1:1250

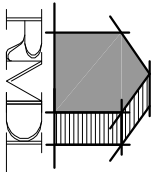

RAMMURTI DESIGN LTD
ARCHITECTURAL & PLANNING SERVICES
268 TILGHURST ROAD, READING RG30 2NE
TEL/FAX: 01189510628 MOB: 07799883574



Proposed demolition of existing rear single storey and
erection of single storey rear larger extension to existing
dwelling
at 459, Basingstoke Road, Reading RG2 0JF
for Mr & Mrs Ferguson

LOCATION PLAN

Scale: 1/1250
Date: Nov 2018

BR459:002 Rev -