
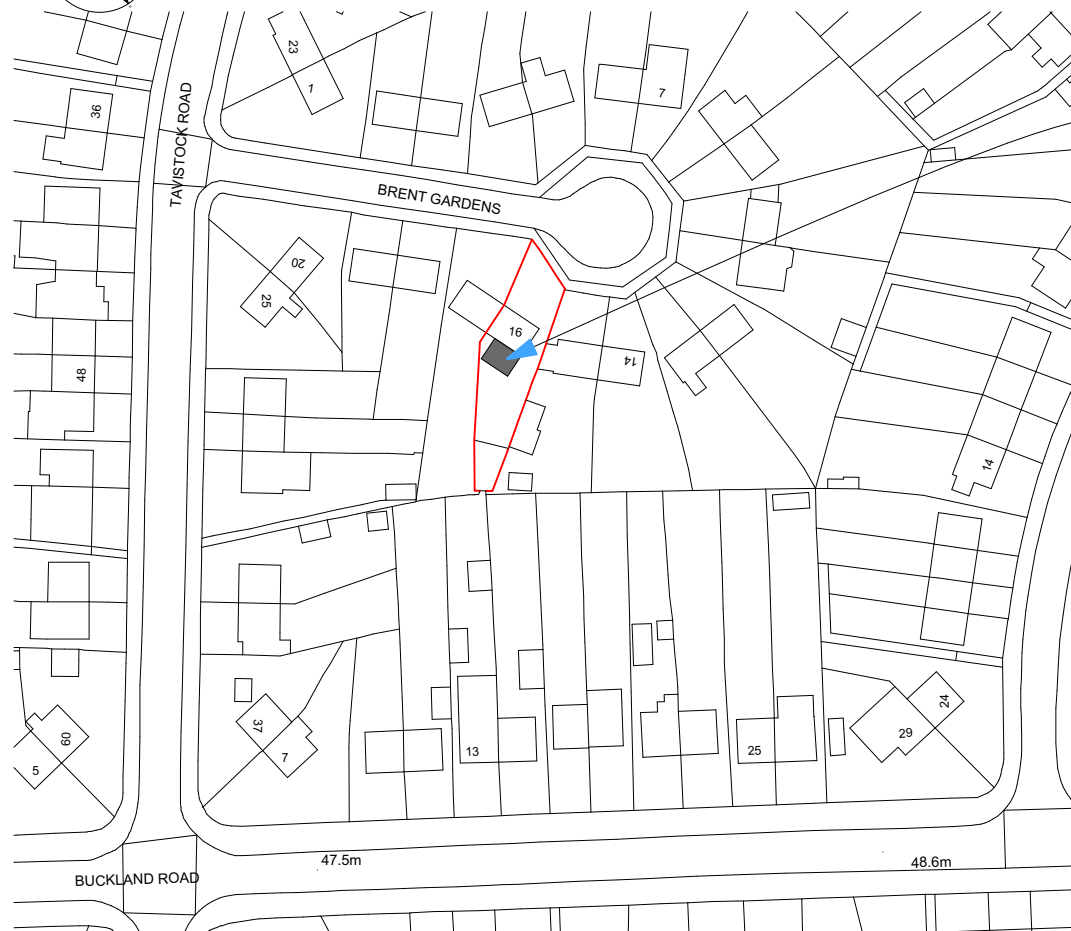


0 1 2 3 4 5

2
-

x10m

Scale 1:1250

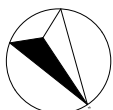

Proposed Extension

Ordnance Survey, (c) Crown Copyright 2017. All rights reserved. Licence number 100022432

1
-

Location Plan
1:1250

Revisions	Date
All dimensions to be checked on site prior to the commencement of any construction. This drawing may not be reproduced in any part or form without the written consent of I.M. Top Construction Ltd	
ALL COPYRIGHTS RESERVED	
I.M.Top Construction Ltd. 14 Tyberton Place Reading Rg1 6ES office@top-construction.co.uk www.top-construction.co.uk	
Project	-
Client	-
Title	-
Drawn	-
Irek	-
Scale	-
Date	-
Drawing No	-
Rev	-

16 Brent Gardens - Study Planning Plan 16 Brent Ground Floor only single stage.pdf