






SECOND FLOOR

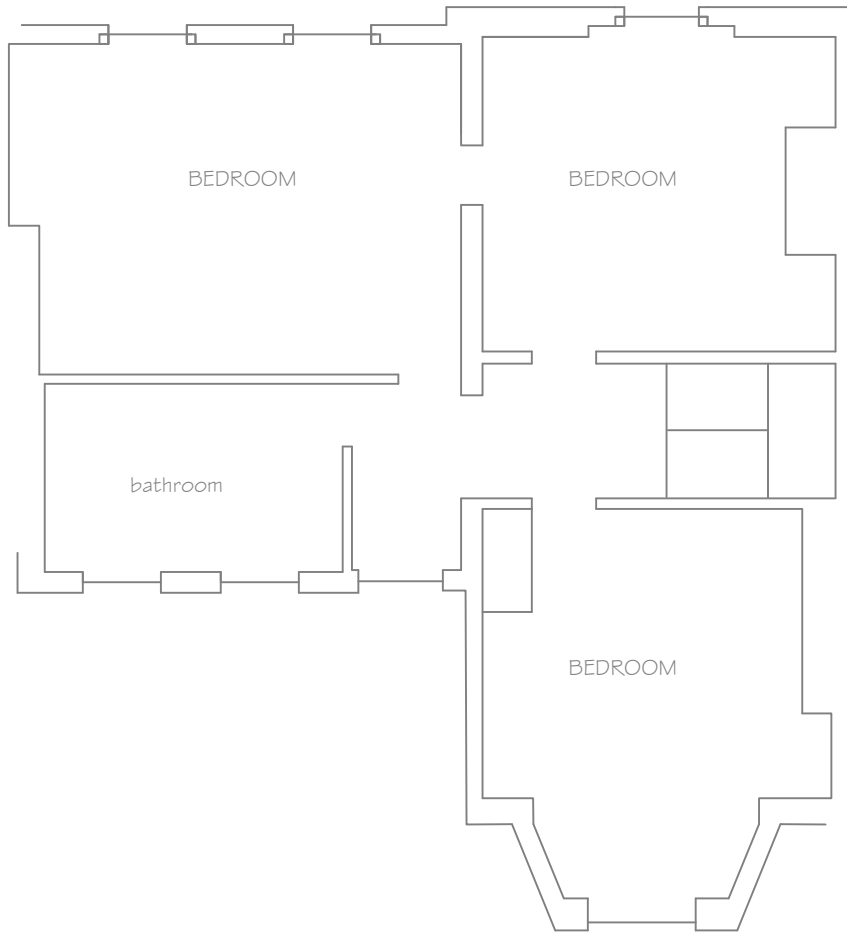

FIRST FLOOR

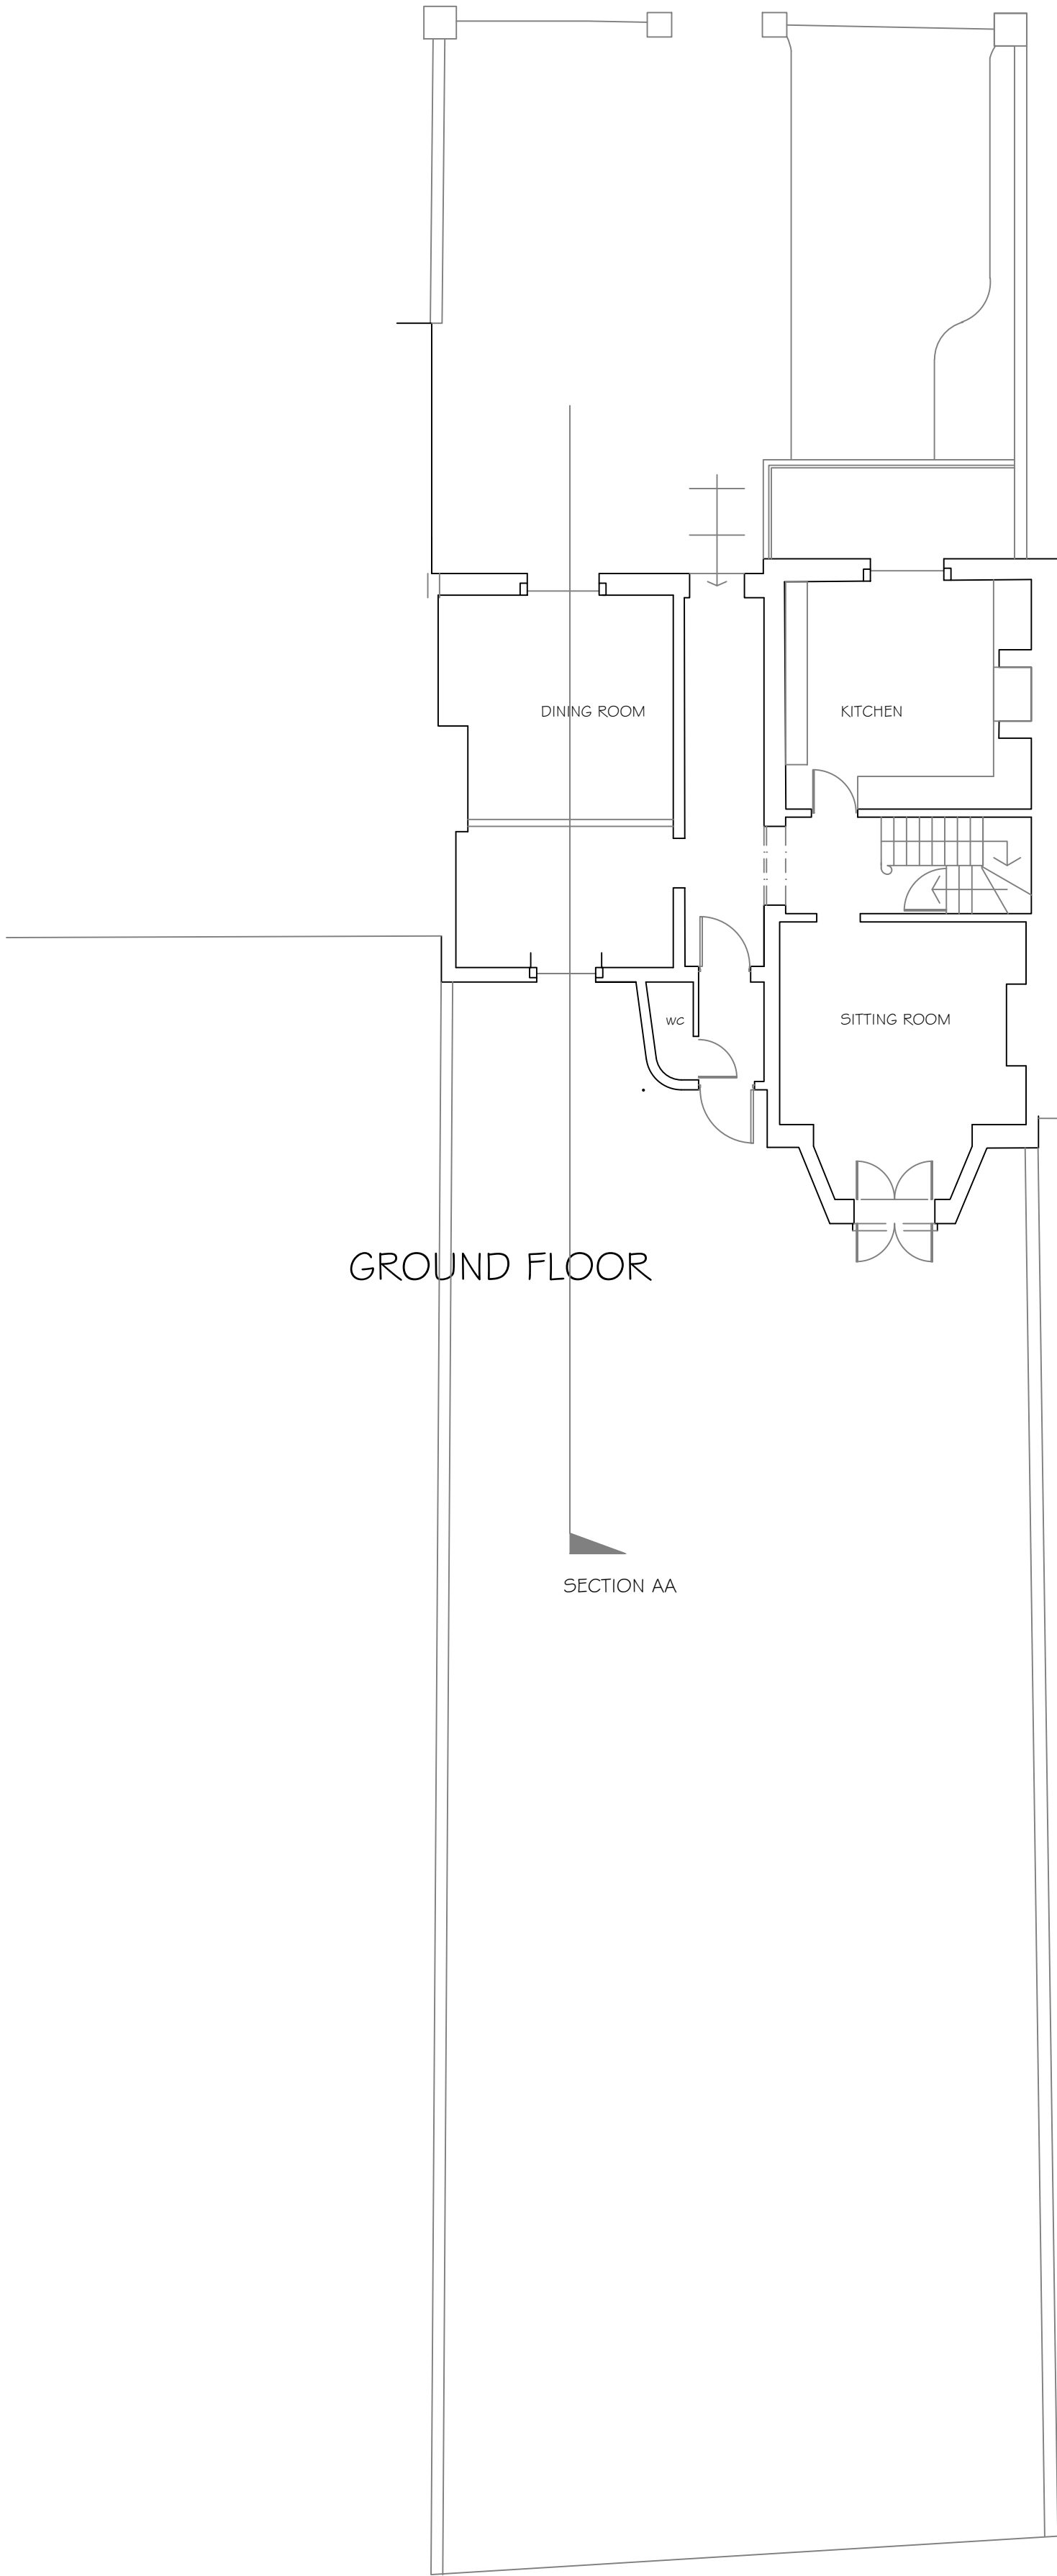

GROUND FLOOR

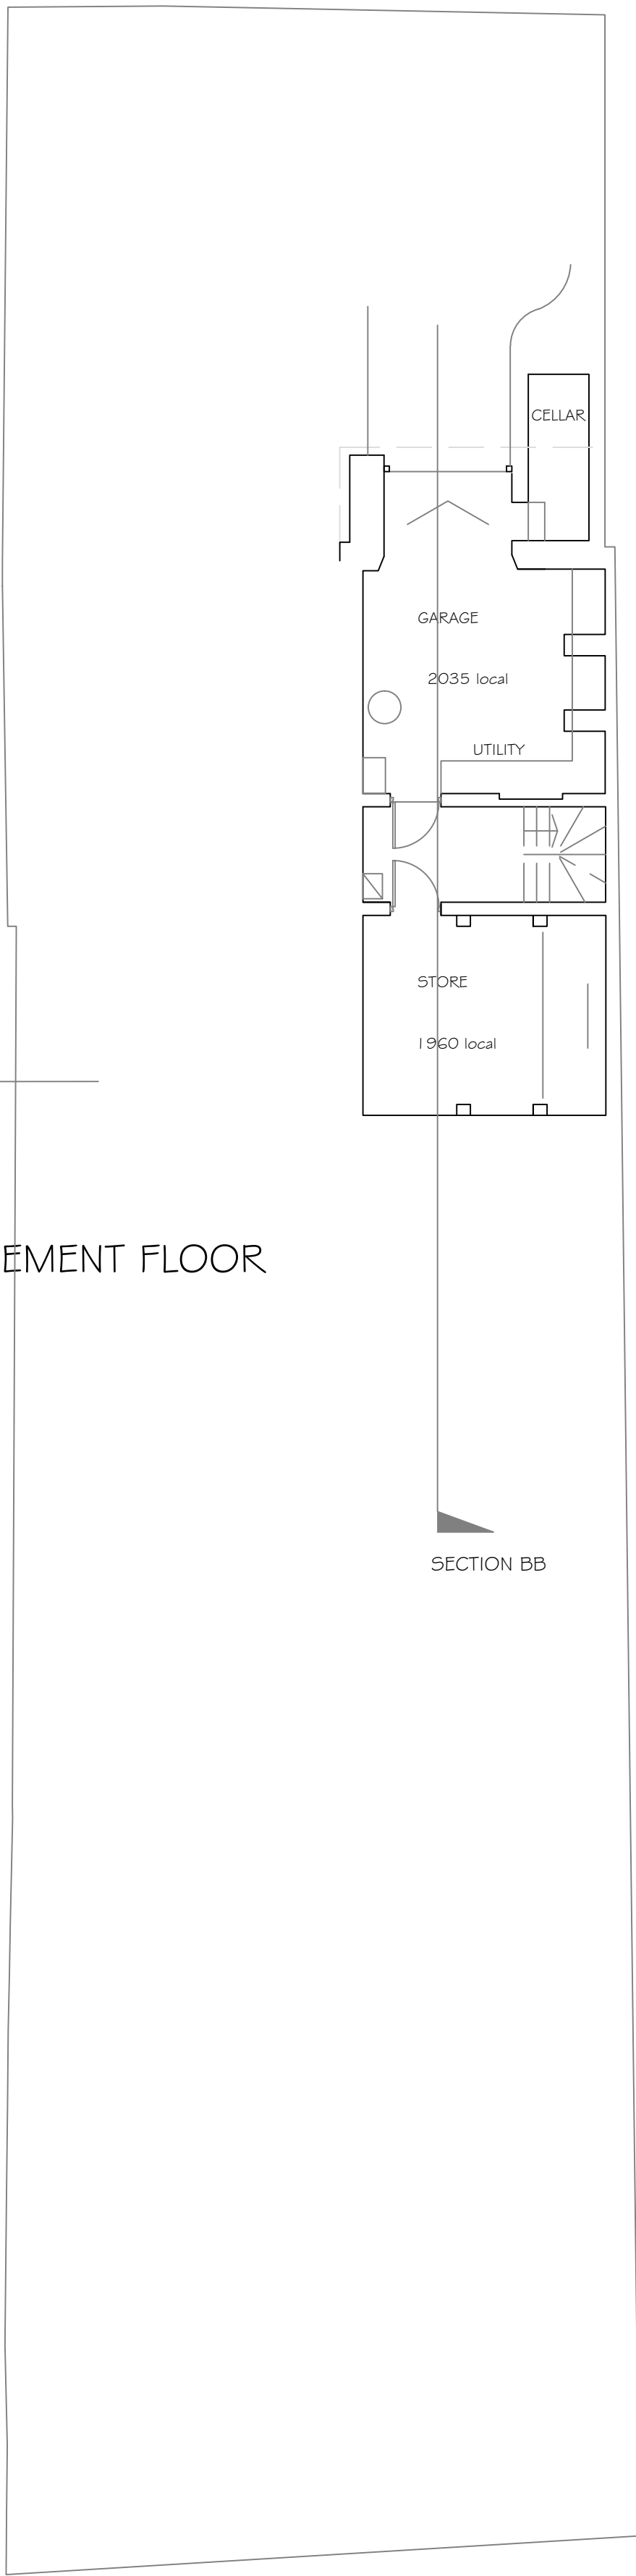

BASEMENT FLOOR

Rev	Revision Details	Initial	Date
OWENS GALLIVER ARCHITECTS LLP 10 HIGH STREET PANGBOURNE READING RG8 7AB tel 0118 984 1344 ogall@owensgalliver.co.uk www.owensgalliver.co.uk			
Client: MR AND MRS SEFTON JENKINS			
Job Title: CASTLEFORD HOUSE 121 CASTLE HILL READING, RG1 6SY PROPOSED EXTENSION AND BASEMENT ALTERATIONS			
Drawing Title: EXISTING PLANS			
Drawing No: 17-1796/1 000		Rev Suffix:	
Drawn:	Scale: 1:100 UNO	Date:	APR 18
Job No: 17-1796	Sheet: 1 of 1	Sheet Size: A1	