
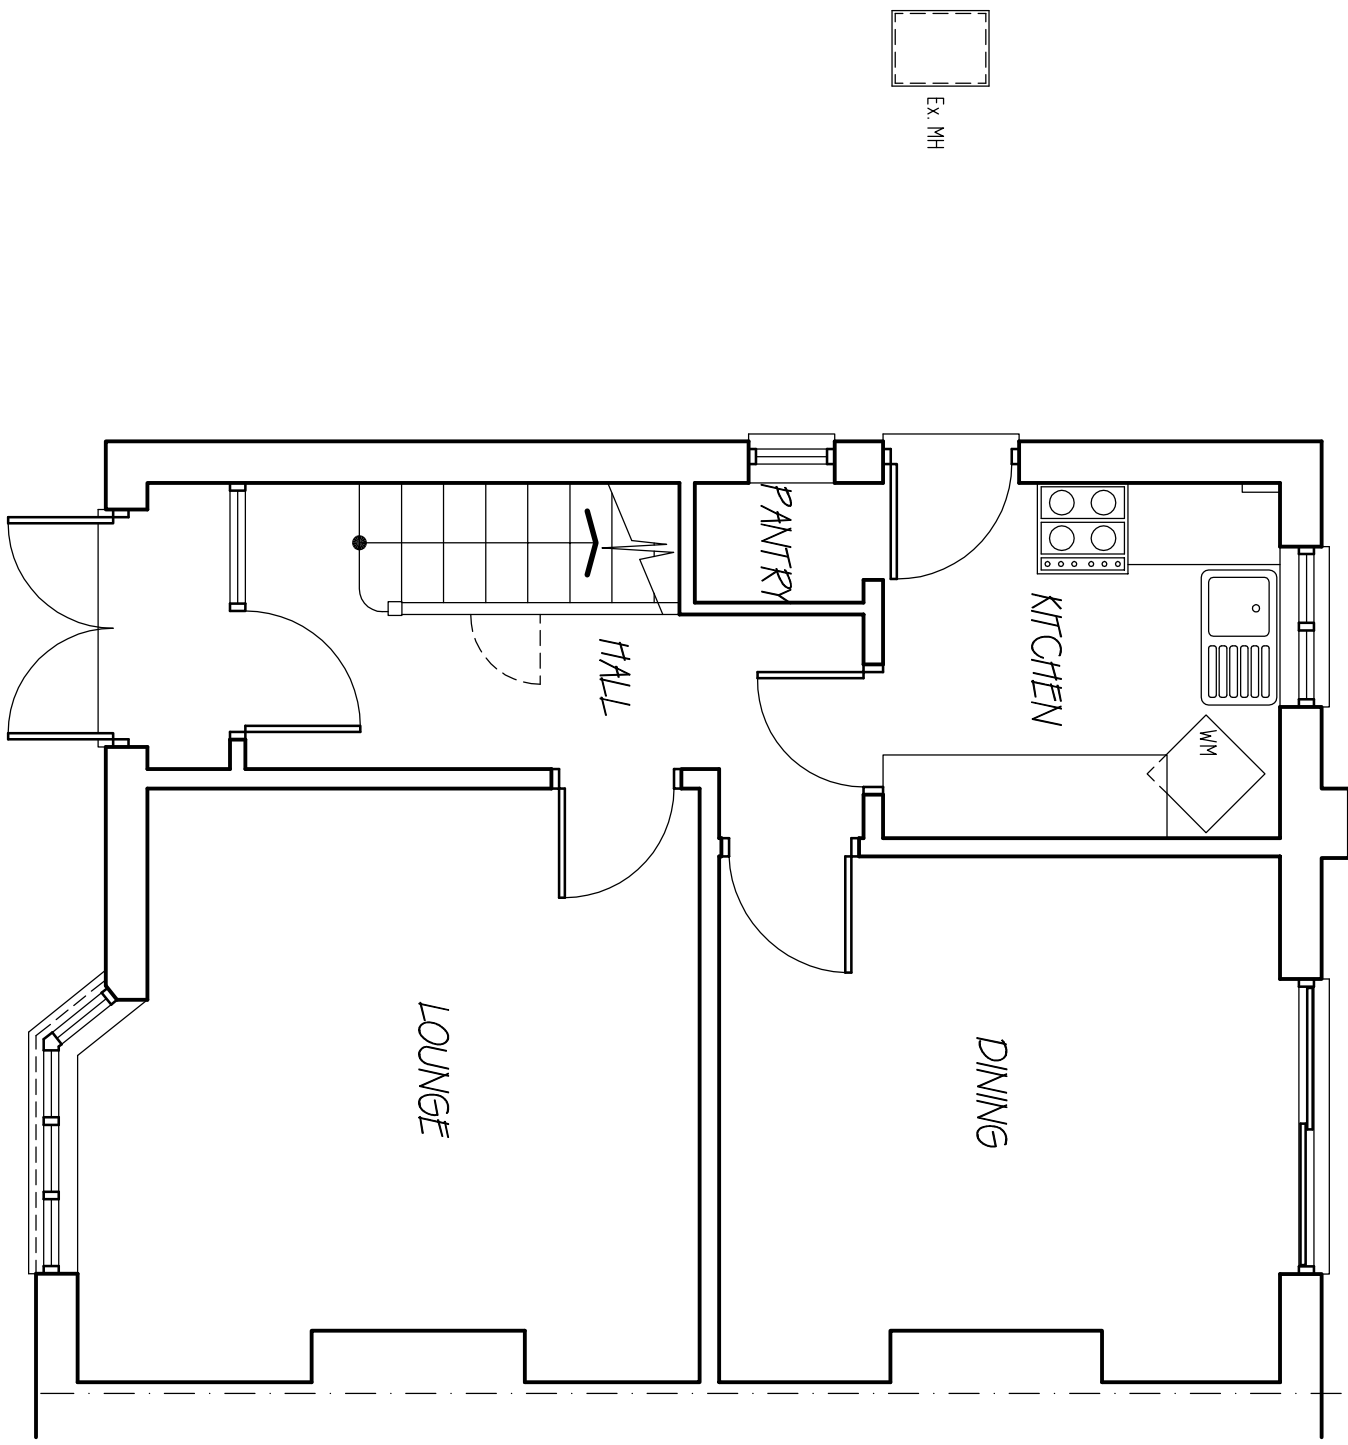


NOTE

ALL MATERIALS INTENDED TO BE USED ON NEW EXTENSION ARE TO MATCH EXISTING. THIS DRAWING HAS BEEN PREPARED WITHOUT THE BENEFIT OF AN ACCURATE SITE SURVEY

ALL BATHROOM AND KITCHEN FITTINGS AND LAYOUTS ARE INDICATIVE ONLY

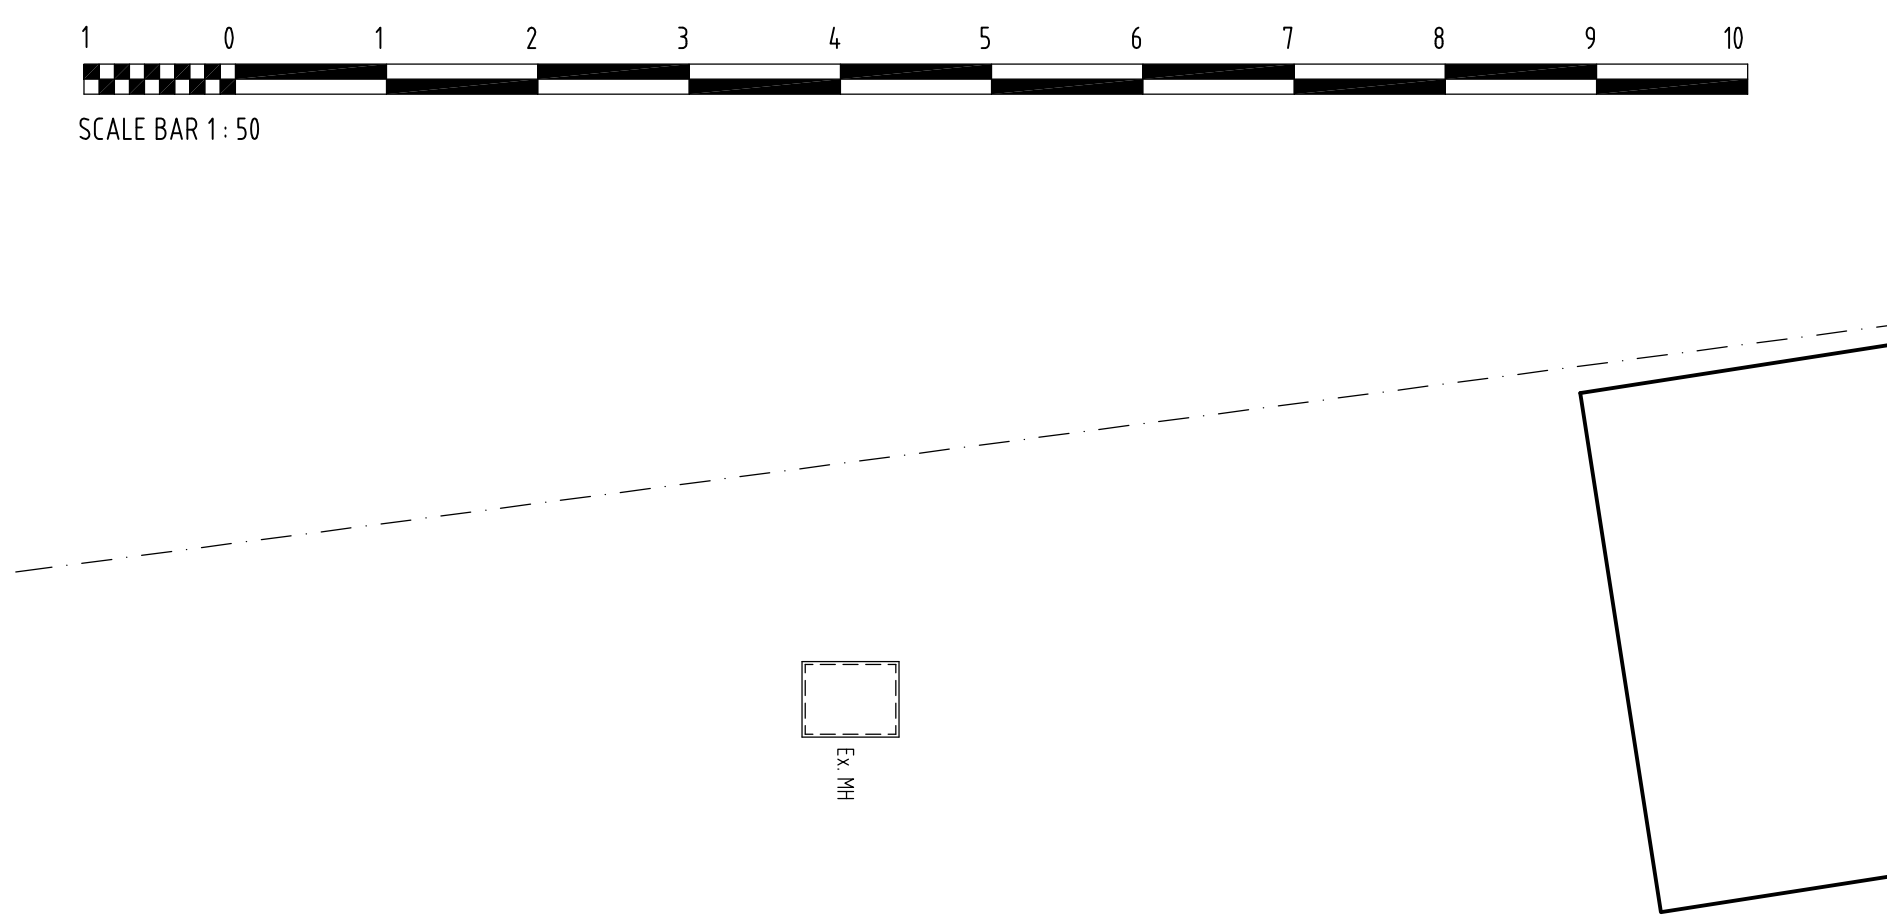

READING

RICHARD FENN DESIGNS LIMITED

11 HARRIER CLOSE, WOODLEY,
READING, BERKSHIRE. RG5 4PE.
Telephone READING (0118) 9691684
E-Mail : architect@rntworld.com

PROPOSED TWO STOREY SIDEREAR EXTENSION AND SINGLE STOREY FRONT AND REAR EXTENSIONS, LOFT CONVERSION WITH NEW DORMER WINDOW AND TWO VELUX WINDOWS TO 10 PEGS GREEN CLOSE, READING BERKSHIRE for MRS AISHAH AKHTAR

EXISTING GROUND FLOOR LAYOUT

DATE	SCALE	REVISION
FEBRUARY 28th 2019	1 : 50	

MZ11

DRAWING No.