


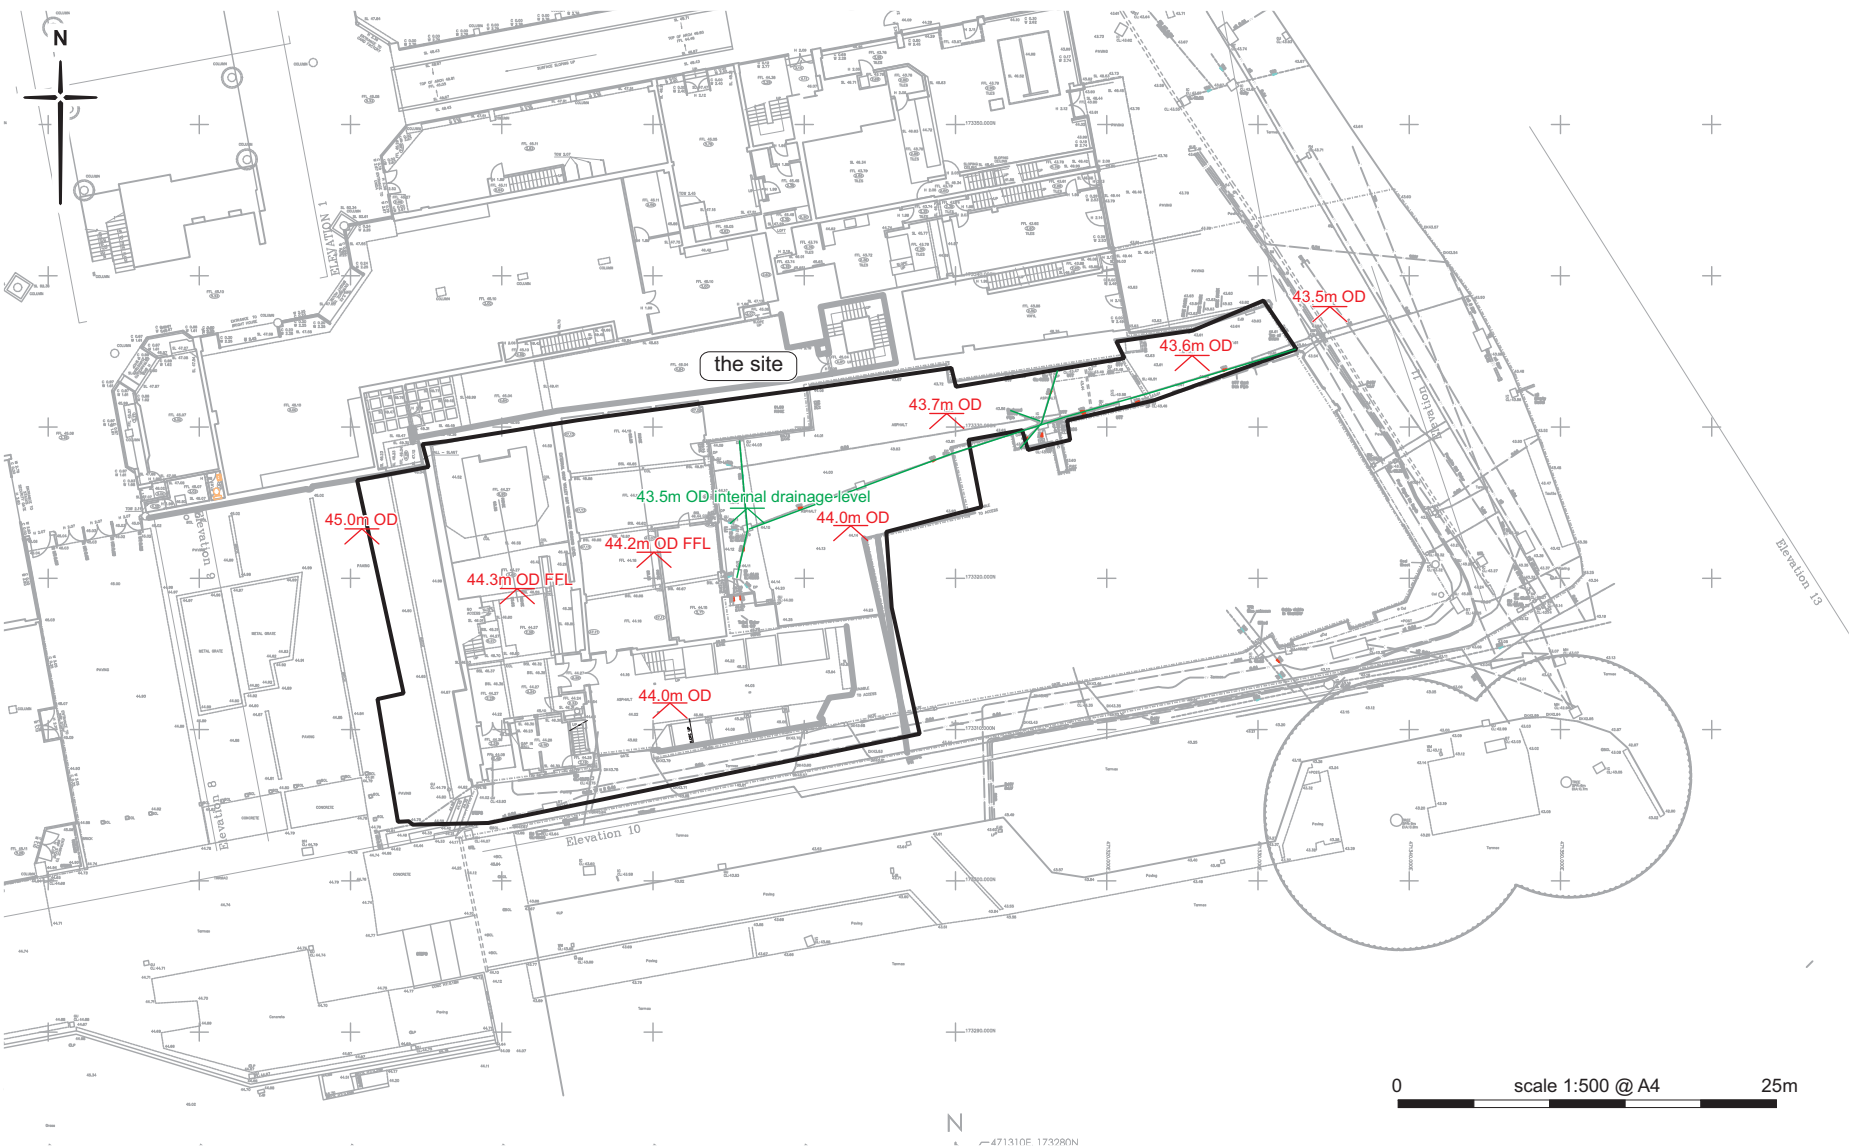




Fig 4 Ground floor topographical survey (Warner Land Surveys Limited 2016)



the site

 

the site

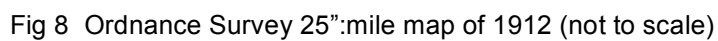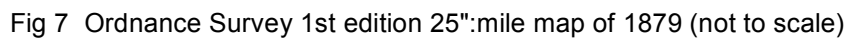

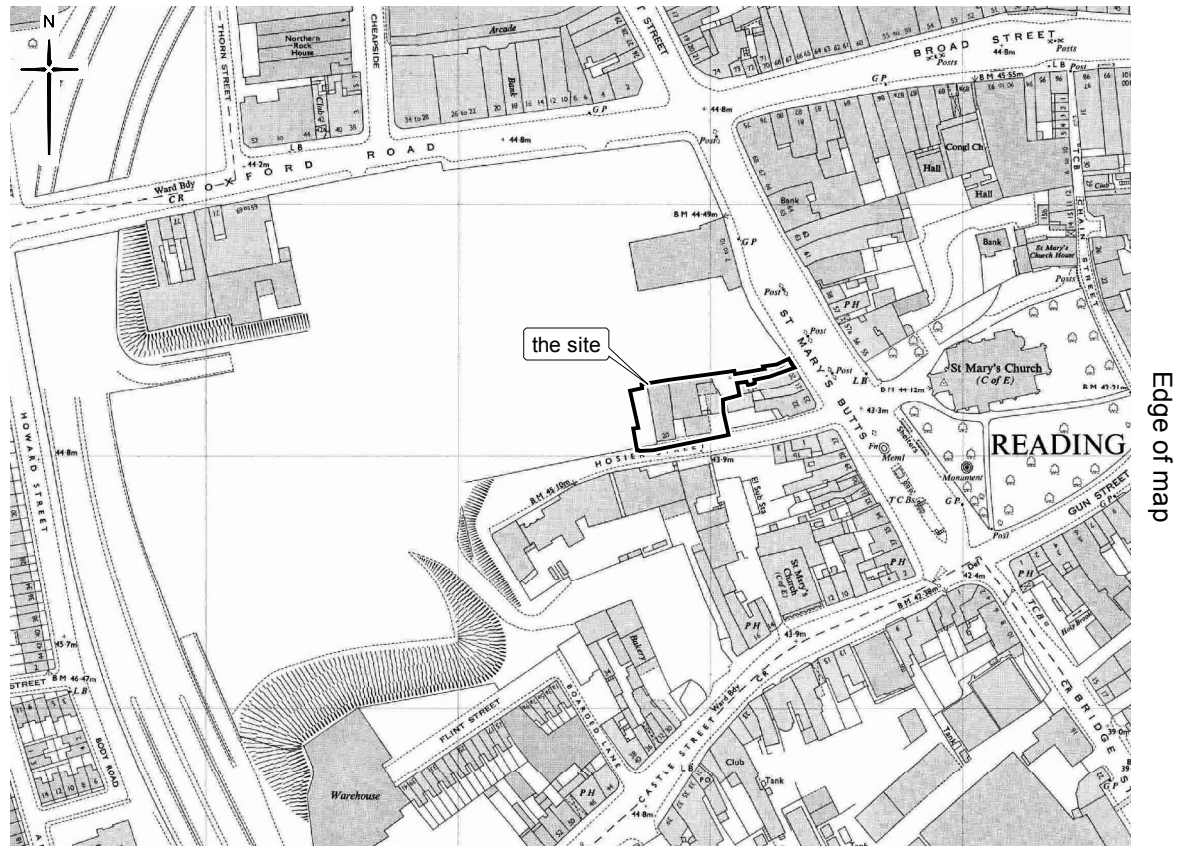


Fig 9 Ordnance Survey 1:1,250 scale map of 1969-71 (not to scale)

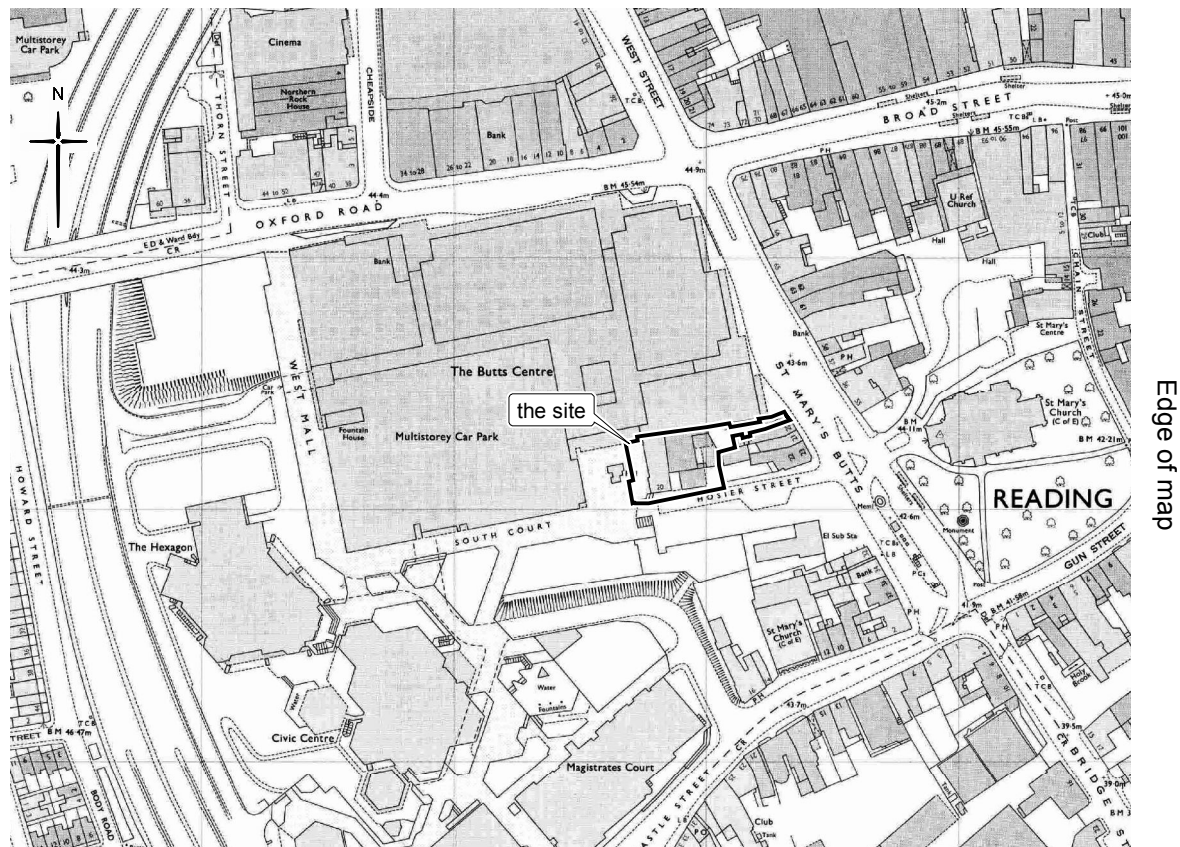


Fig 10 Ordnance Survey 1:1,250 scale map of 1980 (not to scale)



0 scale 1:500 @ A4 25m

Fig 11 Plan of existing basement (Warner Land Surveys Limited, 06.05.2016, Drawing No. 5715/0357/P10021)

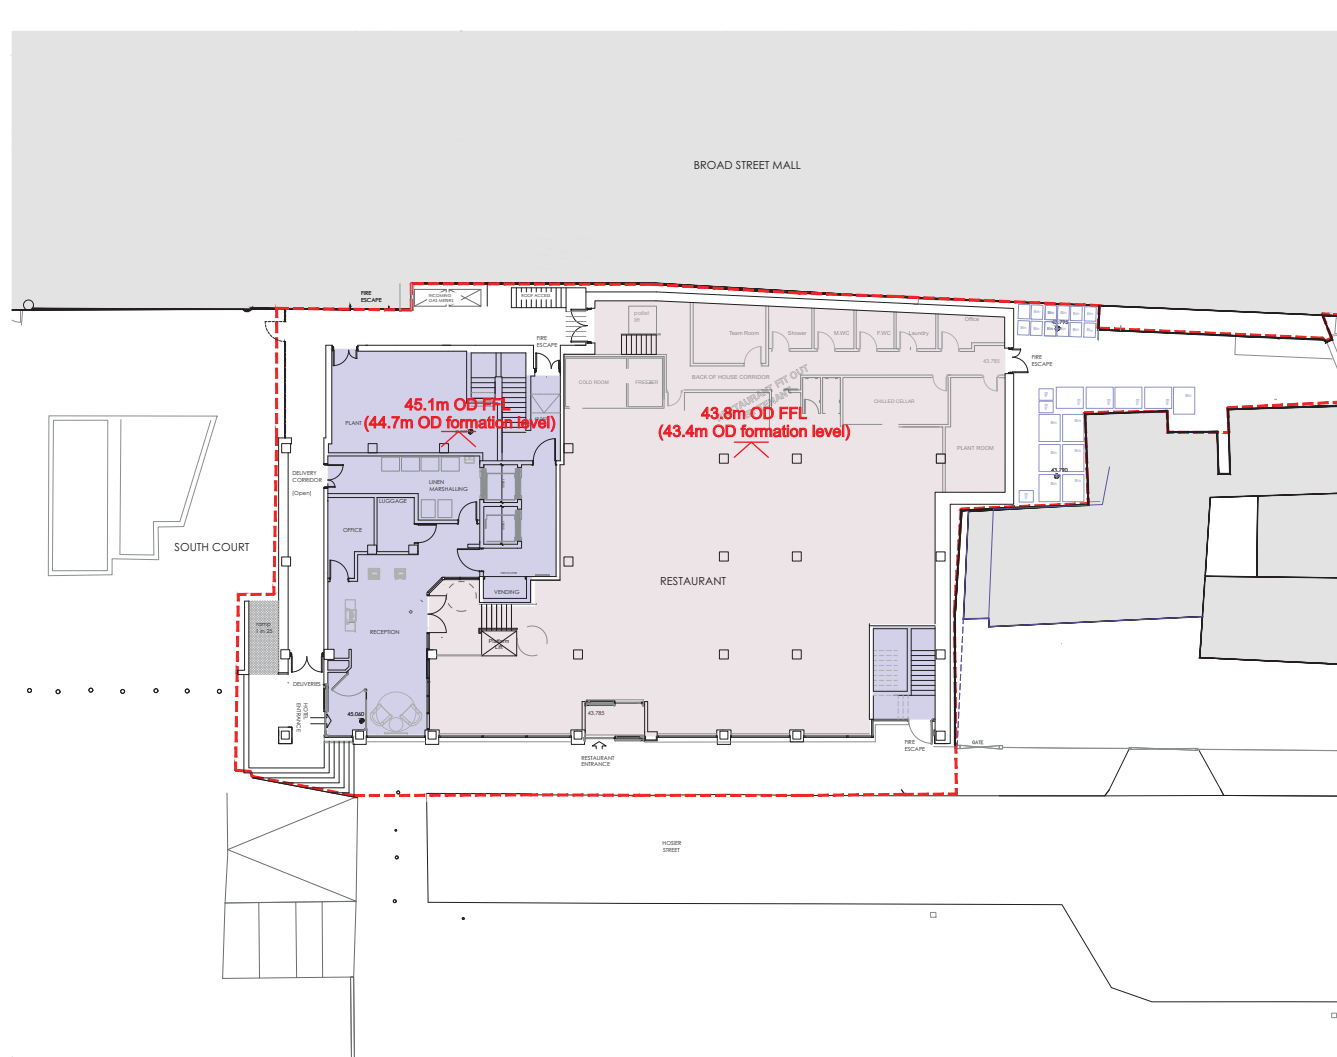


Fig 12 Plan of the proposed ground floor (Corstorphine + Wright Architects, Drawing No. 0310, Rev. P02, 13.11.2018)

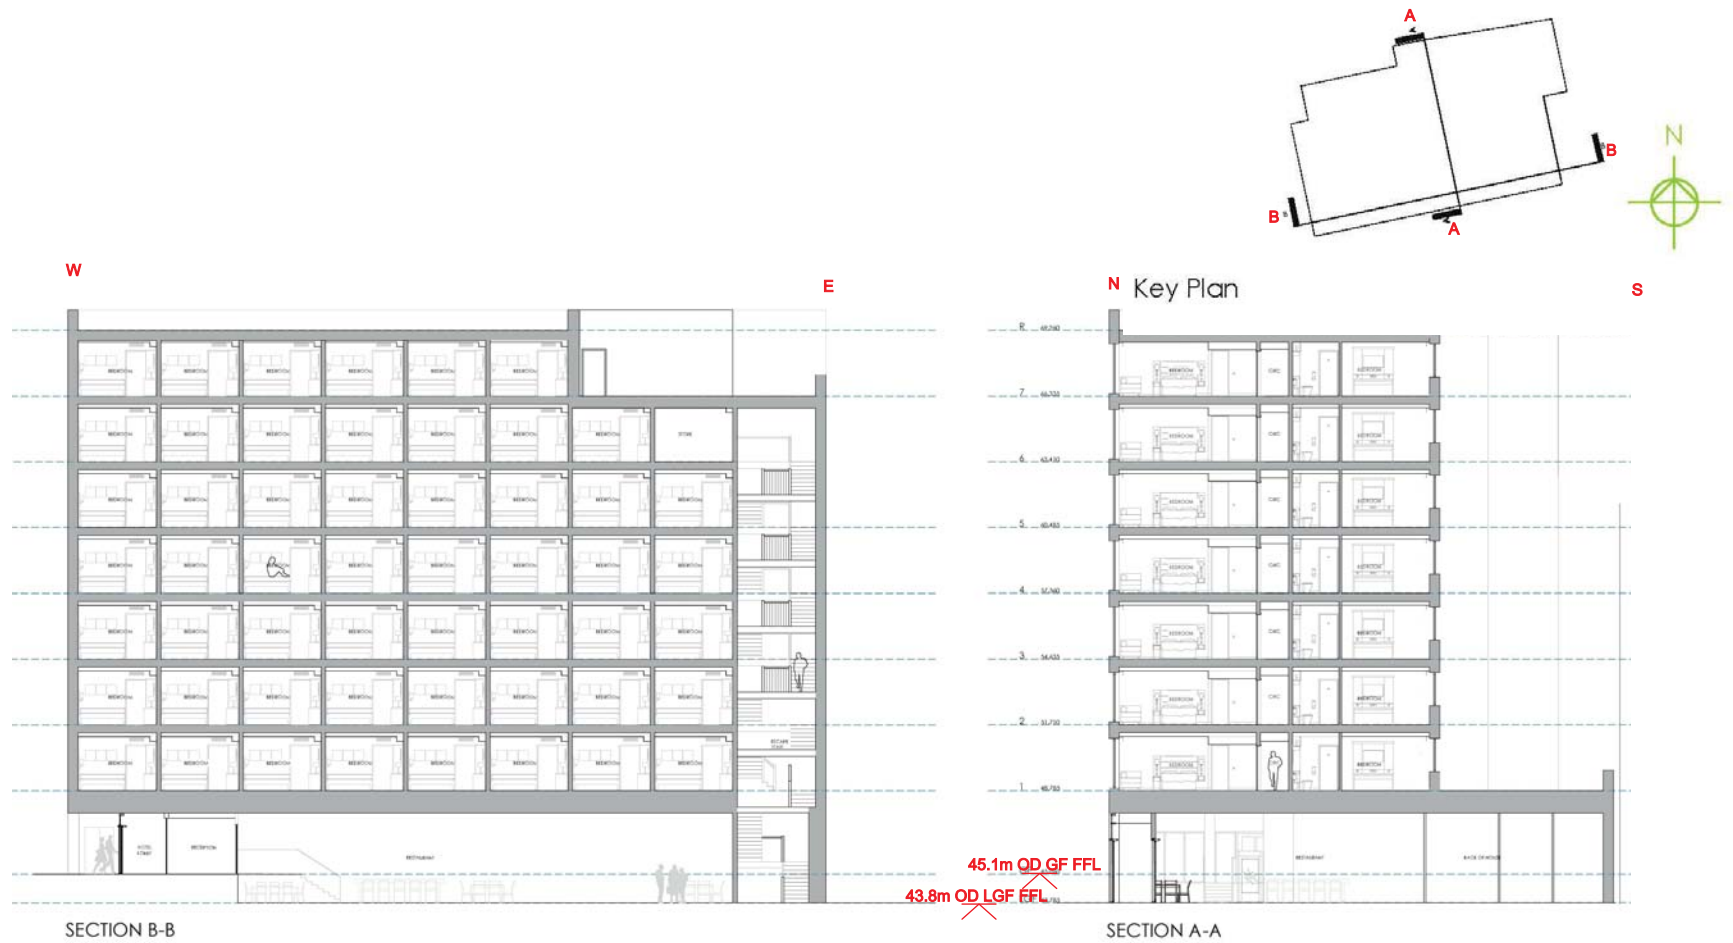


Fig 13 Proposed west and north facing sections (Corstorphine + Wright Architects, Drawing No. 0352, Rev. P0, 16.10.2018)