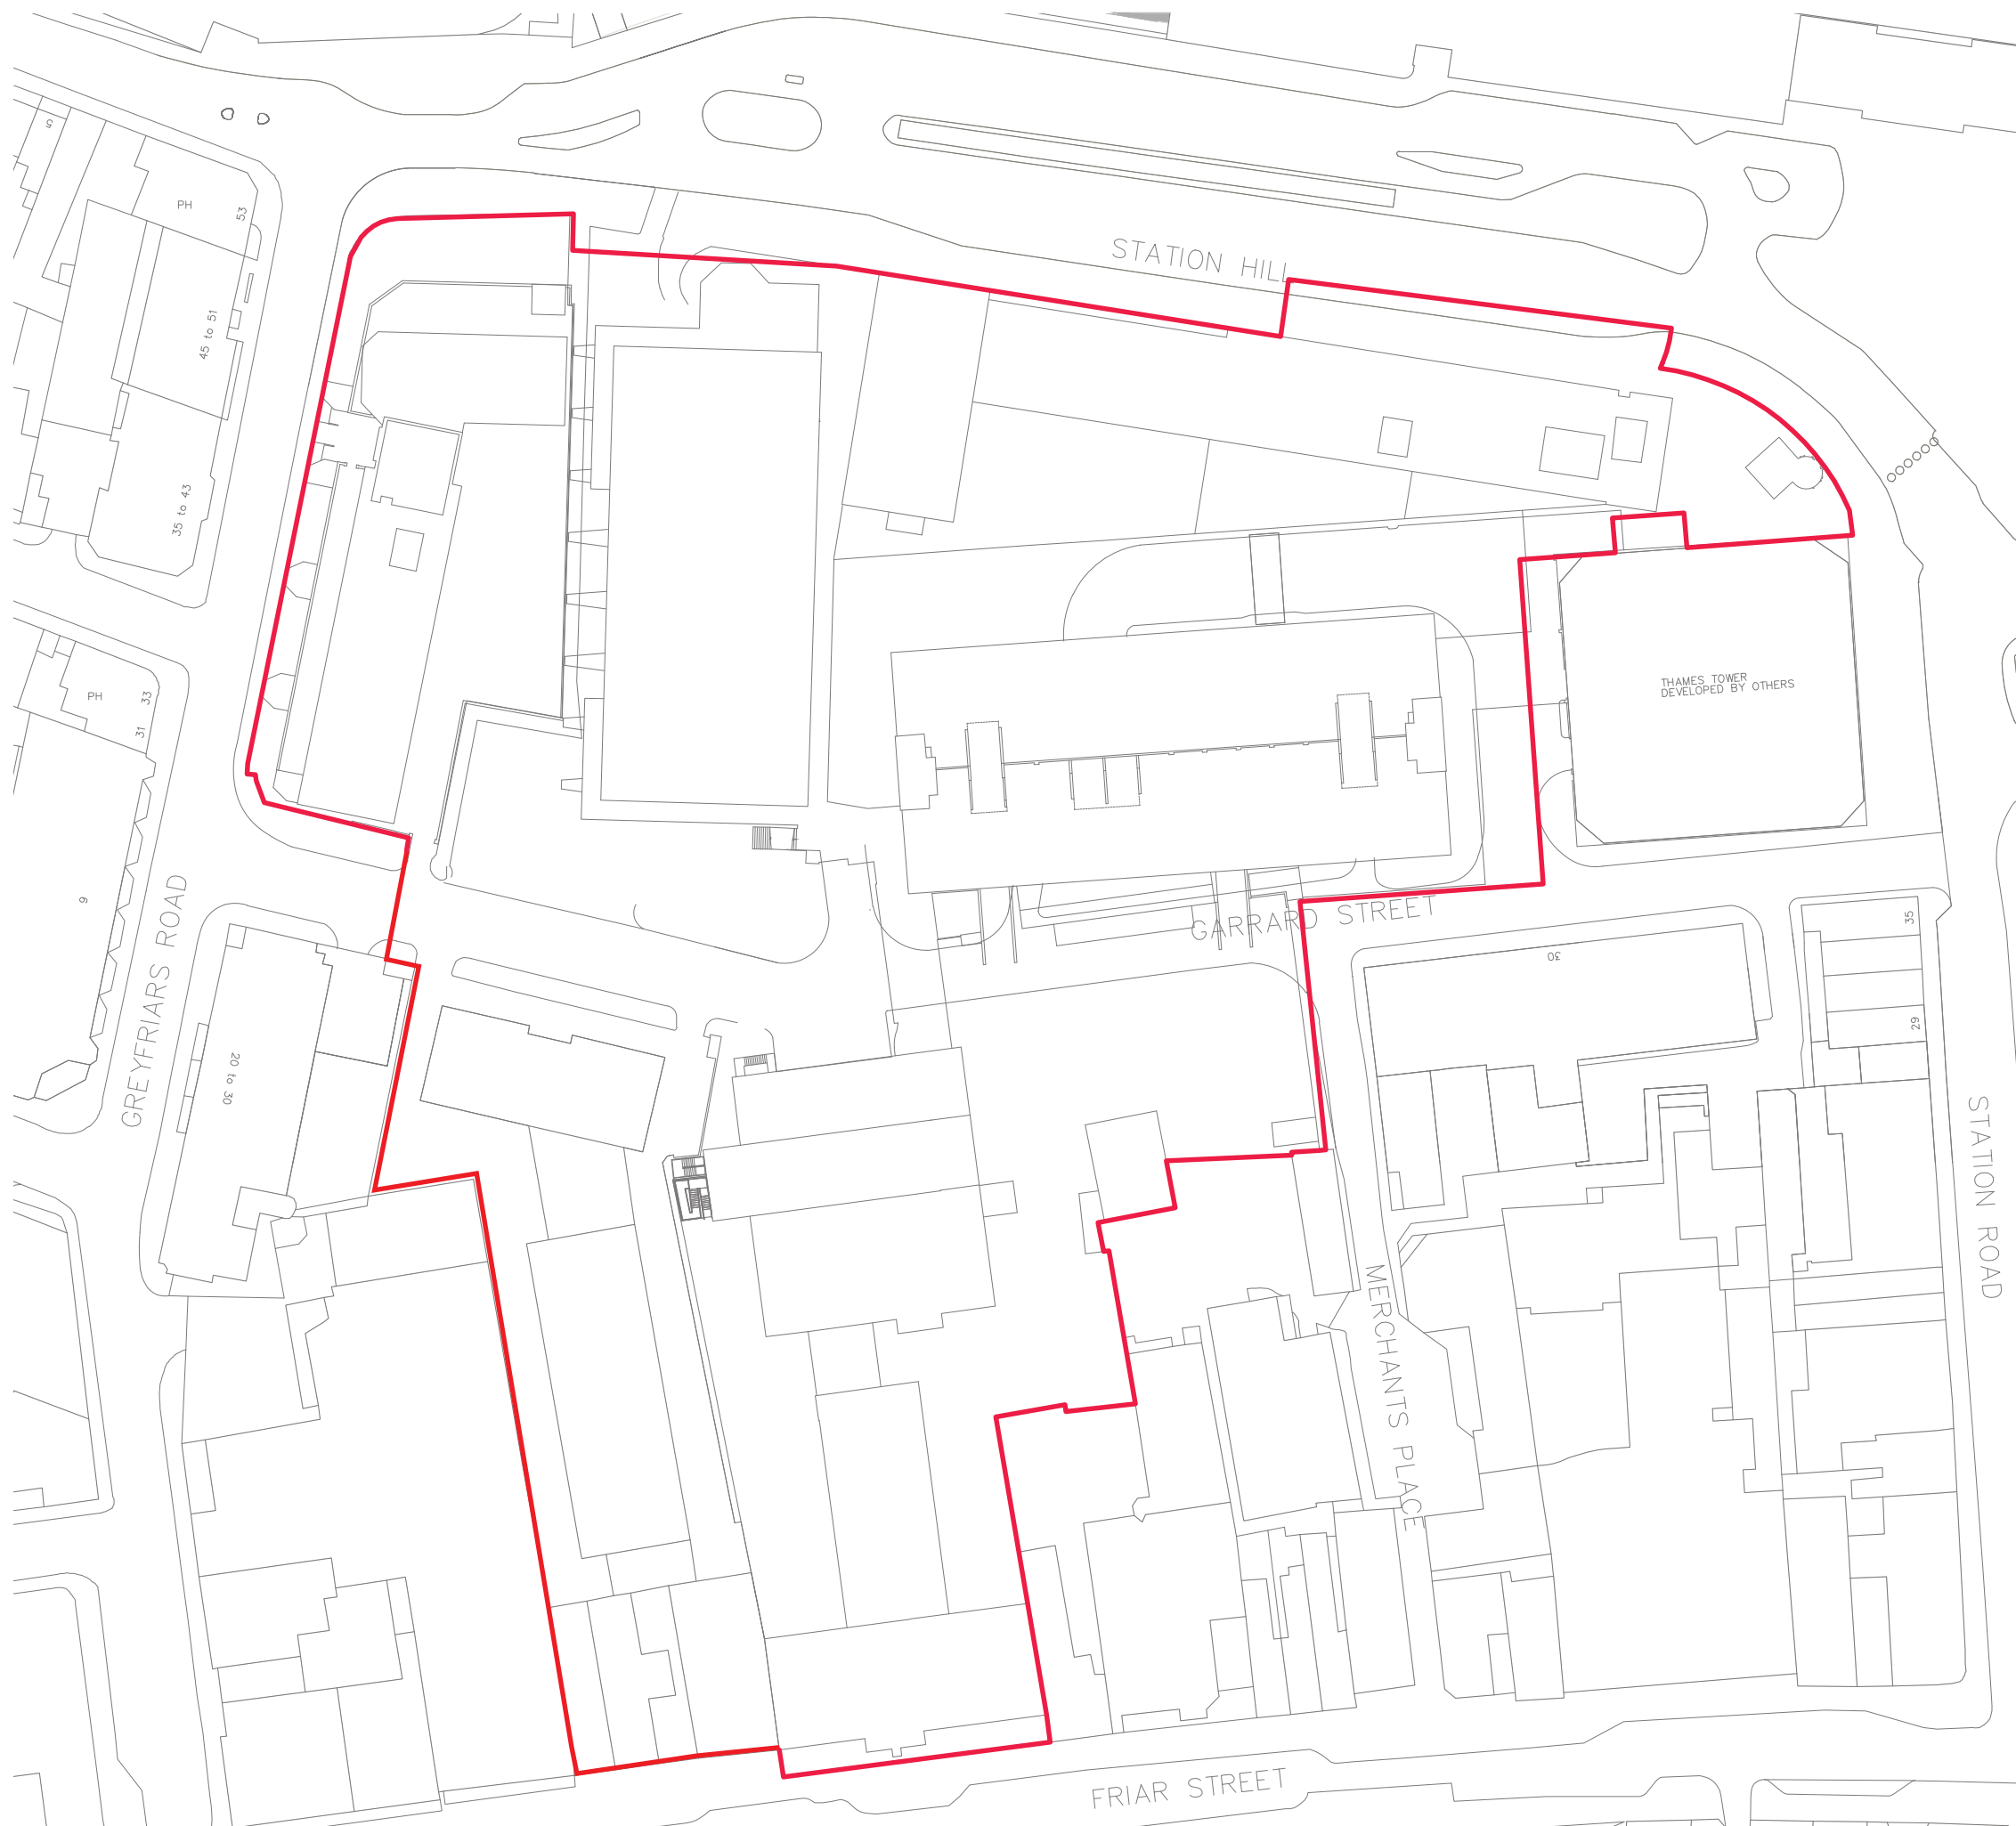


Project Details	WIB12350-111: Station Hill, Reading
Figure Title	Figure 1: Planning Application Boundary
Figure Ref	WIB12350-111_GR_ES_1.3A
Date	2015
File Location	\\slncs\weedl\projects\weed12350\111\graphics\es\issued figures