


RAMMURTI DESIGN LTD  
ARCHITECTURAL & PLANNING SERVICES  
268 TILEHURST ROAD, READING RG30 2NE  
TEL/FAX: 01189510628 MOB: 07799883574

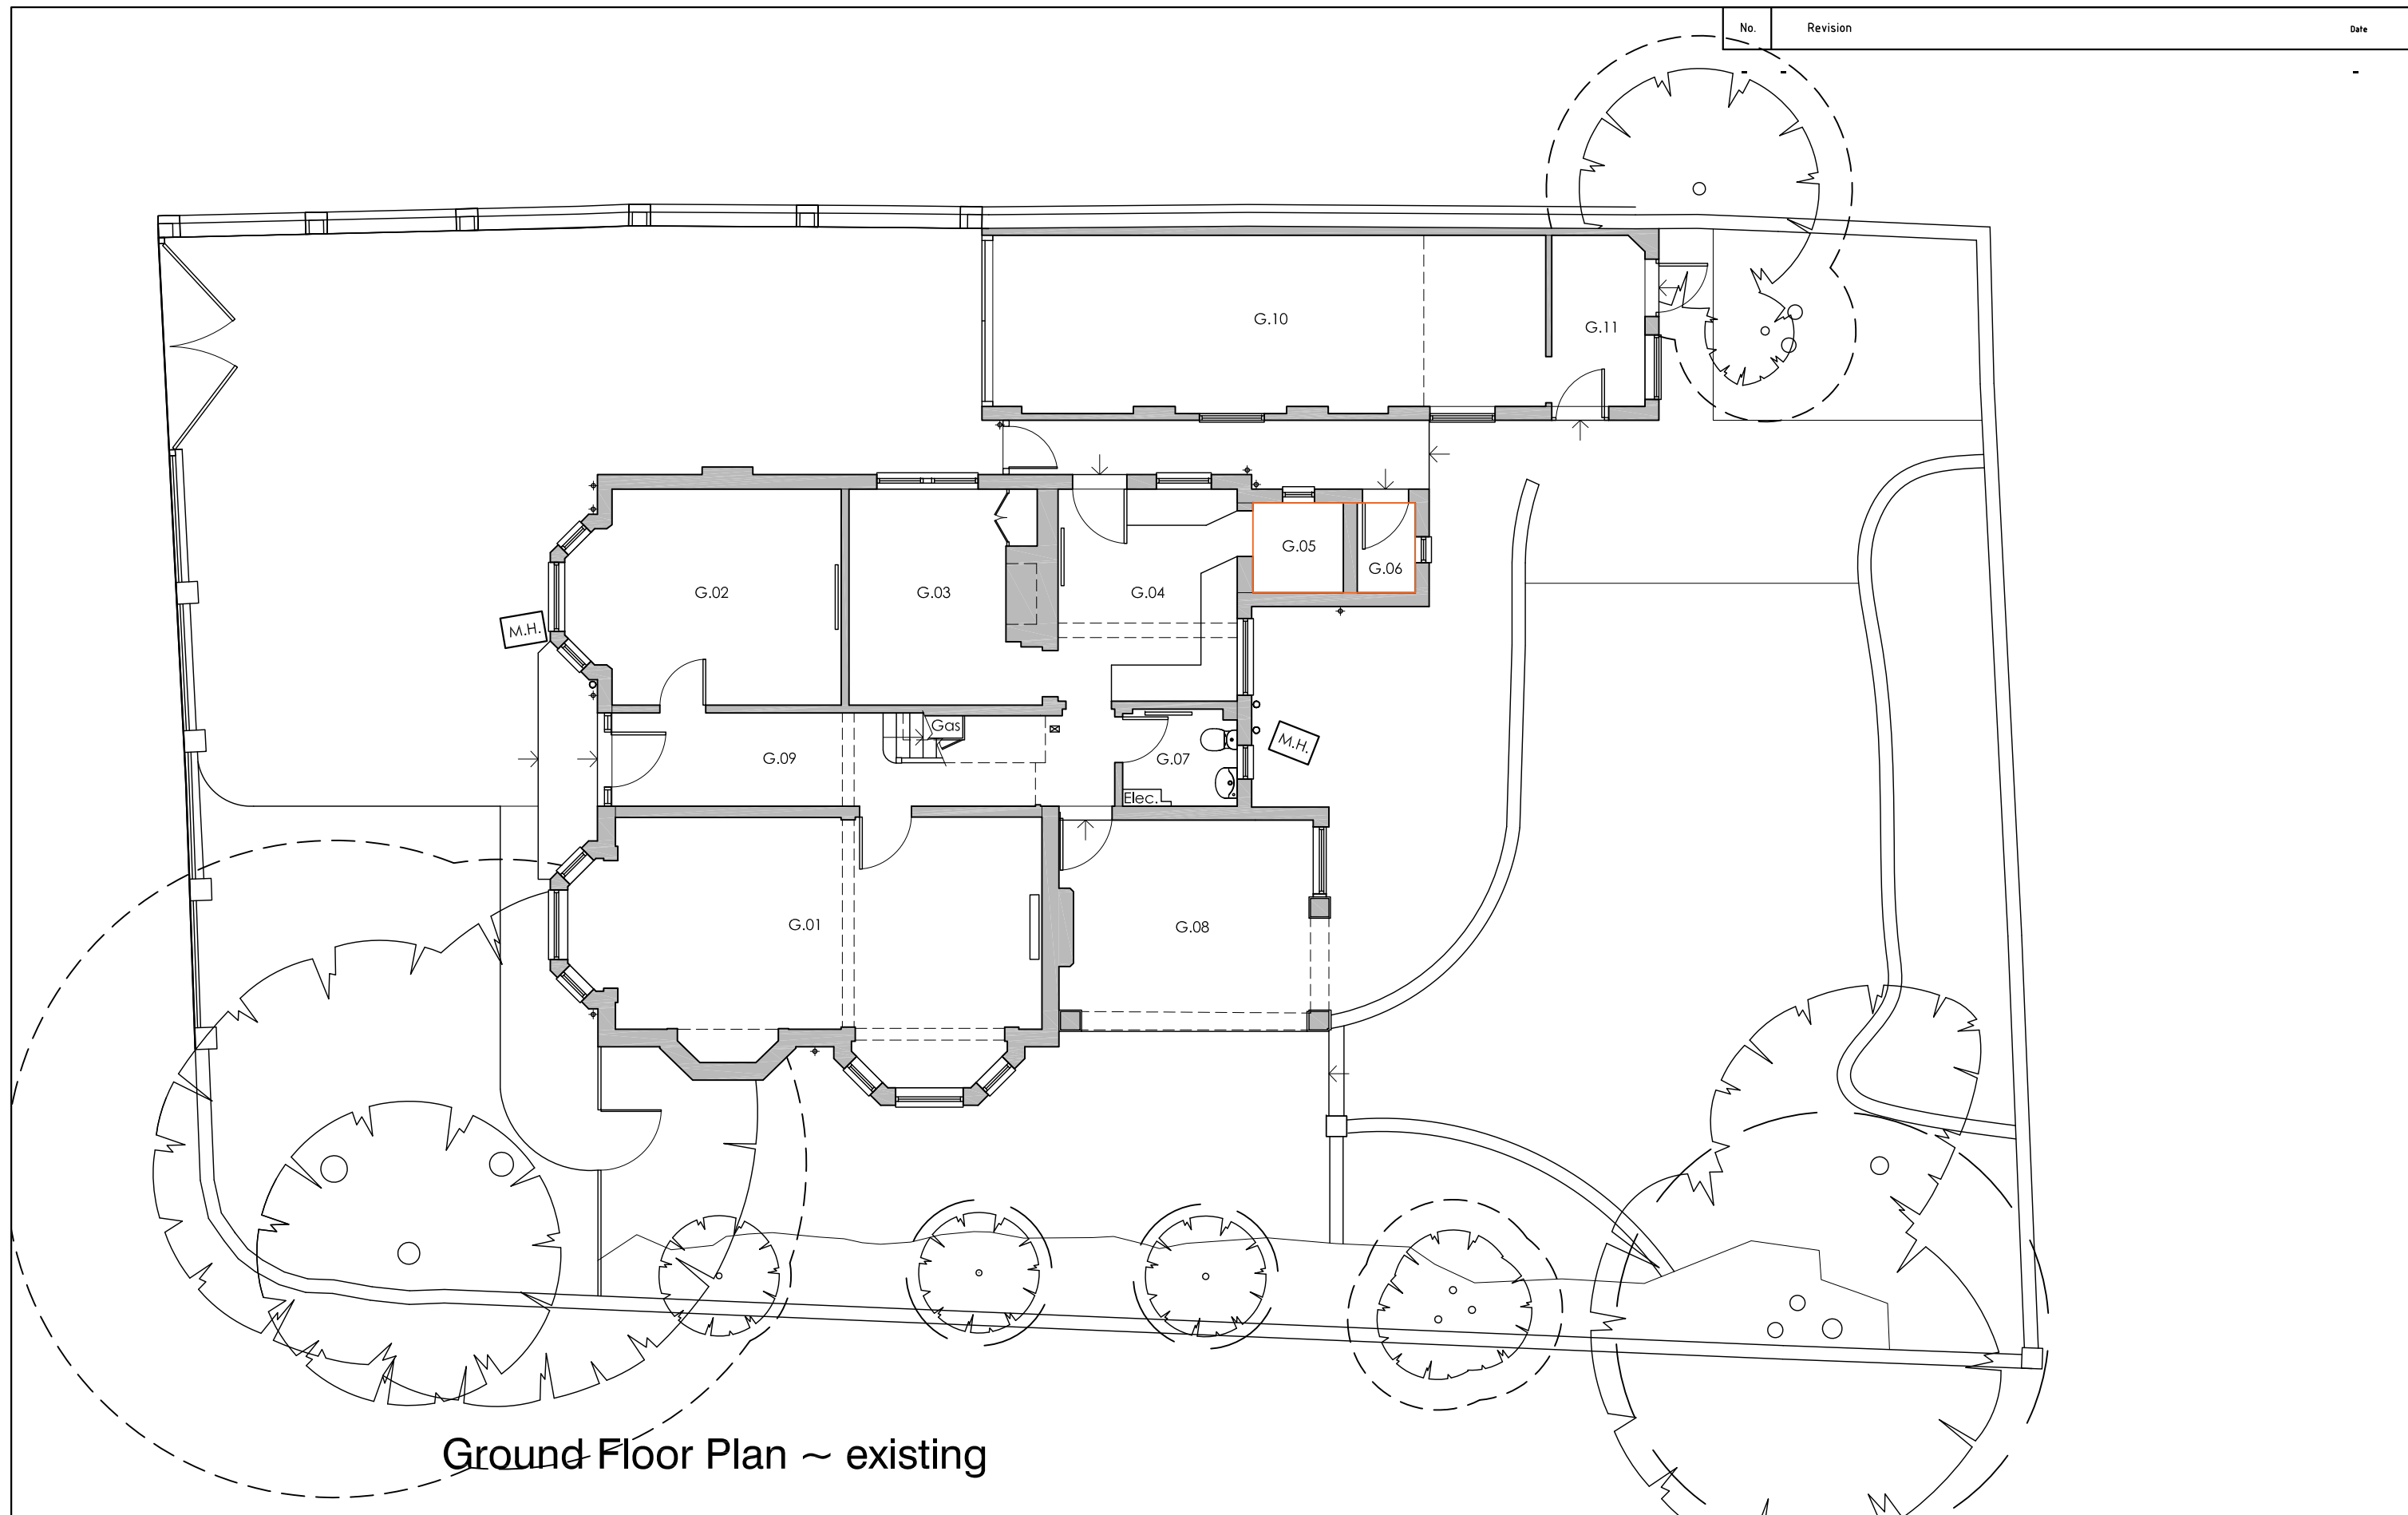

Proposed Change of Use of Existing House to Larger House  
in Multiple Occupation, and of existing garage to 1No ground  
floor flat  
at 25 Redlands Road, Reading  
for Kennet Investments Ltd

GROUND PLAN - Existing

Scale: 1/100  
Date: Dec 2017

RR:003 Rev -