



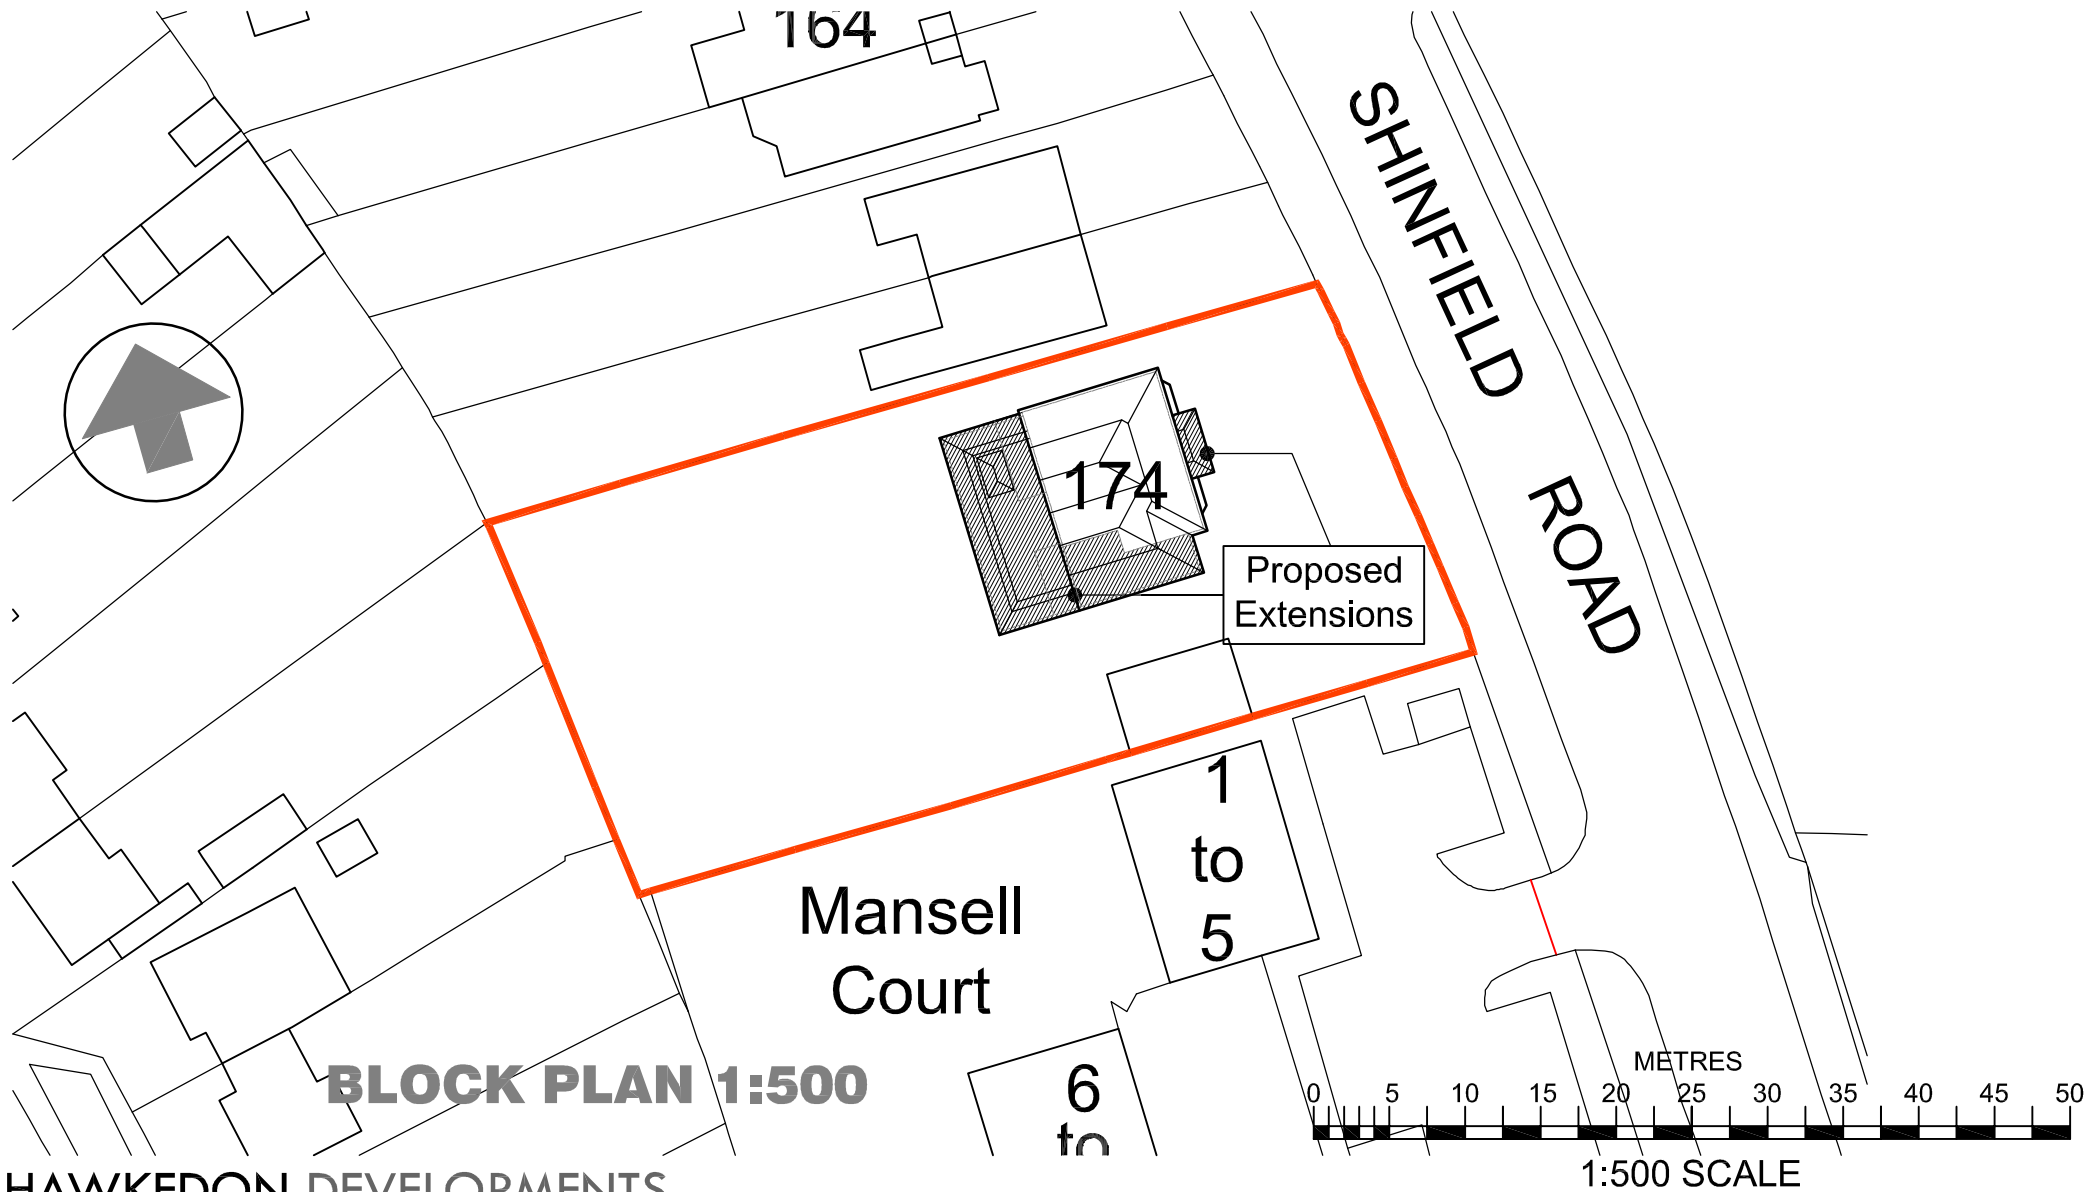

HAWKEDON DEVELOPMENTS

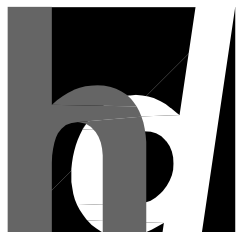

Oakwood House
14 High Tree Drive Earley
Reading Berkshire RG6 1EU
0118 935 3655
info@ihaltd.co.uk

Project Proposed Extension & Alterations at
 174 Shinfield Road, Reading,
 RG2 7DT

Title Block Plan

Client Mr & Mrs Akif Manzar

Drawn

IRH

Scale

1:500 @ A4

Date

May 2018

Drawing No

H1356.24

Rev

All dimensions to be checked on site prior
 to the commencement of any construction.
 This drawing may not be reproduced in
 any part or form without the written
 consent of Hawkedon Developments Ltd.

ALL COPYRIGHTS RESERVED