




NORTH

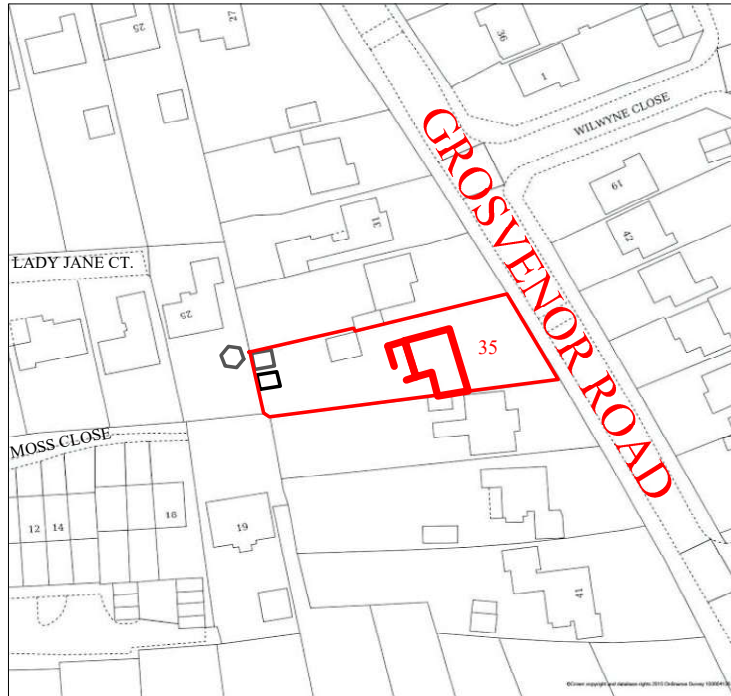

LOCATION PLAN

(from UKPlanning Maps)



35 GROSVENOR ROAD
CAVERSHAM RG4 5EN

Drg. No.
PALM-W603-02
Rev. A
2 APR 2018

LOCATION PLAN

SCALE 1:1250
PRINTED A4

APPLICATION FOR PLANNING
PERMISSION : READING BC