


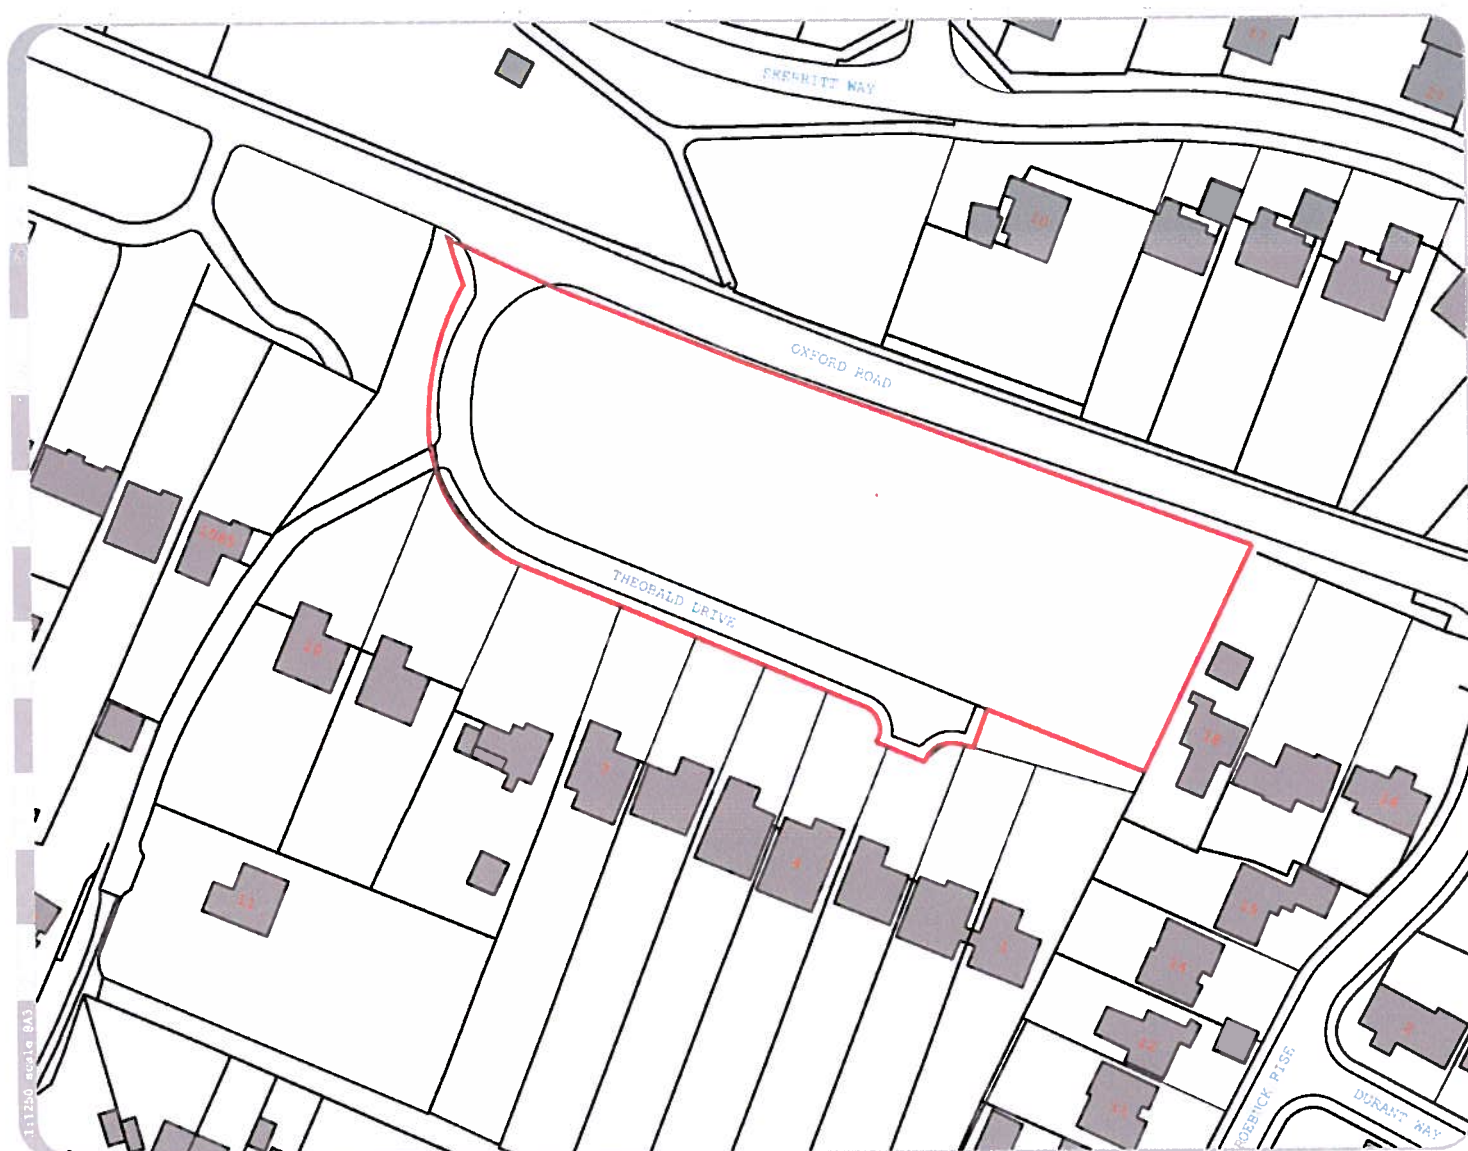

Ordnance Survey (c) Crown Copyright 2017. All rights reserved. Licence number 100022432

Land at Theobald Dr.
Or Rd. road no. RG31 6W

Notice
Site Location Plan
As Existing

164-02-01 P
July 2017 information
1:1250 A4 NDE Sh

colony
all contacts
RIBA #



colony architects ltd is a collaborative of architects and designers with an agenda to find out more visit our beautiful website
contact: dstp@colonyarchitects.com
07996 113372
07119 235320
0318 3906320
230 Birch Oak Way
Green Park, Reading
RG2 0UG

