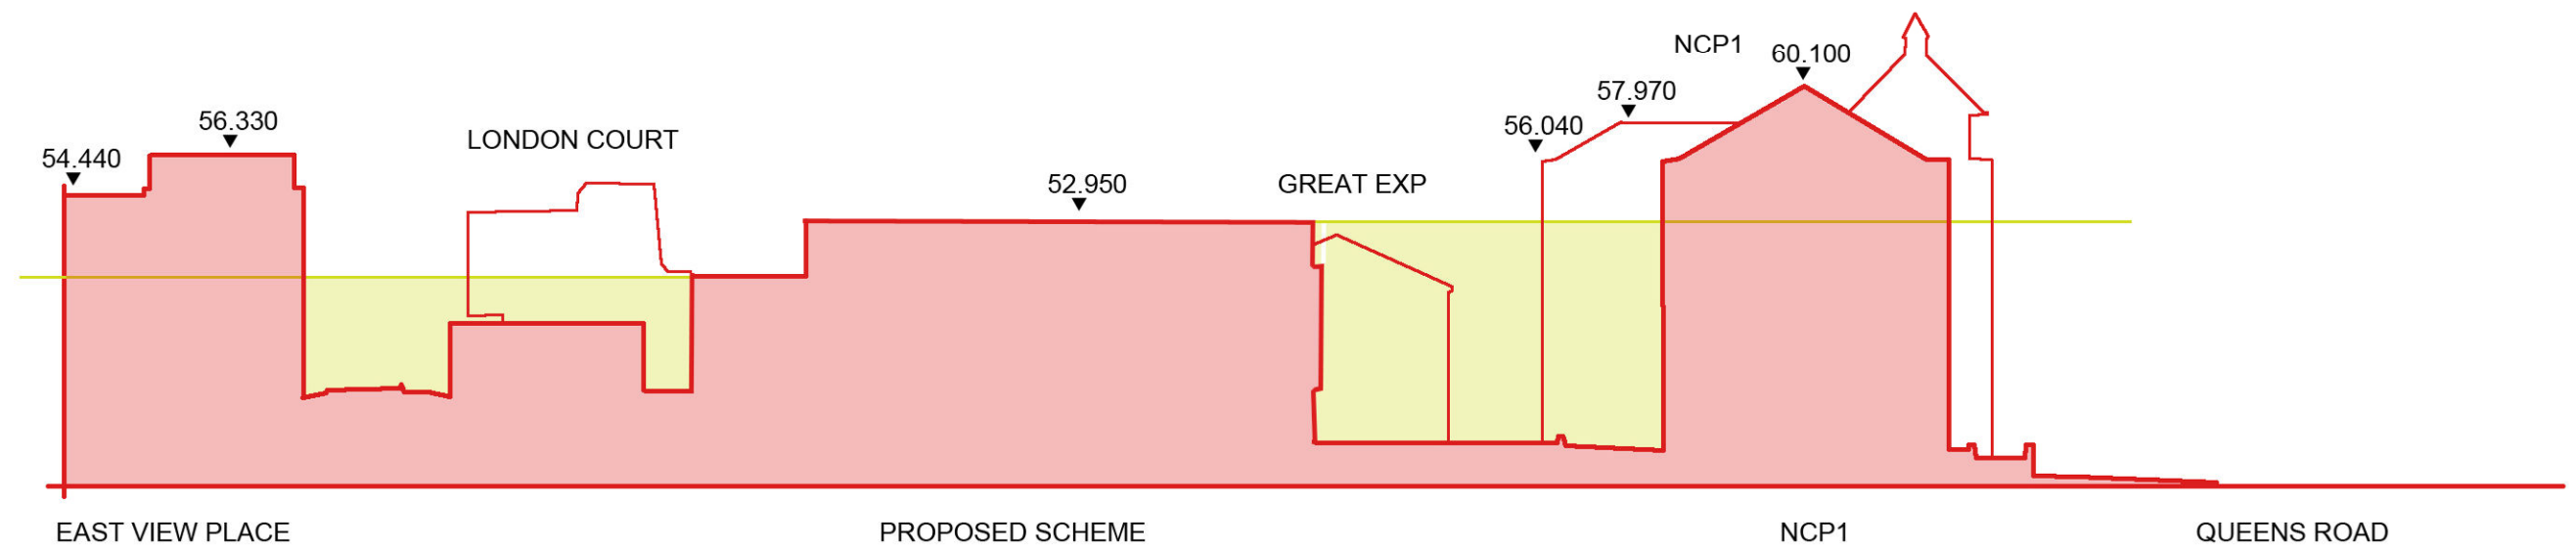


date: 2017 05 10 - Rev C - issued for revised planning application
date: 2017 04 26 - INFORMAL planning issue for comments

east street, reading - SUBSERVIENCE

greenwell design

greenwell design studio 2, riverside centre, frankland lane, durham, DH1 5TA

16033 VS064C A3 scale NTS@A3 This drawing is copyright