

GENERAL NOTES

1. This drawing is copyright and must not be reproduced without the consent of GDL Architecture.

2. All dimensions are in millimeters unless otherwise noted.

3. Do not scale from this drawing – if in doubt ask.


4. All dimensions to be checked on site prior to commencement of work or preparation of construction details.

5. The contractor shall report any discrepancies in information in writing to the design team at the earliest opportunity.

6. This drawing is to be read in conjunction with the following relevant information:


i) All architects, structural and services engineer's drawings and specifications.

ii) All CDM information including designers risk assessments.

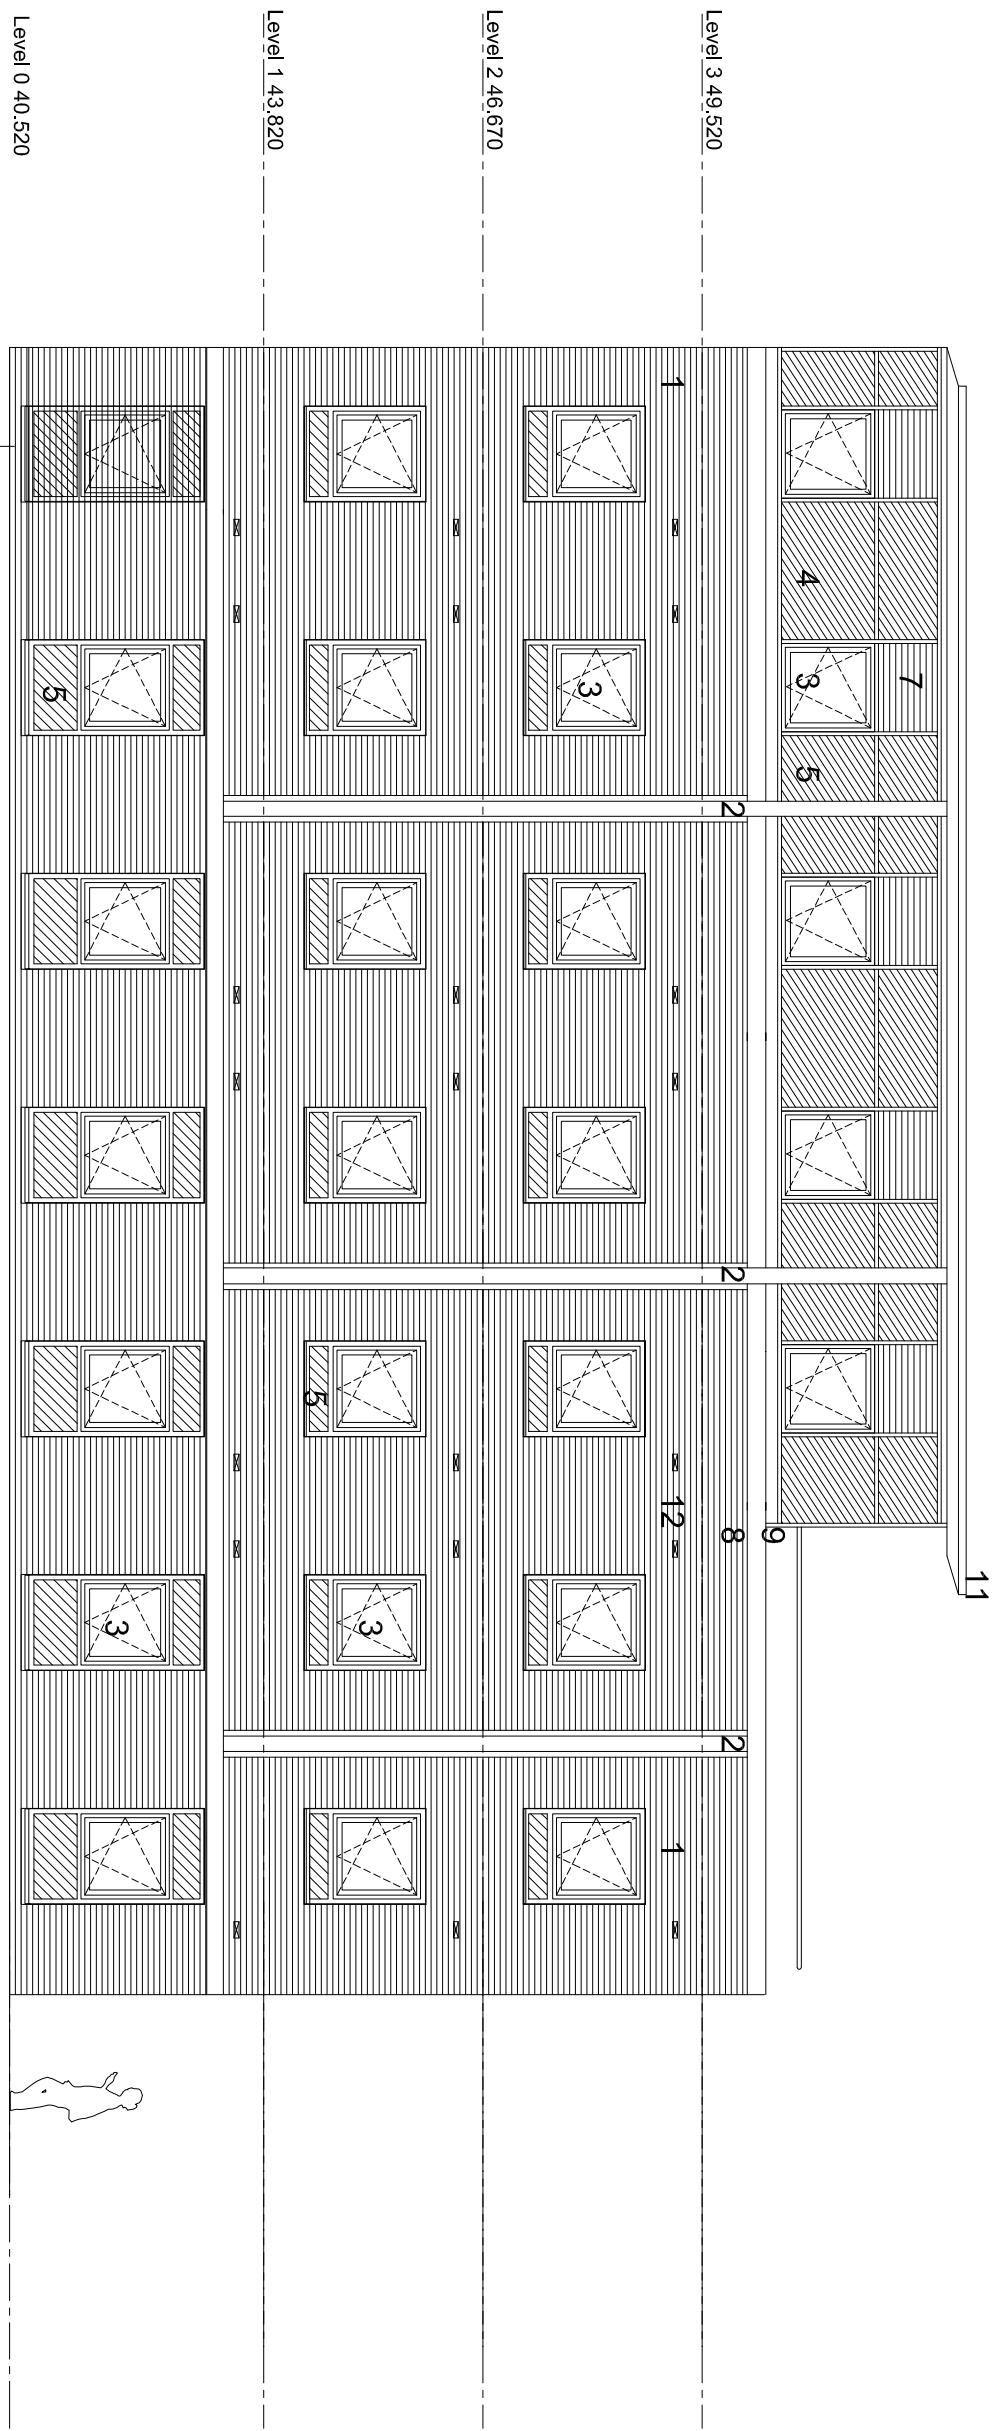

- 1 BRICK
- 2 PPC ALUMINIUM COLUMN CASING
- 3 PPC ALUMINIUM WINDOWS
- 4 PPC ALUMINIUM CURTAIN WALLING
- 5 SPANDREL PANELS
- 6 BALCONY DOORS WITH GLASS BALUSTRADE
- 7 PPC ALUMINIUM LOUVRES / DOORS
- 8 ARTIFICIAL STONE
- 9 PPC ALUMINIUM FLASHING / DRIP OVER STONE
- 10 PPC ALUMINIUM CLADDING PANELS
- 11 PPC ALUMINIUM PROJECTING EAVES PANELS
- 12 VENTS / AIR BRICKS

18 053 4022/01
PROPOSED ELEVATION - WEST ELEVATION
1:100

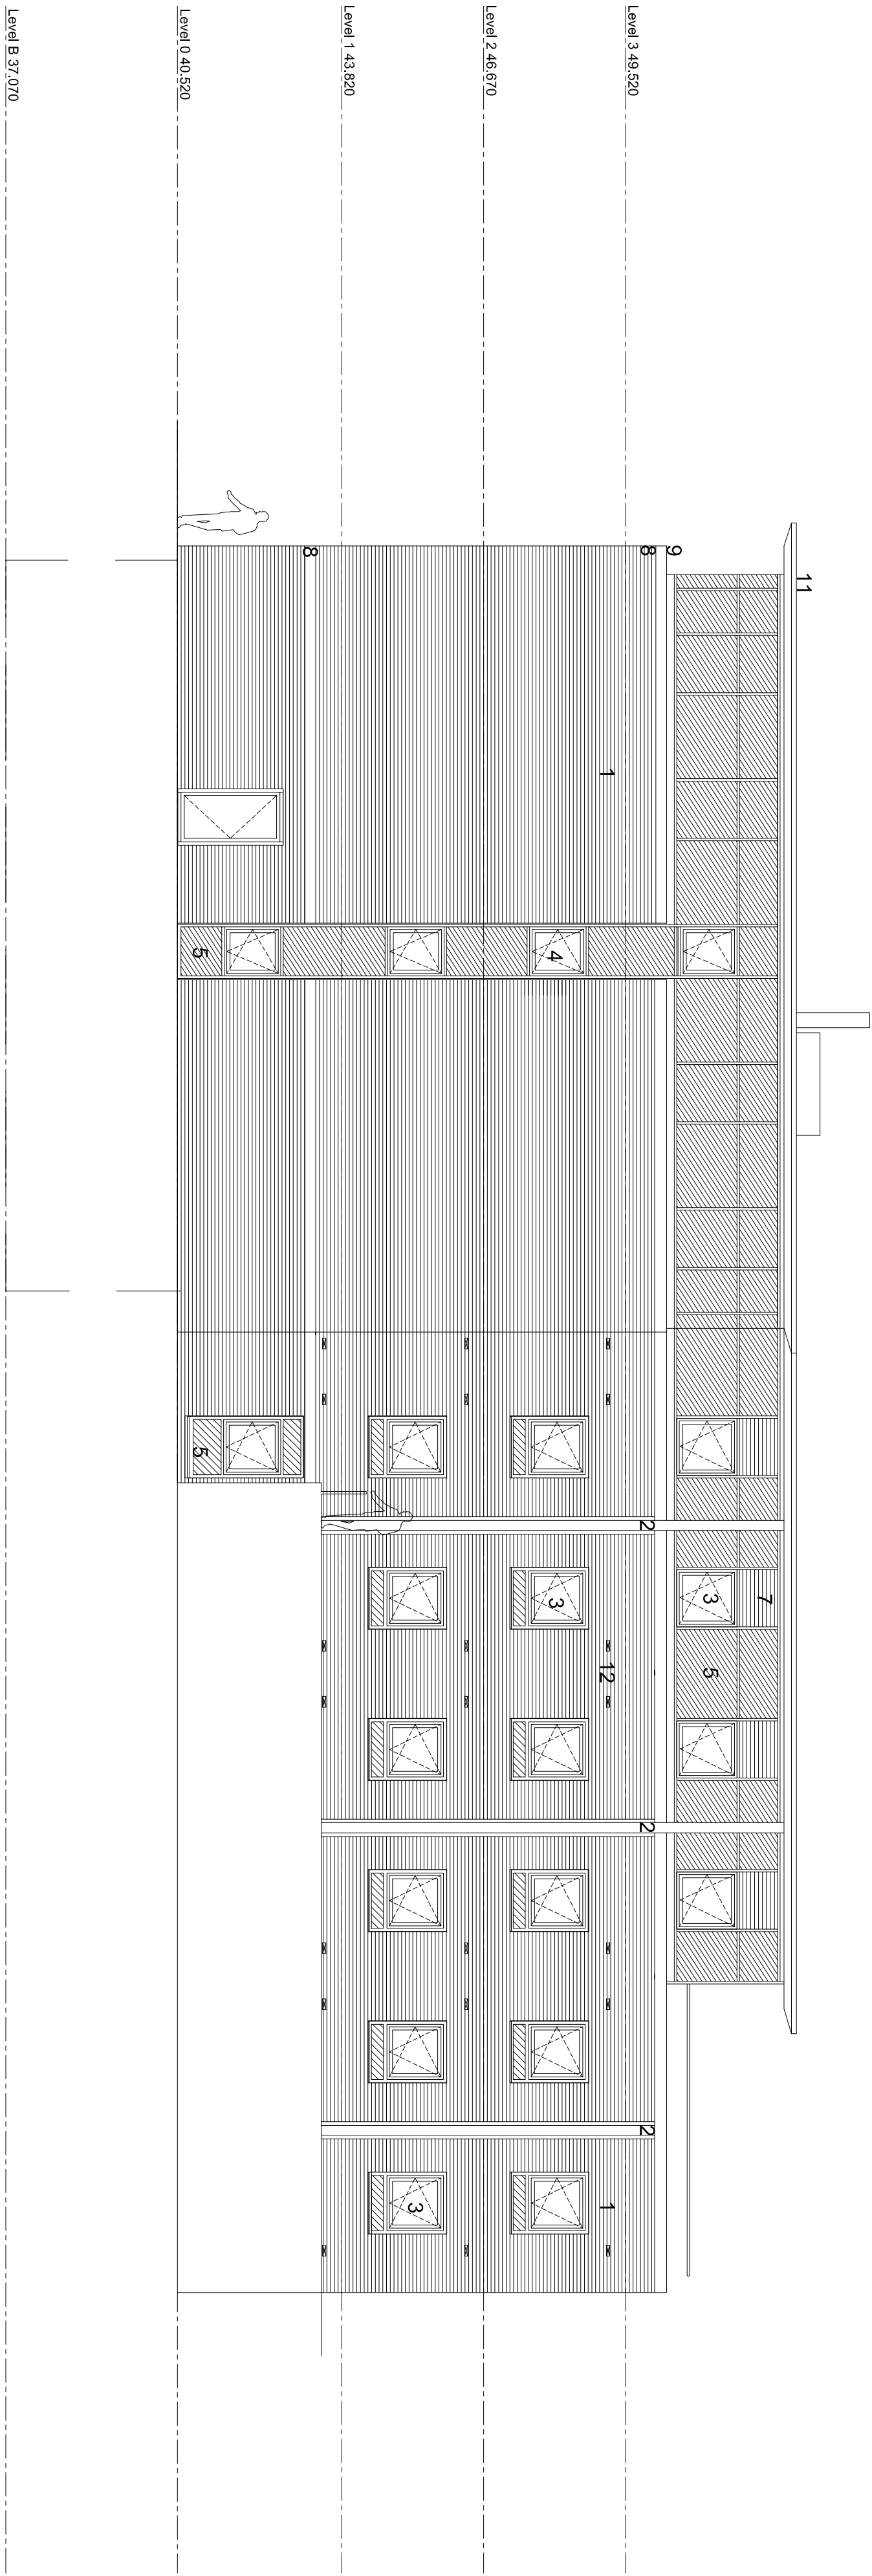

18 053 4021/02
PROPOSED ELEVATION - WEST ELEVATION
1:100