




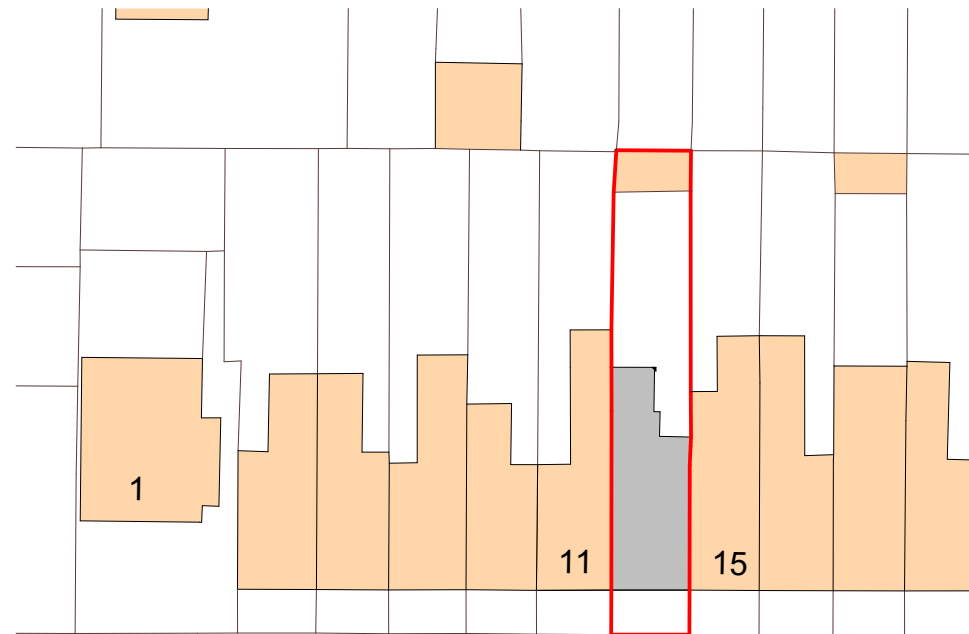


DONNINGTON ROAD

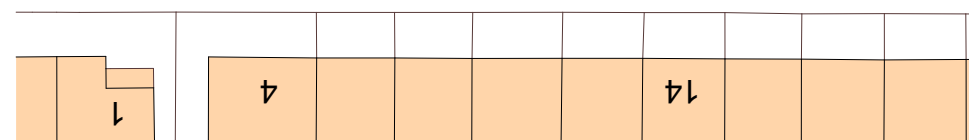

0.2 Existing Block Plan 1:500

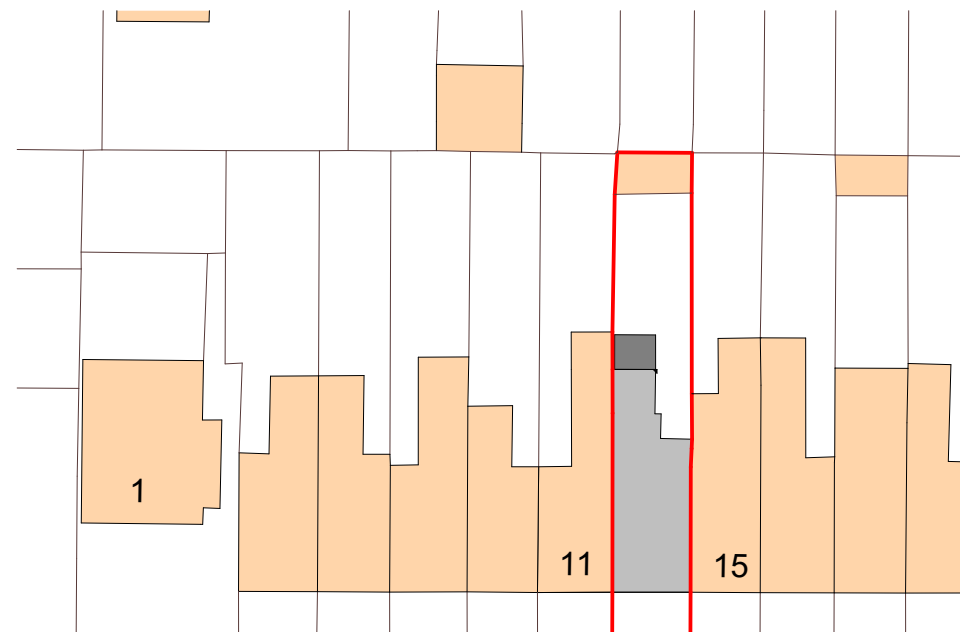

DONNINGTON ROAD

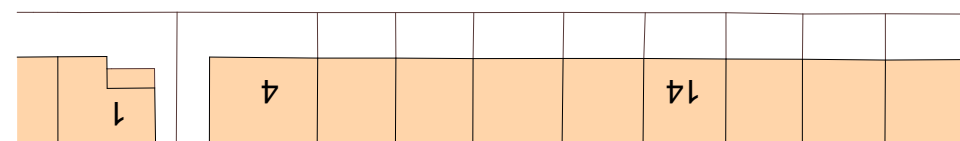

0.4RE Proposed Block Plan 1:500

© This drawing remains the property of The Keen Partnership and shall not be copied without prior written consent.

All dimensions to be checked on site and any discrepancies to be reported before work commences.


Notes:
Plot Area (red line): **165.226 m²**

Existing Building Gross Internal: **124.345 m²**

Existing Footprint: **66.257 m²**

Proposed Building Gross Internal: **127.994 m²**

Proposed Footprint: **72.665 m²**

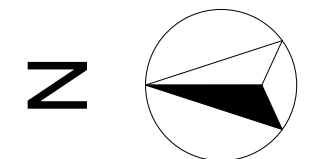

1:500

0 5 10 25 20 25 m

THE KEEN PARTNERSHIP
The Courtyard
Edinburgh Road
Reading RG30 2UA
Tel: 0118 9510 855
Fax: 0118 9510 866
chris@keenpartnership.co.uk
www.keenpartnership.co.uk



Client:
Mr Parshotam Singh Dhillon & Mr Gurjeet Kaur Dhillon

Job Title:
Rear dormer and rear single storey extension for the creation of bathroom under PD rights

Drawing Title:
Existing and Proposed Block Plan

Drawing Date: 11-01-2019	Status: Rear Extension Drawings	
Issue Date: 29/01/2019	Drawn By: C.P.	Scale: 1:500@A3
Job No: 8824	Drawing No: REPL-02	Rev: