
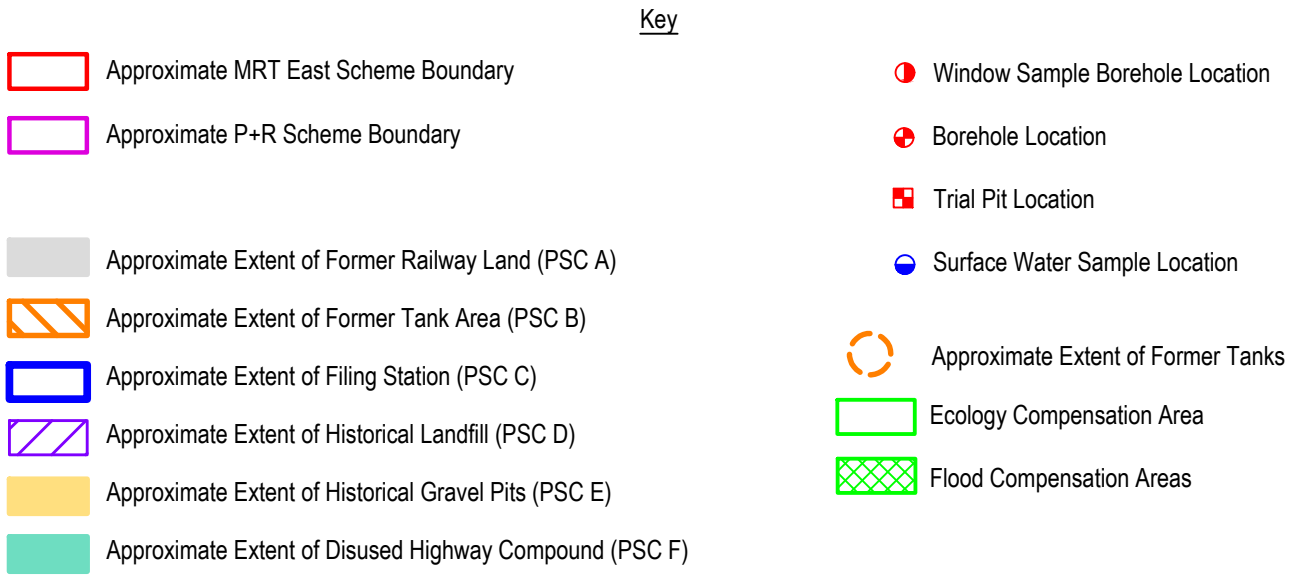
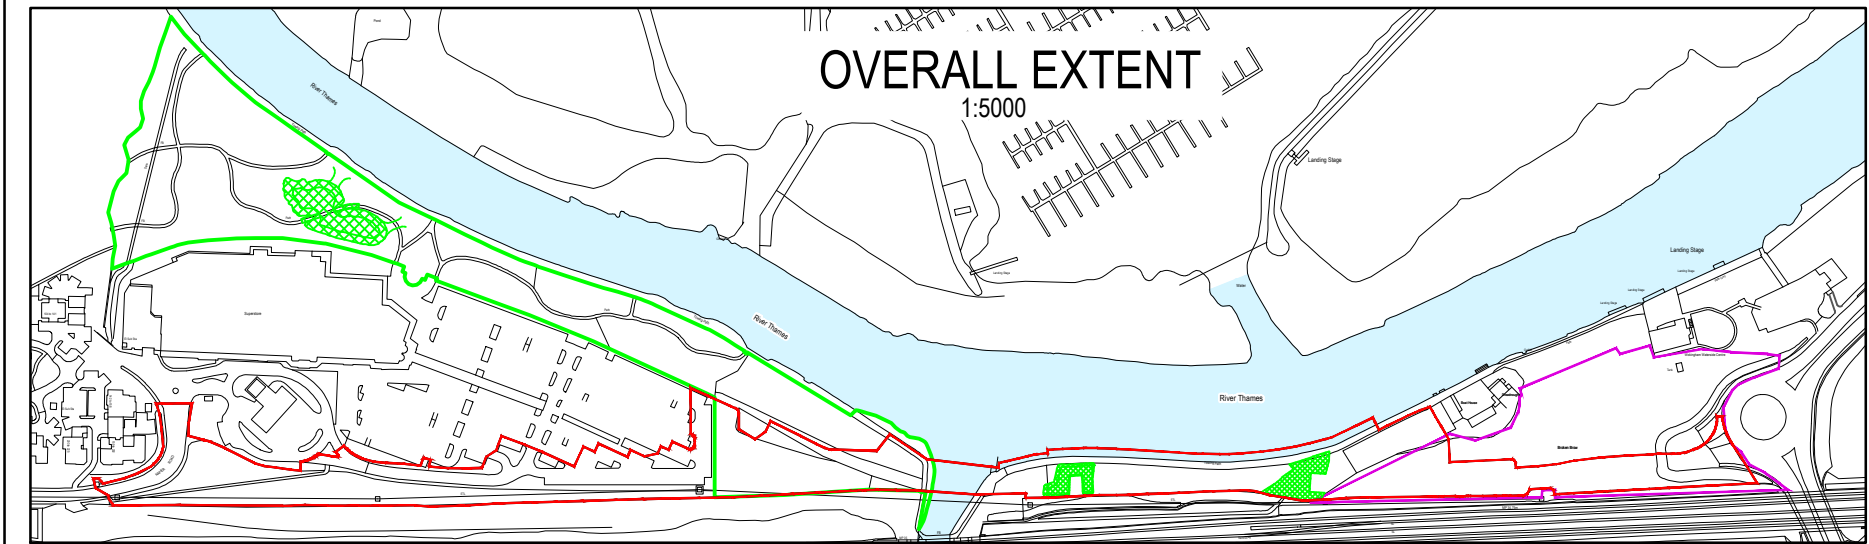
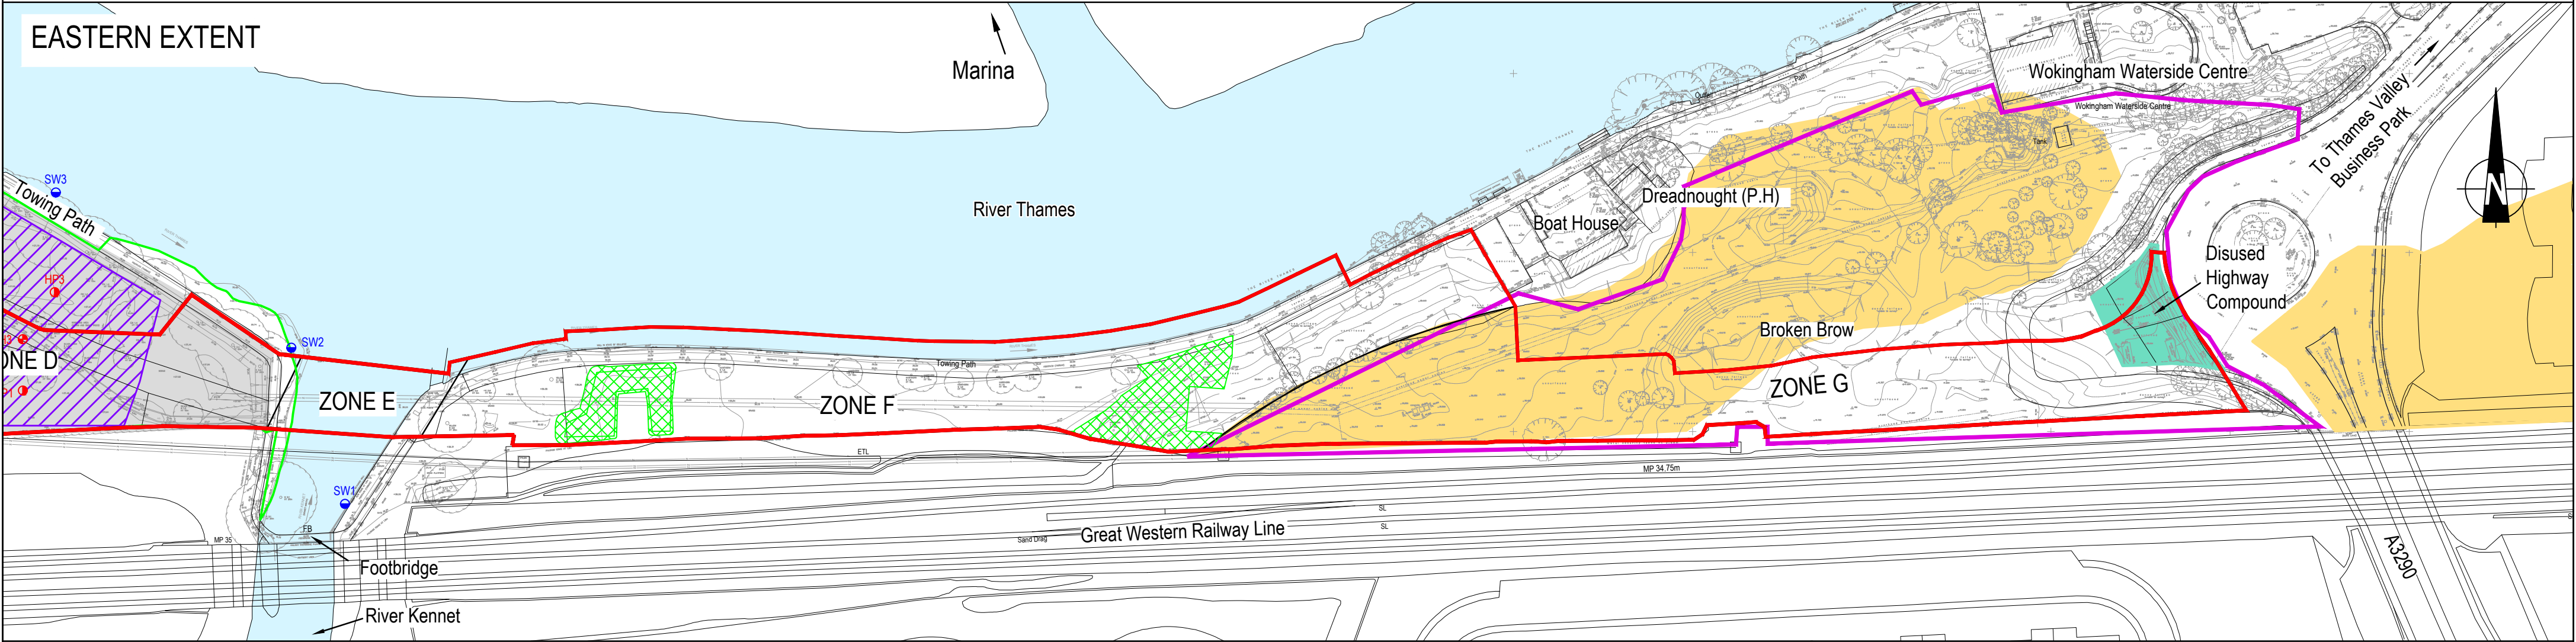


Appendix G.1: Land Figures

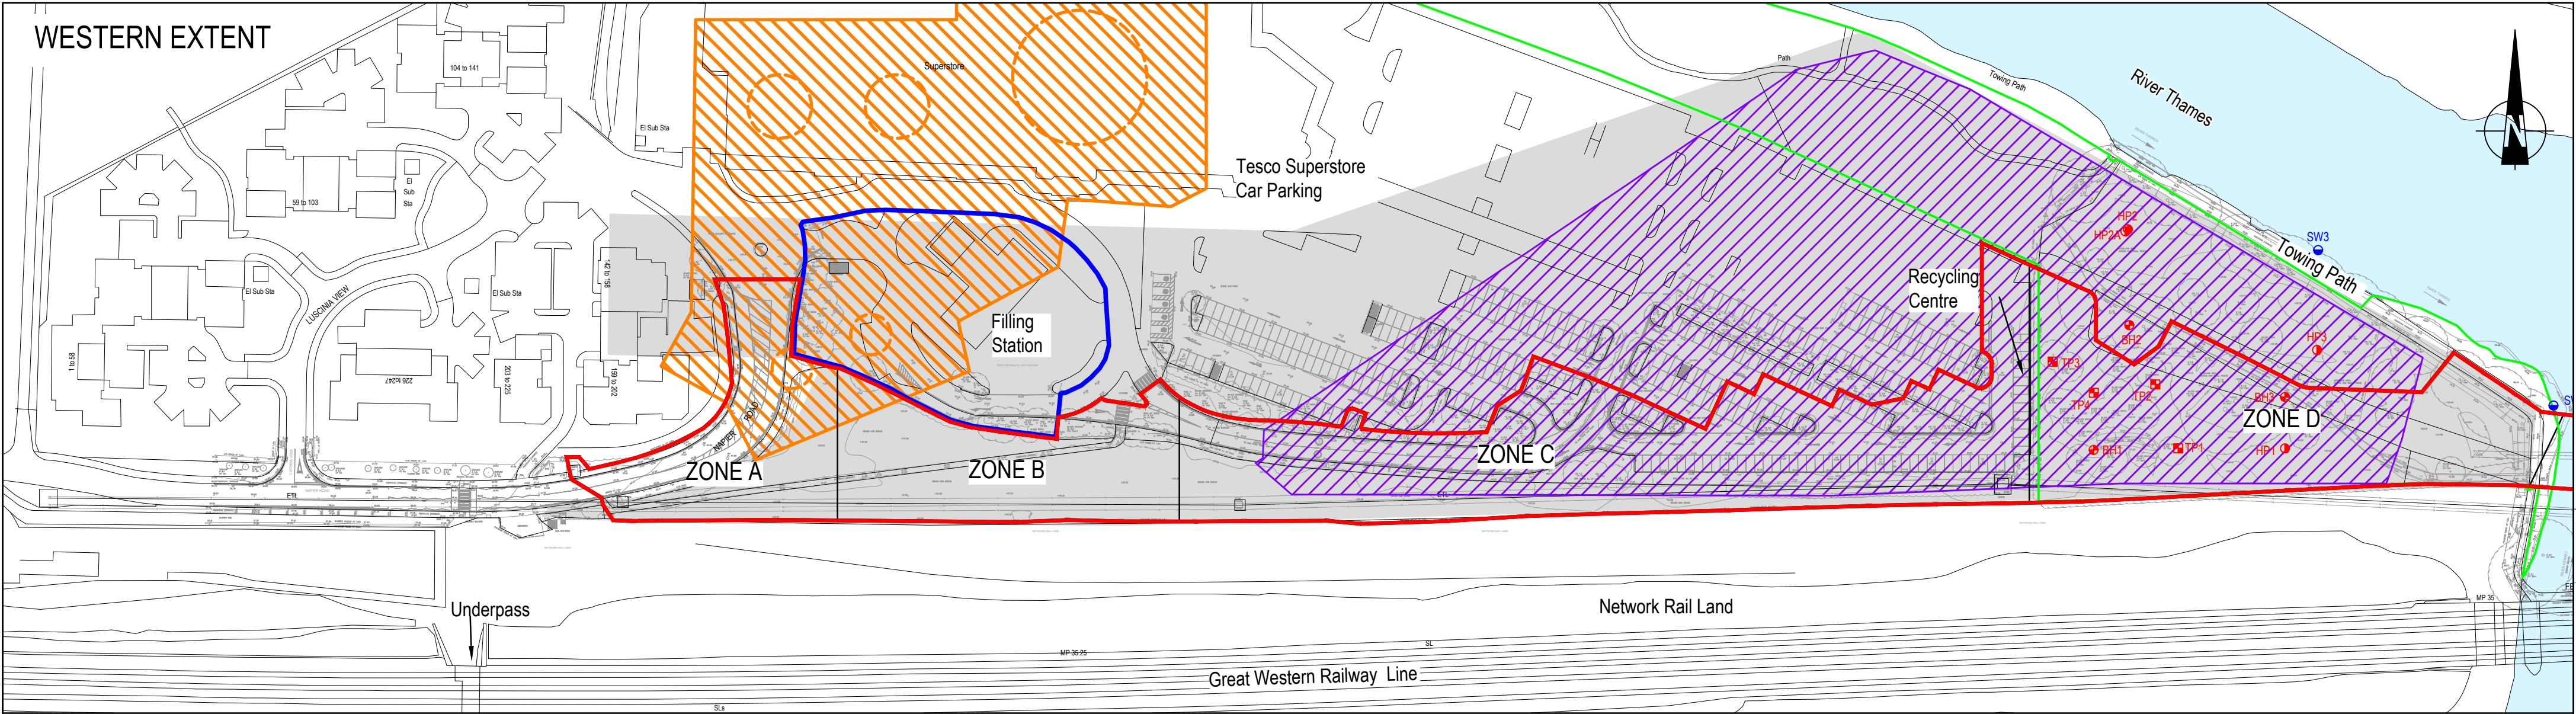

EAST READING MASS RAPID TRANSIT SCHEME

FEATURES REFERRED TO IN CHAPTER 11

Client
READING BOROUGH COUNCIL HIGHWAYS AND TRANSPORT DEPARTMENT

Date of 1st Issue: 02.10.2018
A2 Scale: 1:1250

Drawn by: davco
Checked by: AZ

**APPENDIX 11.1
FIGURE 1**




pba peterbrett
Offices throughout the UK and Europe
www.peterbrett.com
© Peter Brett Associates LLP
READING
Tel: 0118 950 0761

Reproduced from/based upon Ordnance Survey material with the permission of Ordnance Survey © on behalf of The Controller of Her Majesty's Stationery Office. © Crown Copyright. Unauthorised reproduction infringes Crown Copyright and may lead to prosecution or civil proceedings. Licence No. 100019672 Year of Publication 2012 Owner/Purchaser of Mapping Reading Borough Council

Notes:

- Topographical survey was carried out by MK Surveys (Oxford) in April 2016, Drawing Project Reference 22109
- This drawing has been produced in colour. Reproduction in black and white may result in misinterpretation of the data and features being presented.

user name: david cotton

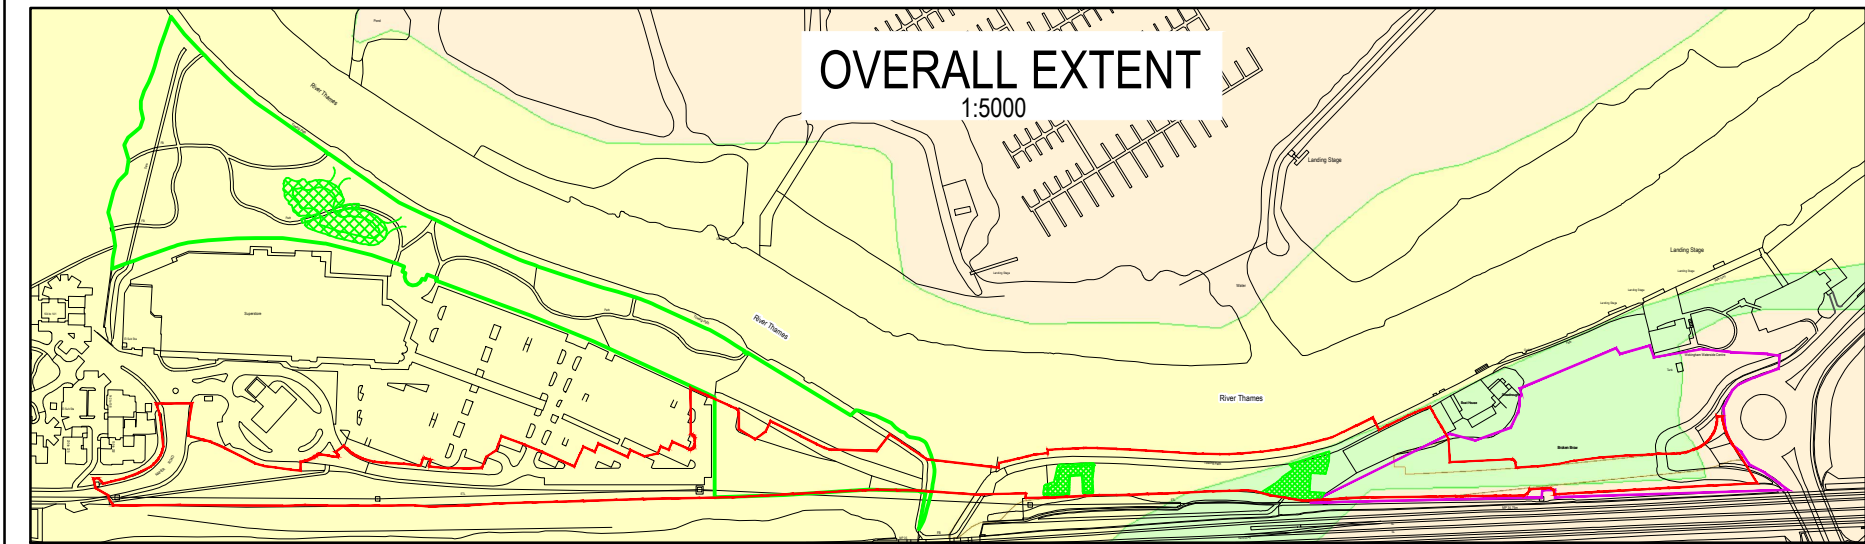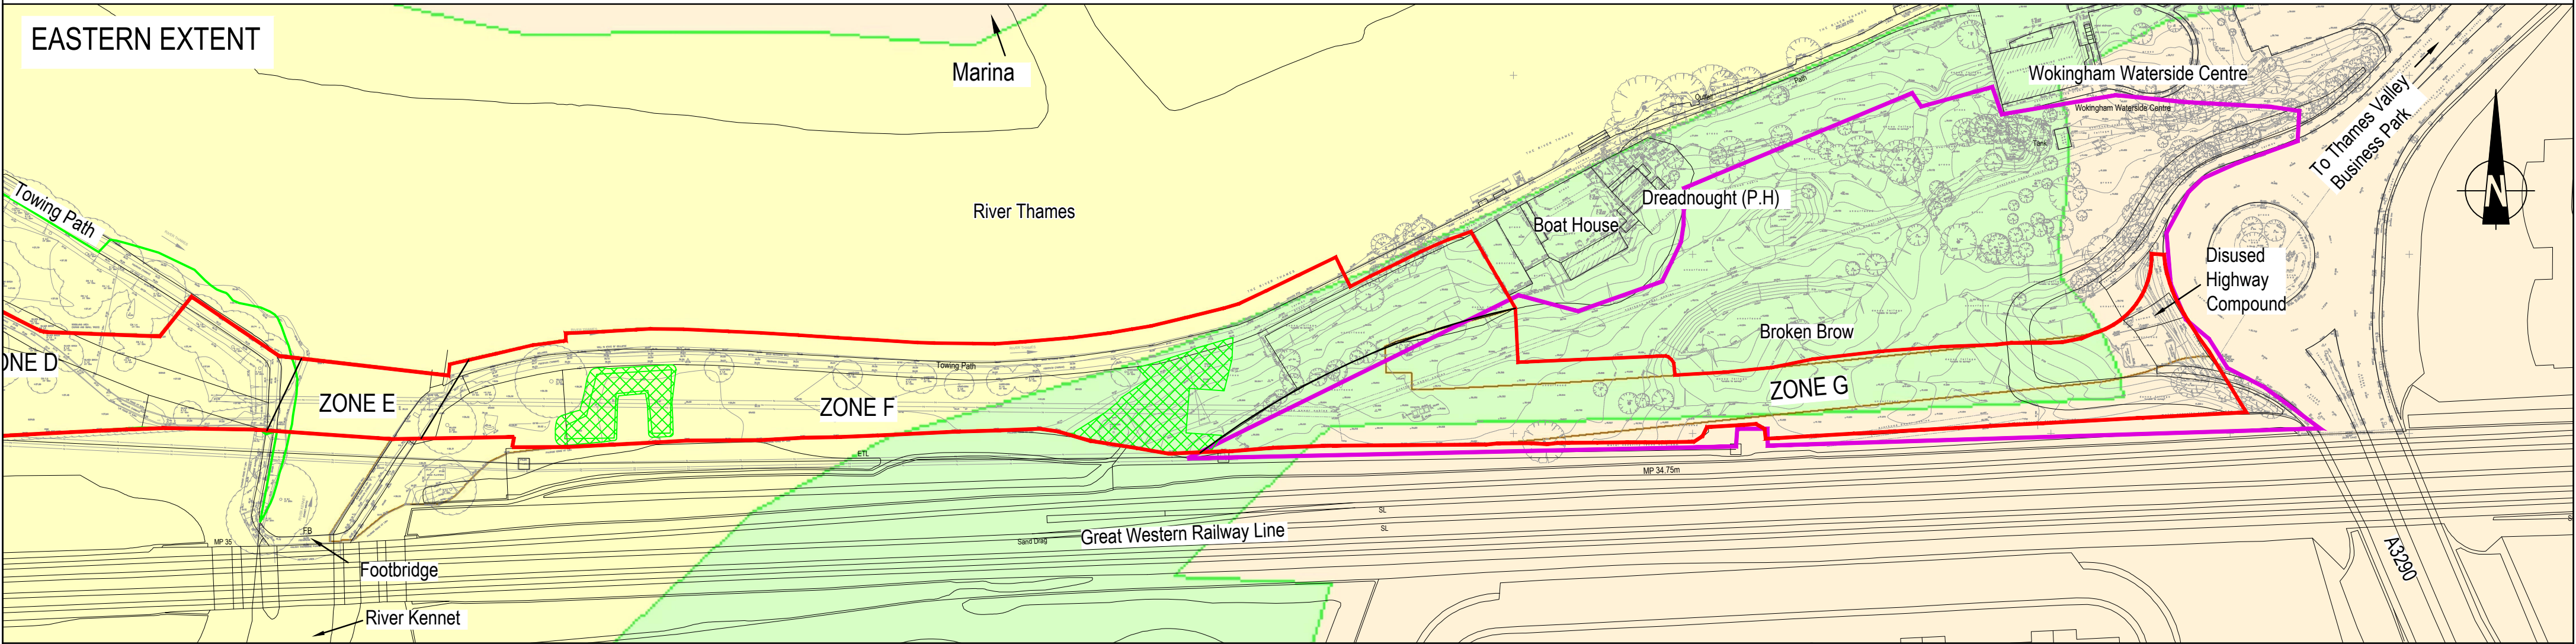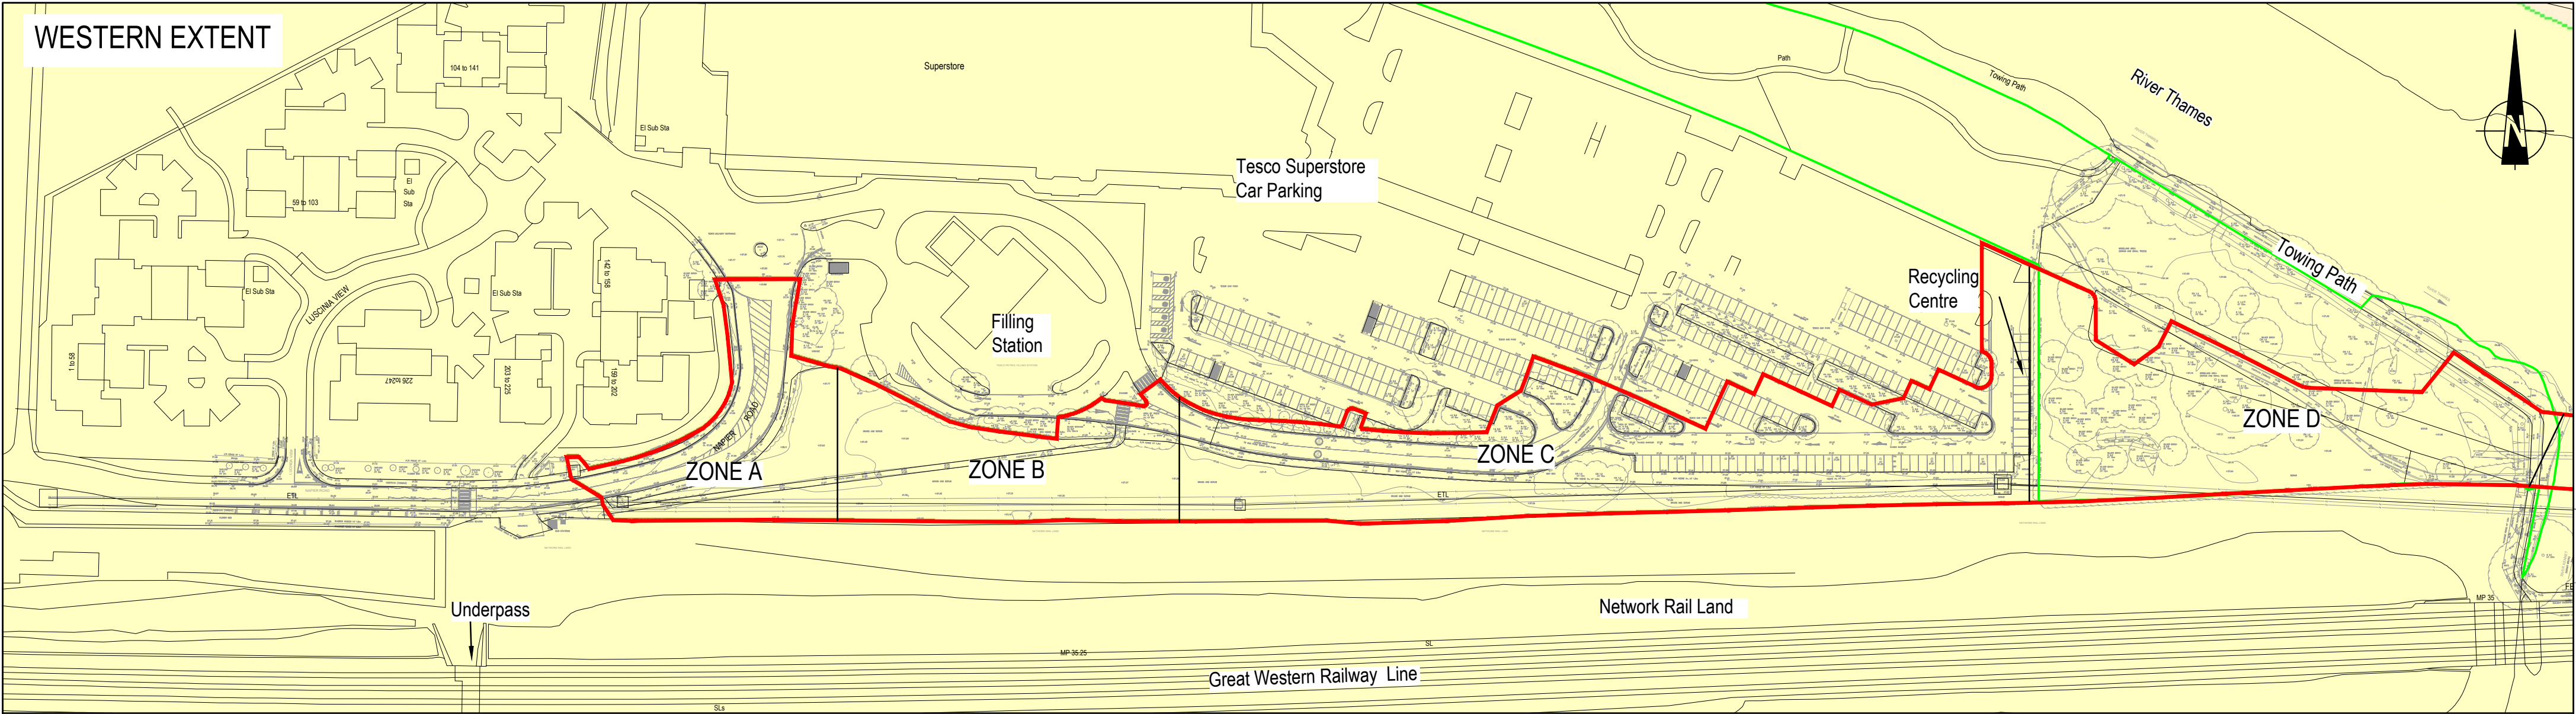

Reproduced from/based upon Ordnance Survey material with the permission of Ordnance Survey © on behalf of The Controller of Her Majesty's Stationery Office. © Crown Copyright. Unauthorised reproduction infringes Crown Copyright and may lead to prosecution or civil proceedings. Licence No. 100019672 Year of Publication 2012 Owner/Purchaser of Mapping Reading Borough Council

- Key**
- Approximate MRT East Scheme Boundary
 - Approximate P+R Scheme Boundary
 - Ecology Compensation Area
 - Flood Compensation Areas
- Superficial Deposits**
- Alluvium
 - Kempton Park Gravel
- Solid Geology**
- Seaford Chalk Formation

- Notes:**
- Topographical survey was carried out by MK Surveys (Oxford) in April 2016, Drawing Project Reference 22109
 - This drawing has been produced in colour. Reproduction in black and white may result in misinterpretation of the data and features being presented.
 - Contains British Geological Survey materials ©NERC 2017

EAST READING MASS RAPID TRANSIT SCHEME

GEOLOGY

Client
READING BOROUGH COUNCIL HIGHWAYS AND TRANSPORT DEPARTMENT

Date of 1st Issue
02.10.2018

Drawn by
davco

A2 Scale
1:1250

Checked by
AZ

**APPENDIX 11.1
FIGURE 2**



Offices throughout the UK and Europe
www.peterbrett.com
© Peter Brett Associates LLP
READING
Tel: 0118 950 0761